




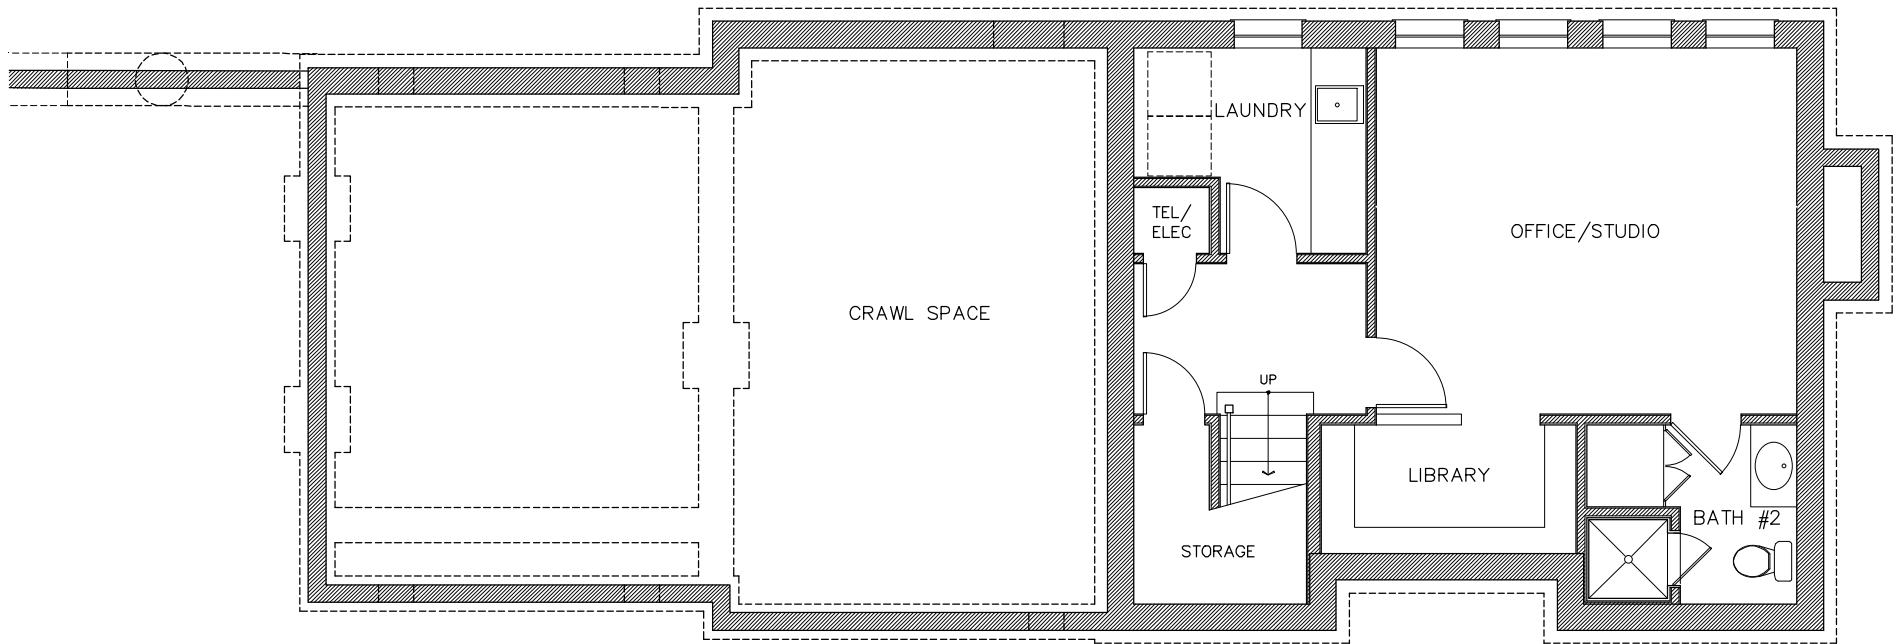



BASEMENT

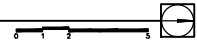

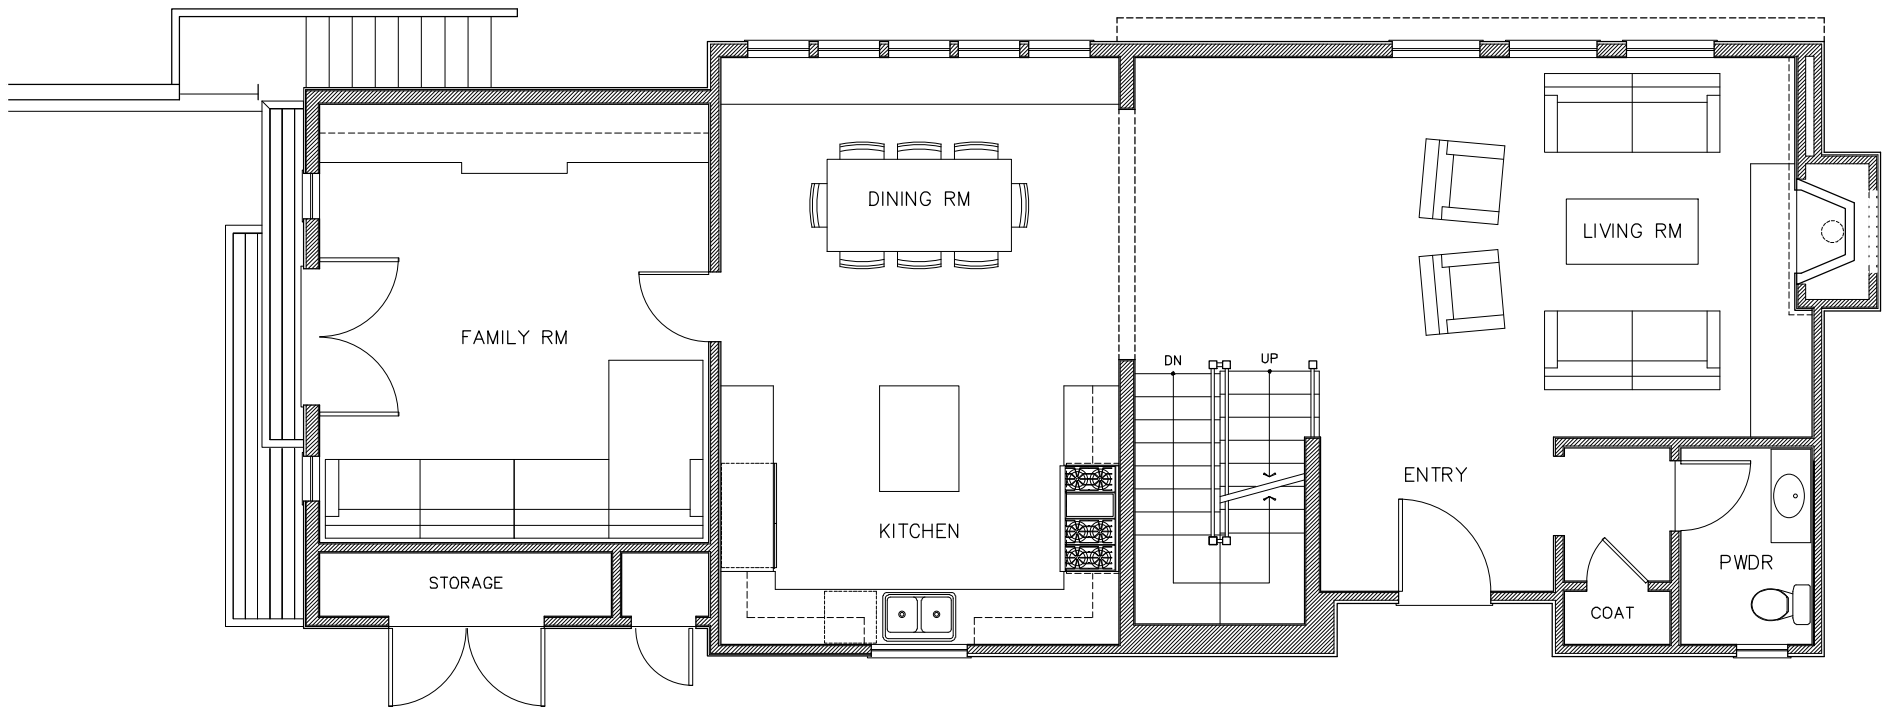



FIRST FLOOR

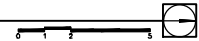

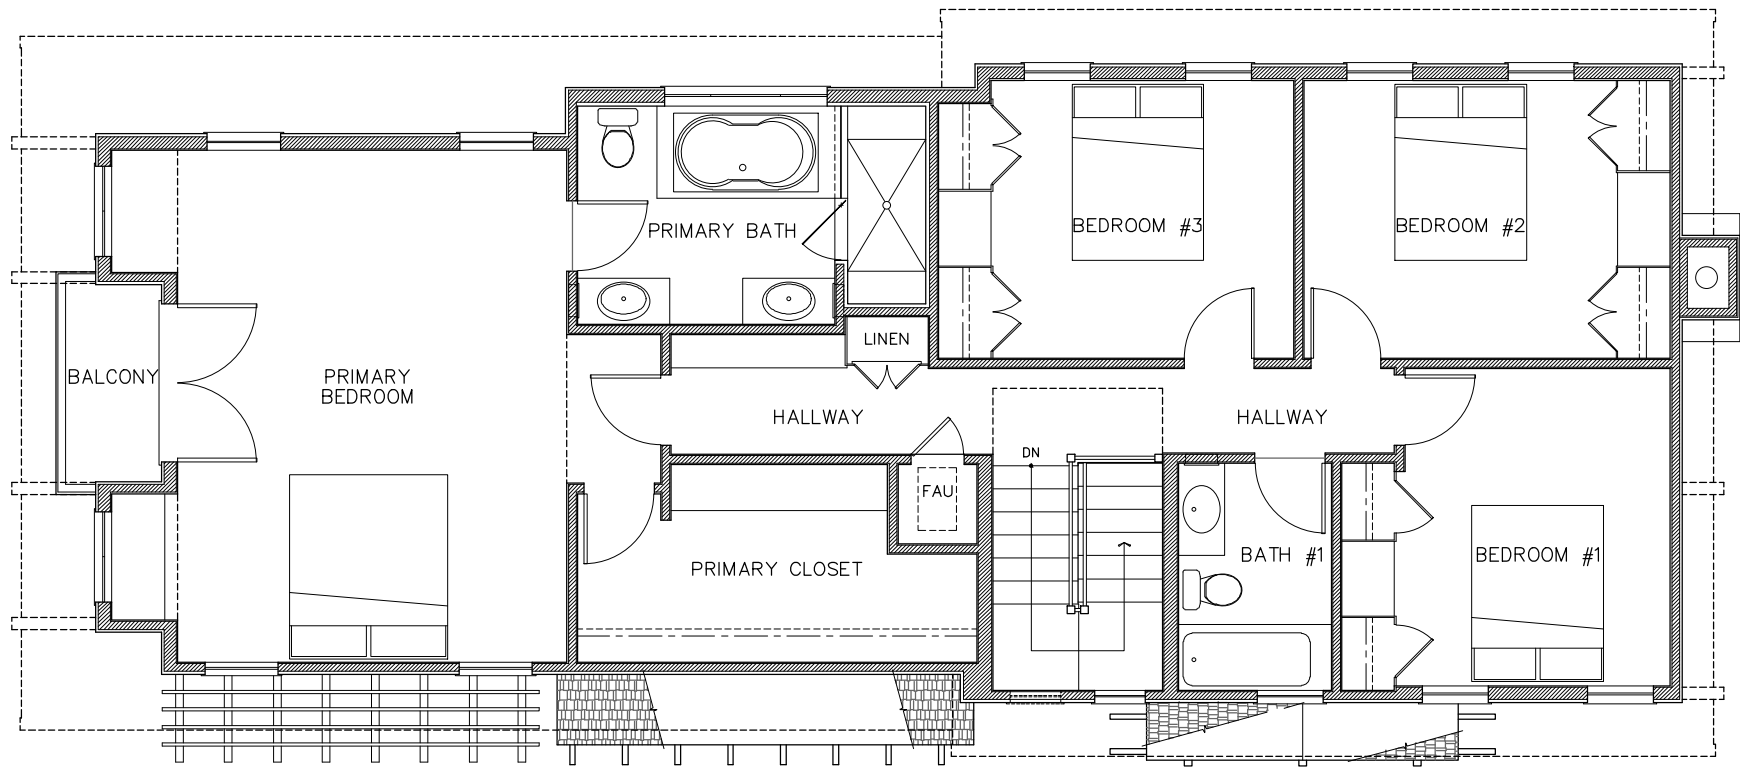


SECOND FLOOR

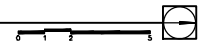

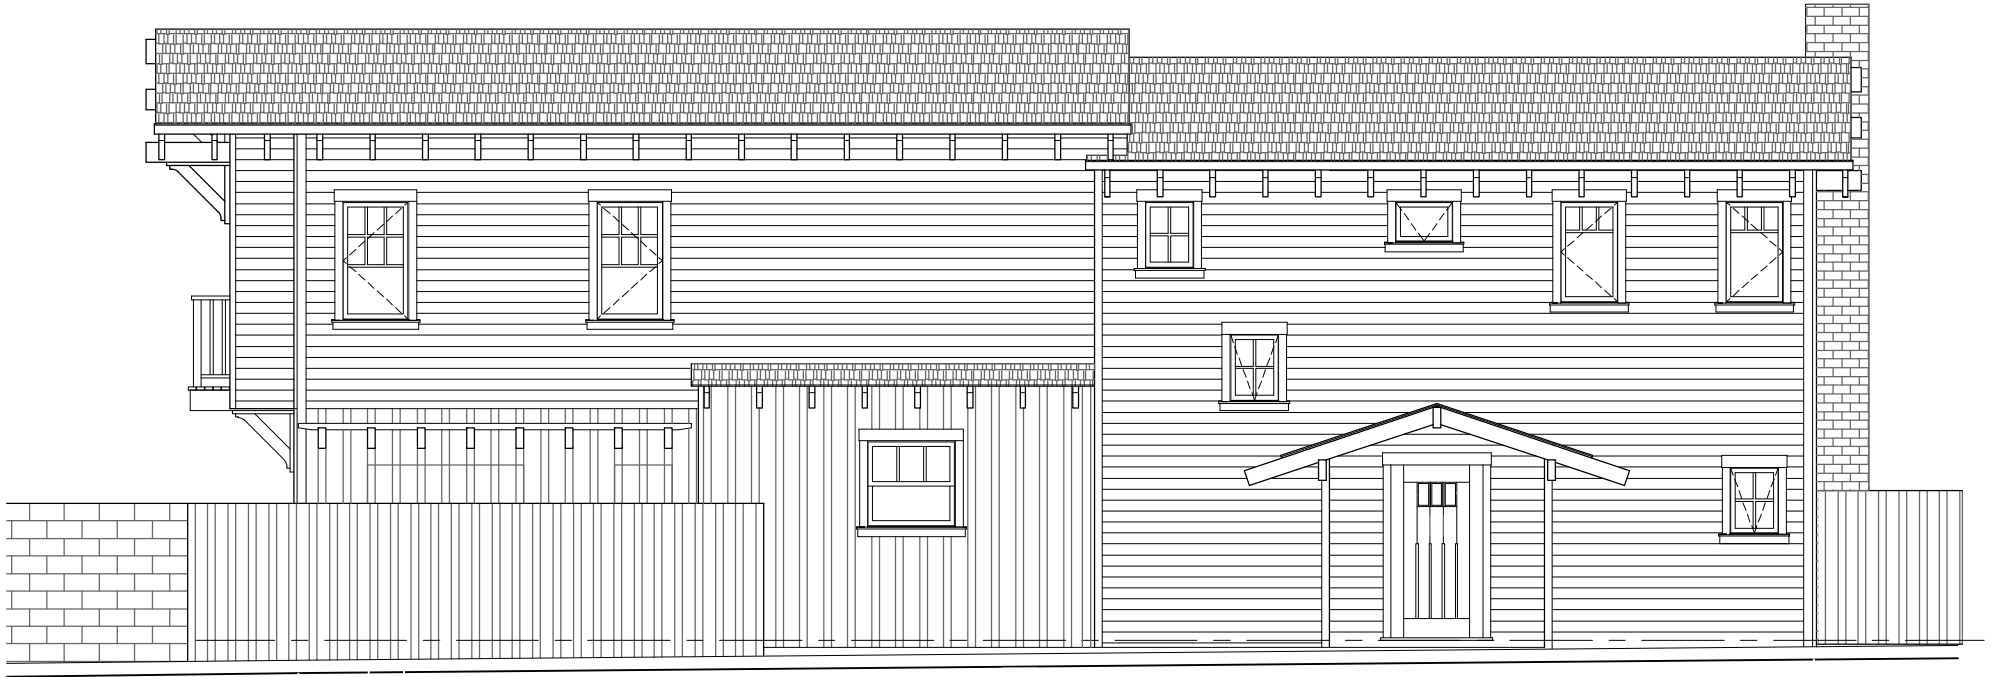

EAST ELEVATION

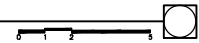



WEST ELEVATION

