

Single-Family Detached

1555 N. Harbor Boulevard, Fullerton, California, 92835
A.P.N. 281-011-30


Savmark Development, L.L.C.

Project Number
Date
Scale

24-105
07/24/2026
3/32" = 1'-0"

PM-A1

1ST LEVEL PLAN

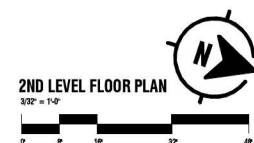

PM-A2


Project Number 24-105
Date 07/24/2026
Scale 3/32" = 1'-0"
2ND LEVEL FLOOR PLAN



Single-Family Detached

1555 N. Harbor Boulevard, Fullerton, California, 92835
A.P.N. 281-011-30

Savmark Development, L.L.C.

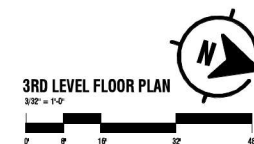

Single-Family Detached

1555 N. Harbor Boulevard, Fullerton, California, 92835
A.P.N. 281-011-30

Savmark Development, L.L.C.

PM-A3

Project Number

24-105





Date

07/24/2026

Scale

3/32" = 1'-0"

3RD LEVEL FLOOR PLAN

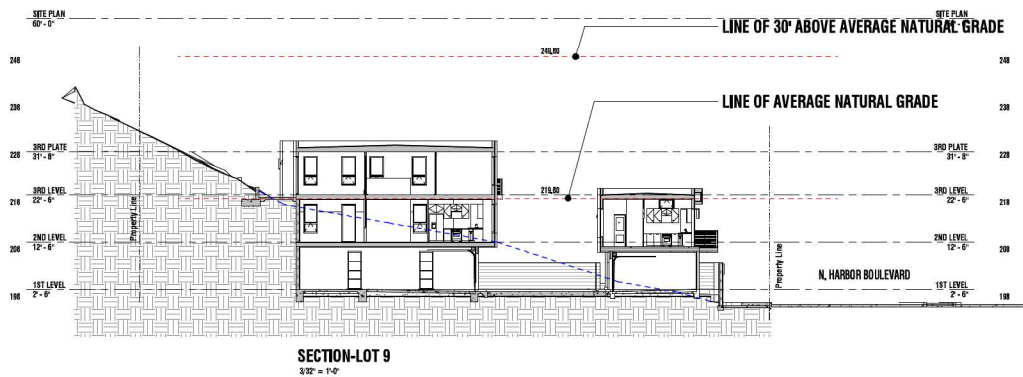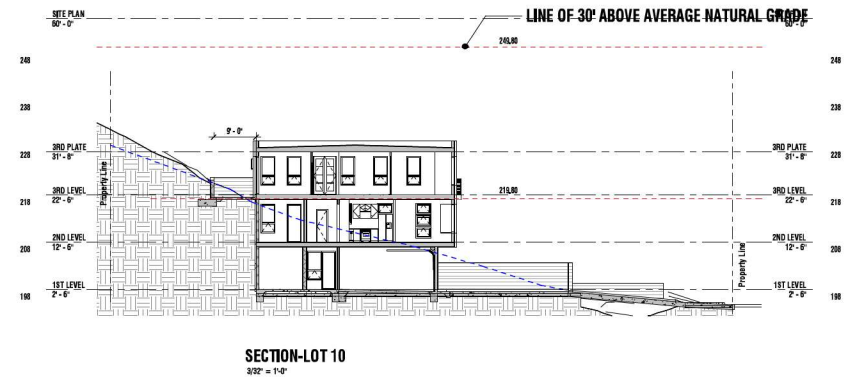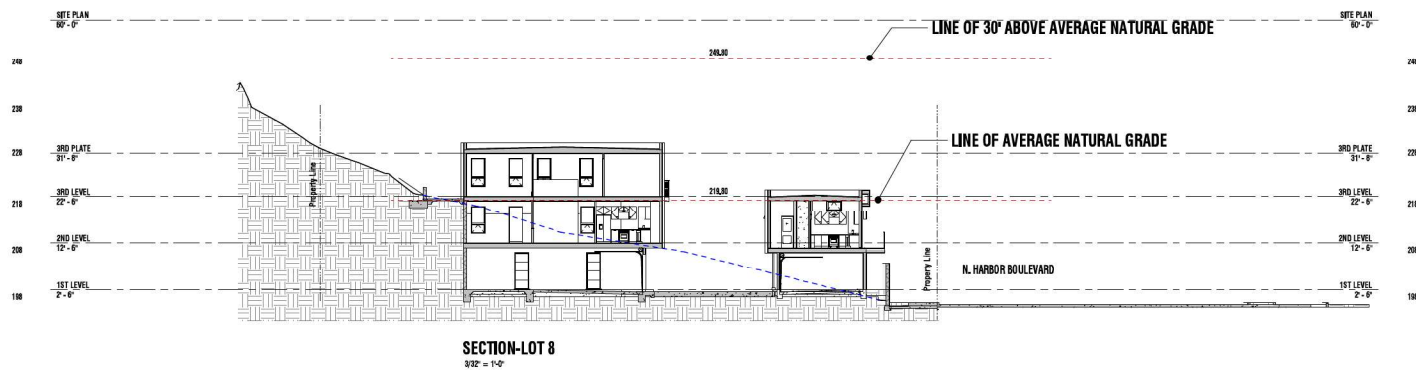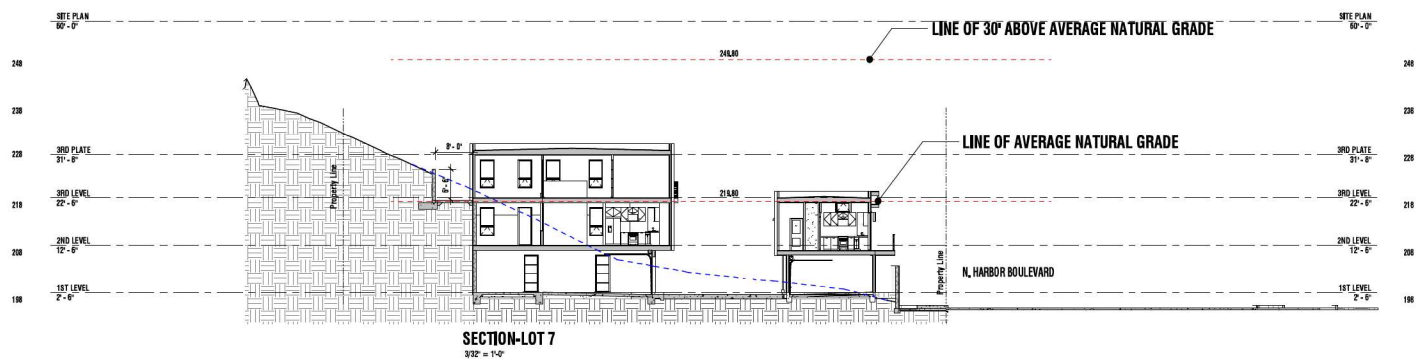

Single-Family Detached
1555 N. Harbor Boulevard, Fullerton, California, 92835
A.P.N. 281-011-30
Savmark Development, L.L.C.

PM-A7

Project Number 24-105
Date 07/24/2026
Scale 3/32" = 1'-0"

SITE SECTIONS LOTS 7, 8, 9 & 10

N. HARBOR BLVD. VIEW



SOUTH SIDE VIEW



NORTH SIDE VIEW



N. HARBOR BLVD. LOOKING SOUTH



Single-Family Detached

1555 N. Harbor Boulevard, Fullerton, California, 92835
A.P.N. 281-011-30

Savmark Development, L.L.C.

PM-A8

Project Number
Date
Scale

24-105
07/24/2026

PERSPECTIVE VIEWS



INTERNAL STREET VIEW LOOKING NORTH



INTERNAL STREET VIEW LOOKING SOUTH



Single-Family Detached

1555 N. Harbor Boulevard, Fullerton, California, 92835
A.P.N. 281-011-30

Savmark Development, L.L.C.

PM-A9

Project Number

24-105

Date


07/24/2026

Scale

PERSPECTIVE VIEWS



BIRDSEYE LOOKING SOUTH

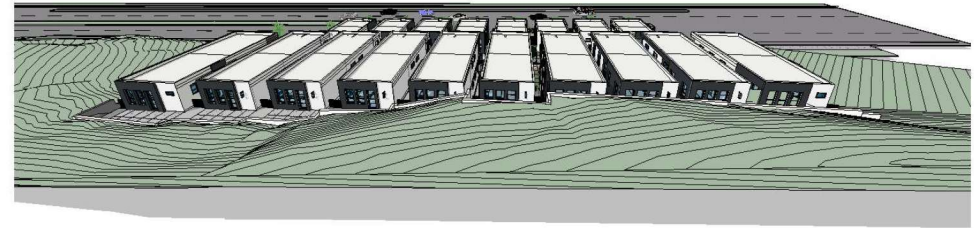

BIRDSEYE LOOKING EAST



BIRDSEYE VIEW LOOKING NORTH



BIRDSEYE LOOKING WEST



Single-Family Detached

1555 N. Harbor Boulevard, Fullerton, California, 92835
A.P.N. 281-011-30

Savmark Development, L.L.C.

PM-A10

Project Number


24-105

Date

07/24/2026

Scale

BIRDSEYE PERSPECTIVE VIEWS

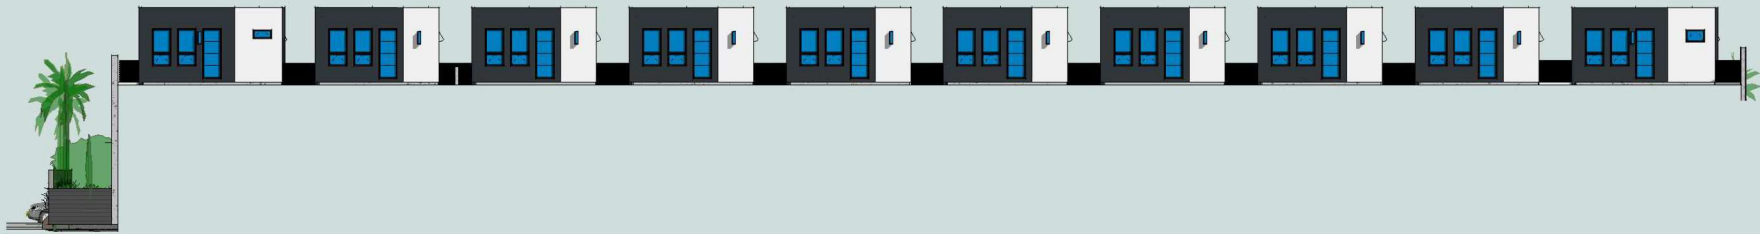

REAR YARDS
1/8" = 1'-0"



LEFT-SOUTH ELEVATION
1/8" = 1'-0"

RIGHT-NORTH ELEVATION
1/8" = 1'-0"



N. HARBOR BLVD. ELEVATION
1/8" = 1'-0"



Single-Family Detached

1555 N. Harbor Boulevard, Fullerton, California, 92835
A.P.N. 281-011-30

Savmark Development, L.L.C.

PM-A11

Project Number 24-105
Date 07/24/2026
Scale 1/8" = 1'-0"

STREET VIEW ELEVATIONS