
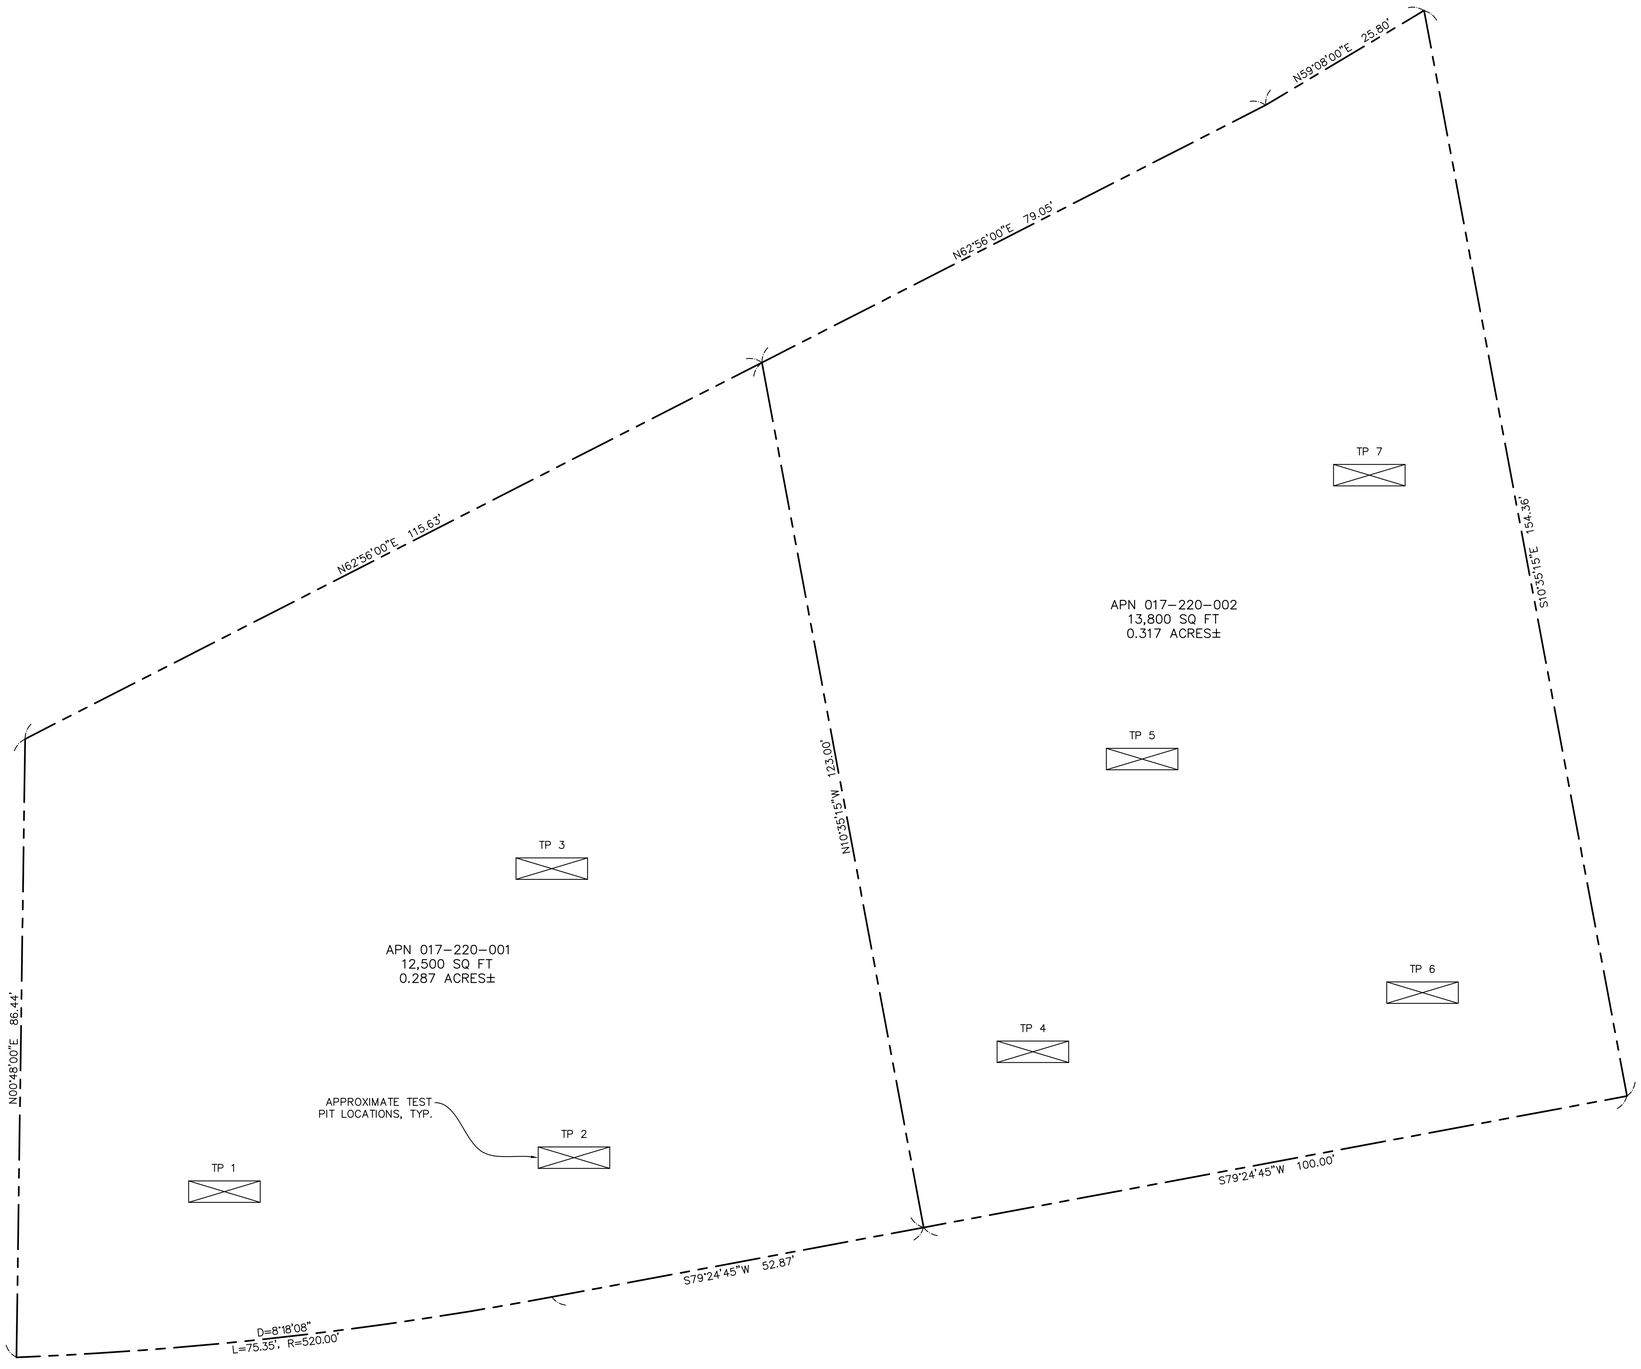


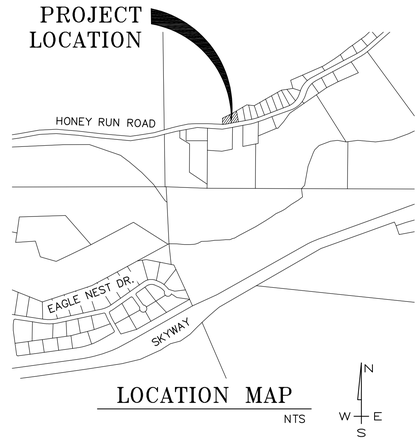

LOCATION MAP
NTS

LEGEND:

- EXISTING GROUND CONTOUR (ASSUMED DATUM)
- EXISTING DRIVEWAY
- EXISTING EDGE OF PAVEMENT
- EXISTING BUILDING
- RIGHT OF WAY CENTERLINE
- BRUSH LINE
- FLOW LINE
- TOP OF SLOPE
- TOE OF SLOPE
- EXISTING TREE

N
W E
S

GRAPHIC SCALE

10 0 5 10 20 40

(IN FEET)
1 inch = 10 ft.
WHEN PRINTED AT 24" X 36"

AMERICAN ENGINEERING

2531 FOREST AVE, SUITE 100
CHICO, CALIFORNIA 95928
TEL (530) 809-1315

WHYATT@AEDVBE.COM
NICK@AEDVBE.COM
WES@AEDVBE.COM
CHRIS@AMERICANDVBE.COM

CIVIL ENGINEERING
SURVEYING
PROPERTY SURVEYS
CONSTRUCTION STAKING

REGISTERED PROFESSIONAL ENGINEER
WESLEY E. GILBERT
No. 31689
EXP. 12/31/24
CIVIL
STATE OF CALIFORNIA

MIKE GROSBERG

0 & 1045 HONEY RUN ROAD
SITE EVALUATION PLAN
APN 017-220-001 & 002

COUNTY OF BUTTE

STATE OF CALIFORNIA

REV	DATE	DESCRIPTION	BY

SS-1

DATE:	MAY 13, 2026
DRAWN BY:	WJN
DESIGNED BY:	WEG
CHECKED BY:	WEG
JOB NO.:	2096

P:\01 Project Folders\2096 - 1045 Honey Run Road (Septic)\Dwg\2096 - 1045 Honey Run Road Septic - 051226.dwg,SS-1,
05/13/2026 09:22 am Wyatt