COUNTY OF LOS ANGELES
DEPARTMENT OF PUBLIC WORKS
BUILDING AND SAFETY / LAND DEVELOPMENT

FIRESTONE
7807 COMPTON
LOS ANGELES CA
PHONE: (213) 586-6541 EXT:

0100

BUILDING PERMIT
NEW RESIDENTIAL
BL 0100 9801070049
DUPLICATE

LEGAL ID:
ON FILE

ASSESSOR INFORMATION NUMBER:
6152-007-006

TENANT:

OWNER: TEL. NO:
MESHEKOW BROS (213) 623-7177-
527 7TH ST
LOSA 900142511

APPLICANT: TEL. NO:
SAME AS OWNER -

CONTRACTOR: TEL. NO:
SAME AS OWNER -
LIC. NO

ARCHITECT OR ENGINEER: TEL. NO:
-
LIC. NO:

MAP NO:	SEWER MAP BOOK:	PAGE:	FIRE ZONE:	CMP:
081H217	C	42	3	01

NO. OF FAMILIES:	DWELLING UNITS:	APT/COND:	STAT CLASS:
		NO	01

AIR QUALITY:	SCHOOL WITHIN 1000 FEET	HAZARDOUS MATERIALS
NO	NO	NO

REQUIRED SET BACK	YARD:	HWY:	TOTAL SETBACK/FROM PROP LINE:	EXIST WIDTH:
FRONT PL-	20	0	20	60
SIDE PL-	0	0	0	0

	SQ. FT	NO. OF STORIES	CONST TYPE	NEW OCCUP GROUP
STRUCTURE:	1319	1	VN	R3
GARAGE:	418	1		
OTHER:				

USE ZONE: R-3

BLDGS. NOW ON LOT:

VALUATION:
70,000

FEES PAID

FEE DESCRIPTION:	QUANTITY:	UOM:	AMOUNT:
AA BLDG PERMIT ISSUANCE			18.70
AC STRONG MOTION RESID	70000.00	VAL	7.00
B2 PERMIT W/ENERGY	70000.00	VAL	740.08
14 LDMA PERM VAL GE 10K			25.00
	TOTAL FEES		790.78

REPORT ID: DPR261 ROUTE TO: BS0100

BUILDING ADDRESS:
2115 E 130TH ST
LOSA CA
NEAREST CROSS STREET: SOUTH ARANBE AVENUE
THOMAS PAGE: GRID: LOCALITY: ATHENS

ISSUED ON:	PROCESSED BY:	EXPIRES ON:
01/07/98	MS	01/07/99

FINAL DATE 6/2/98 FINAL BY: CODE:

DESCRIPTION OF WORK
NEW SINGLE FAMILY (1319 SQ. FT.) W/2- CAR GARAGE (418 SQ. FT

SPECIAL CONDITIONS:
PP 44811

APPROVALS	DATE	INSPECTOR SIGNATURE
LOCATION AND SETBACKS	2/18	
SOILS ENGINEER APPROVAL		
FOUNDATION/TRENCH FORMS		
SLAB/UNDER FLOOR		
RAISED FLOOR FRAMING		
UNDERFLOOR INSULATION		
1ST LEVEL FLOOR SHEATH		
2ND LEVEL FLOOR SHEATH		
ROOF SHEATHING	3/12/98	
FIRE DEPT. FRAME INSPECT		
BLDG DEPT. FRAME INSPECT	3/12/98	
SHEAR PANELS		
INSULATION/WEATHER STRIP	4/16/98	
INTERIOR LATH/DRYWALL	3/1/98	
EXTERIOR LATH	3/18/98	
LOT DRAINAGE		
SMOKE DETECTION DEVICES	3/12/98	
FIRE DEPARTMENT APPROVAL		

SIGNATURE OF PERMITTEE
ADDRESS

PLAN CHECK VALIDATION CK. NO. CASH

mailed 6/17/98

CERTIFICATE OF OCCUPANCY

LOS ANGELES COUNTY
DEPARTMENT OF PUBLIC WORKS
BUILDING AND SAFETY/LAND DEVELOPMENT DIVISION

This certifies that the building or structure or portion thereof, as described herein, complies with provisions of the Building Code for the following use(s) and occupancy group(s). No change shall be made in the character of occupancy or use of the building or structure without approval of the Building Official.

BUILDING ADDRESS 2115 East 130th Street

LOCALITY Compton

PERMIT NO. BL 9801070049 DATE 6-16-98

OWNER Meshekow Bros

ADDRESS 527 West 7th Street
Los Angeles, Calif. 90001

Use of building (or portion)
New S.F.R. (1319 sq ft) w/ 2-car Garage (418 sq ft)

Occupancy
R-3

Occupant Load

Issuing Office

Building Official: John Kelly

By

Date issued 6-16-98

© WILCOTTS INC 1988 LITHO IN U.S.A.

GA75-421

APPLICATION FOR BUILDING PERMIT

COUNTY OF LOS ANGELES — BUILDING AND SAFETY

1

WORKER'S COMPENSATION DECLARATION

I hereby affirm that I have a certificate of consent to self insure, or a certificate of Workers' Compensation Insurance, or a certified copy thereof (Sec. 3800, Lab. C.)

Policy No. _____ Company _____

☐ Certified copy is hereby furnished.

☐ Certified copy is filed with the county building inspection department.

Date _____ Applicant _____

CERTIFICATE OF EXEMPTION FROM WORKERS' COMPENSATION INSURANCE

(This section need not be completed if the permit is for one hundred dollars ($100) or less.)

I certify that in the performance of the work for which this permit is issued, I shall not employ any person in any manner so as to become subject to the Workers' Compensation Laws.

Date 6-13-96 Applicant Mark Meshekow

NOTICE TO APPLICANT: If, after making this Certificate of Exemption, you should become subject to the Workers' Compensation provisions of the Labor Code, you must forthwith comply with such provisions or this permit shall be deemed revoked.

LICENSED CONTRACTORS DECLARATION

I hereby affirm that I am licensed underprovisions of Chapter 9 (commencing with Section 7000) of Division 3 of the Business and Professions Code, and my license is in full force and effect.

License Number _____ Lic. Class _____

Contractor _____ Date _____

☐ I am exempt under Sec. _____

B.&P.C. for this reason _____

_____ Date: _____

Signature _____

☐ I, as owner of the property, or my employees with wages as their sole compensation, will do the work and the structure is not intended or offered for sale (Section 7044, Business and Professions Code.)

☐ I, as owner of the property, am exclusively contracting with licensed contractors to construct the project (Section 7044, Business and Professions Code.)

CONSTRUCTION LENDING AGENCY

I hereby affirm that there is a construction lending agency for the performance of the work for which this permit is issued (Sec. 3097, Civ. C.)

Lender's Name _____

Lender's Address _____

I certify that I have read this application and state under penalty of perjury that the above information is correct. I agree to comply with all county ordinances and State laws relating to building construction, and hereby authorize representatives of this County to enter upon the above-mentioned property for inspection purposes.

Mark Meshekow — Signature of Applicant or Agent — Date 6-13-96

20-0010 B&S DPW Rev. 8/95

FOR APPLICANT TO FILL IN

BUILDING ADDRESS	2115 E. 130 st.
CITY	LOS A.C.
ZIP	
SIZE OF LOT	36X300
NO. OF BLDGS. NOW ON LOT	
TRACT	Willowbrook
BLOCK	
LOT NO.	36
ASSESSOR MAP BOOK	6152
PAGE	007
PARCEL	007
OWNER	MARK MESHEKOW
TEL NO.	213 623-7177
ADDRESS	527 W. 7TH ST
CITY	LOS A.C.
ZIP	90014
ARCHITECT OR ENGINEER	
TEL NO.	
ADDRESS	
CONTRACTOR	
TEL NO.	
ADDRESS	
LIC. NO.	
CITY	
LIC. CLASS	
SQ. FT. SIZE	
NO. OF STORIES	
NO. OF FAMILIES	
DESCRIPTION OF WORK	NEW 4 BEDROOMS & TWO BATHS
USE OF EXISTING BLDG.	
APPLICANT (PRINT)	MARK MESHEKOW
TEL NO.	213 623-7177
ADDRESS	527 W. 7TH ST LA CA. 90014

NEW ☒ ADD ☐ ALTER ☐ REPAIR ☐ DEMOL ☐ URM ☐

WILL THE APPLICANT OR FUTURE BUILDING OCCUPANT HANDLE A HAZARDOUS MATERIAL OR A MIXTURE CONTAINING A HAZARDOUS MATERIAL EQUAL TO OR GREATER THAN THE AMOUNTS SPECIFIED ON THE HAZARDOUS MATERIALS INFORMATION GUIDE?

YES ☐ NO ☒

WILL THE INTENDED USE OF THE BUIDLING BY THE APPLICANT OR FUTURE BUILDING OCCUPANT REQUIRE A PERMIT FOR CONSTRUCTION OR MODIFICATION FROM THE SOUTH COAST AIR QUALITY MANAGEMENT DISTRICT (SCAQMD) SEE PERMITTING CHECKLIST FOR GUIDELINES.

YES ☐ NO ☒

I HAVE READ THE HAZARDOUS MATERIALS INFORMATION GUIDE AND THE SCAQMD PERMITTING CHECKLIST. I UNDERSTAND MY REQUIREMENTS UNDER THE LOS ANGELES COUNTY CODE, TITLE 2, CHAPTER 2.20 SECTIONS 2.20.100 THROUGH 2.20.140 CONCERNING HAZARDOUS MATERIALS REPORTING AND FOR OBTAINING A PERMIT FROM THE SCAQMD.

Mark Meshekow — OWNER OR AGENT

P.C. FEE 610.50	PERMIT FEE
	ISSUANCE FEE
INVESTIGATION FEE	TOTAL FEE

SEE REVERSE FOR EXPLANATORY LANGUAGE

60.00 LDMA

BUILDING ADDRESS	2115 E. 130 st
LOCALITY	L.A. CA.
NEAREST CROSS ST.	Arambe ave
USE ZONE	R-1
MAP NO.	081H217
SPECIAL CONDITIONS	PP 44811 Cmp:01
WITHIN 1000 FT. OF SCHOOL?	YES X NO
DISTRICT	110
GROUP	R-3
TYPE CONST.	V
FIRE ZONE	III
PROCESSED BY	
STATISTICAL CLASSIFICATION CLASS NO.	01
DWELL UNITS	
APT	
CONDO	

REQUIRED SET BACK	YARD	HWY	TOTAL SETBACK FROM PROP LINE	EXIST WIDTH
FRONT P.L.	20	0	20	60
SIDE P.L.				

SEWER MAP	BK C PG 42
VALUATION	$ 70,000
	$
LDMA P/C #	
LDMA Perm #	
FINAL DATE	
FINAL BY	

VALIDATION

#23
01* *61050
*61050 CK
2d 1 ***TM
1262
12.44
06-17-96
$23

INSPECTOR COPY

Plan Check ONLY

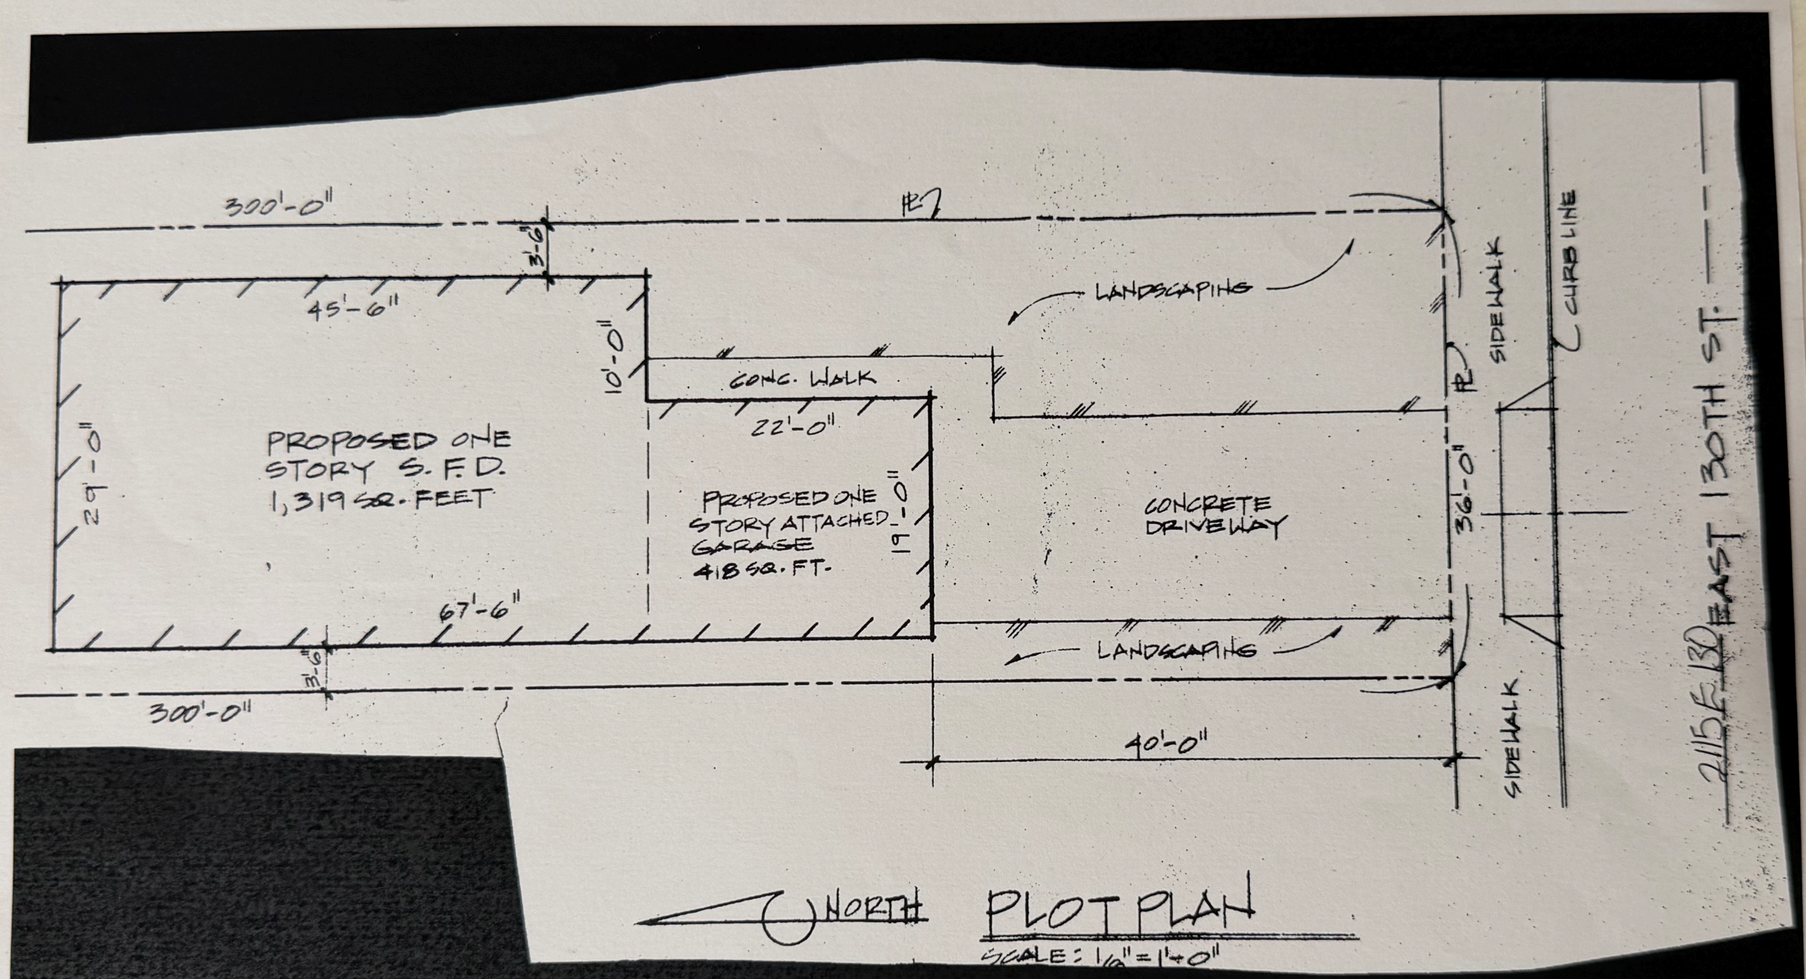

PLOT PLAN

SCALE: 1/16" = 1'-0"