

AVAILABLE **±5,016 SF**

813 N D STREET | SAN BERNARDINO, CA 92401



OFFICE BUILDING FOR SALE

BUILDING INFORMATION

813 N D STREET


SAN BERNARDINO, CA 92401

SALE PRICE	\$624,000
SQUARE FOOTAGE	5,016 SF
OCCUPANCY	Vacant at Close
APN	0140-212-27
YEAR BUILT	1963
STORIES	Two-Story
PARKING	16 Spaces
FEATURES	Multiple Electrical Meters Divisible to Multi-Tenant Fully Fenced Parking Lot



FIRST FLOOR PLAN

*Not to Scale

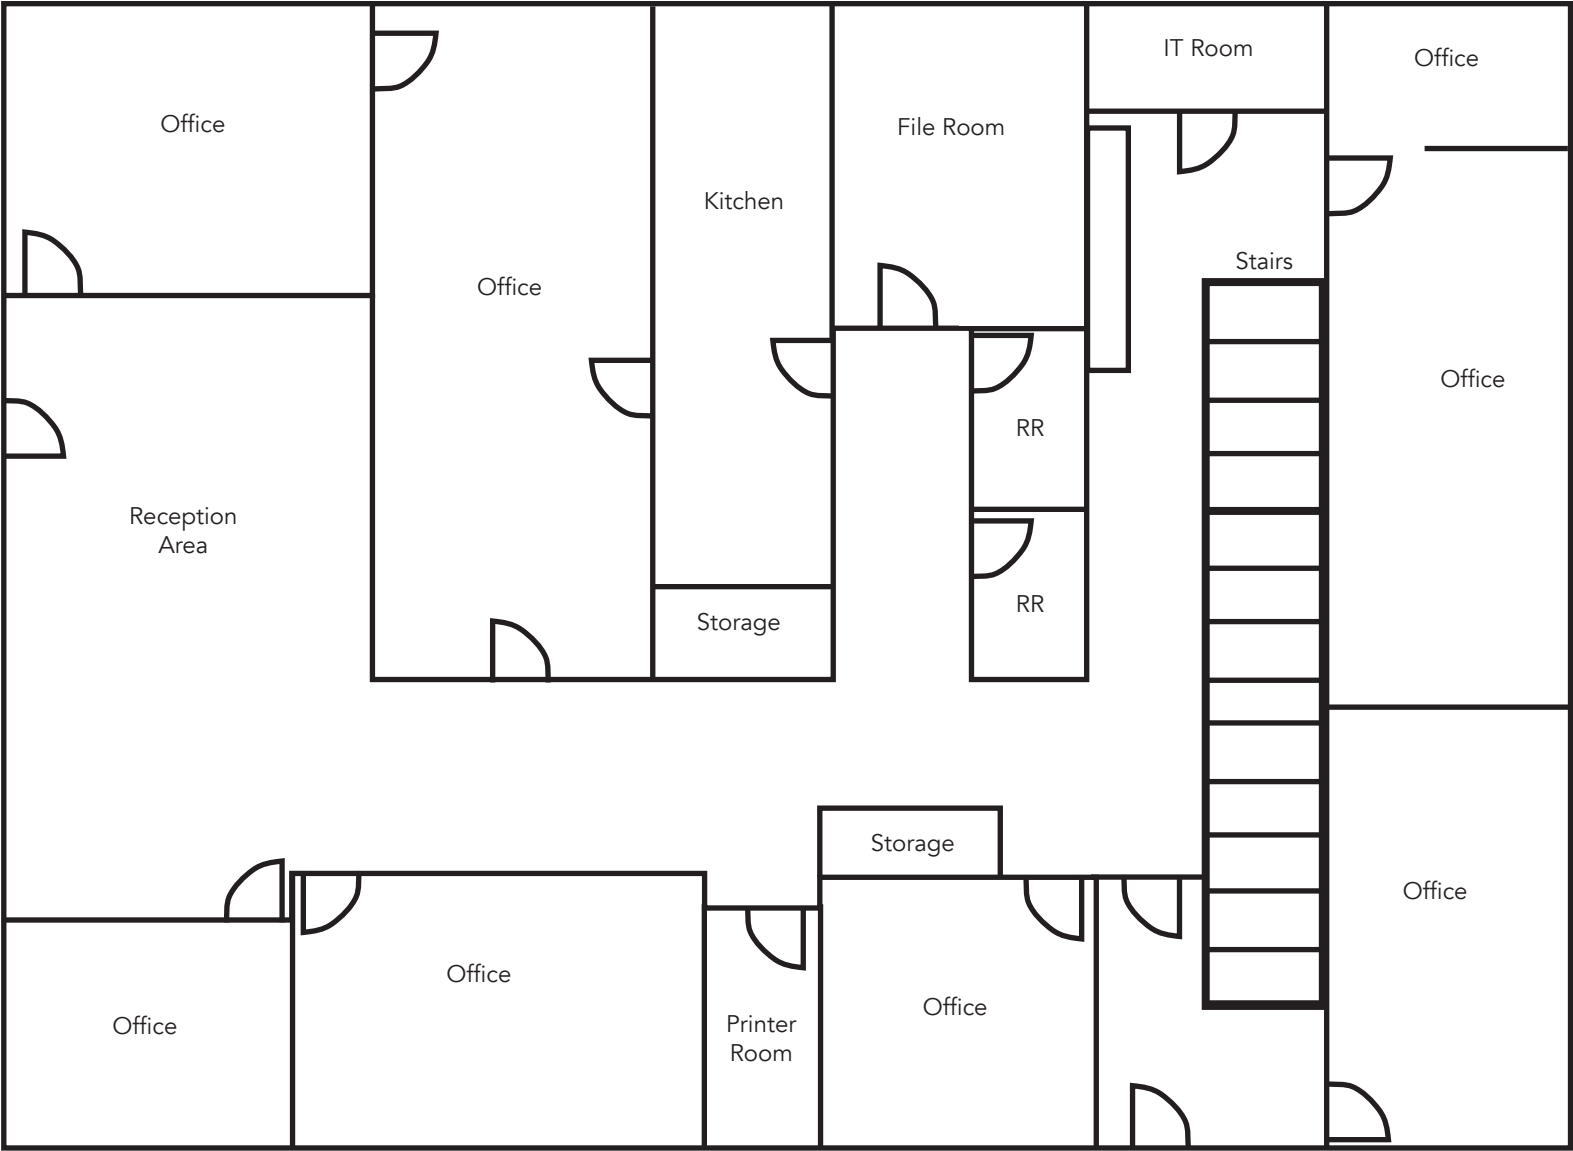

SECOND FLOOR PLAN

*Not to Scale

