

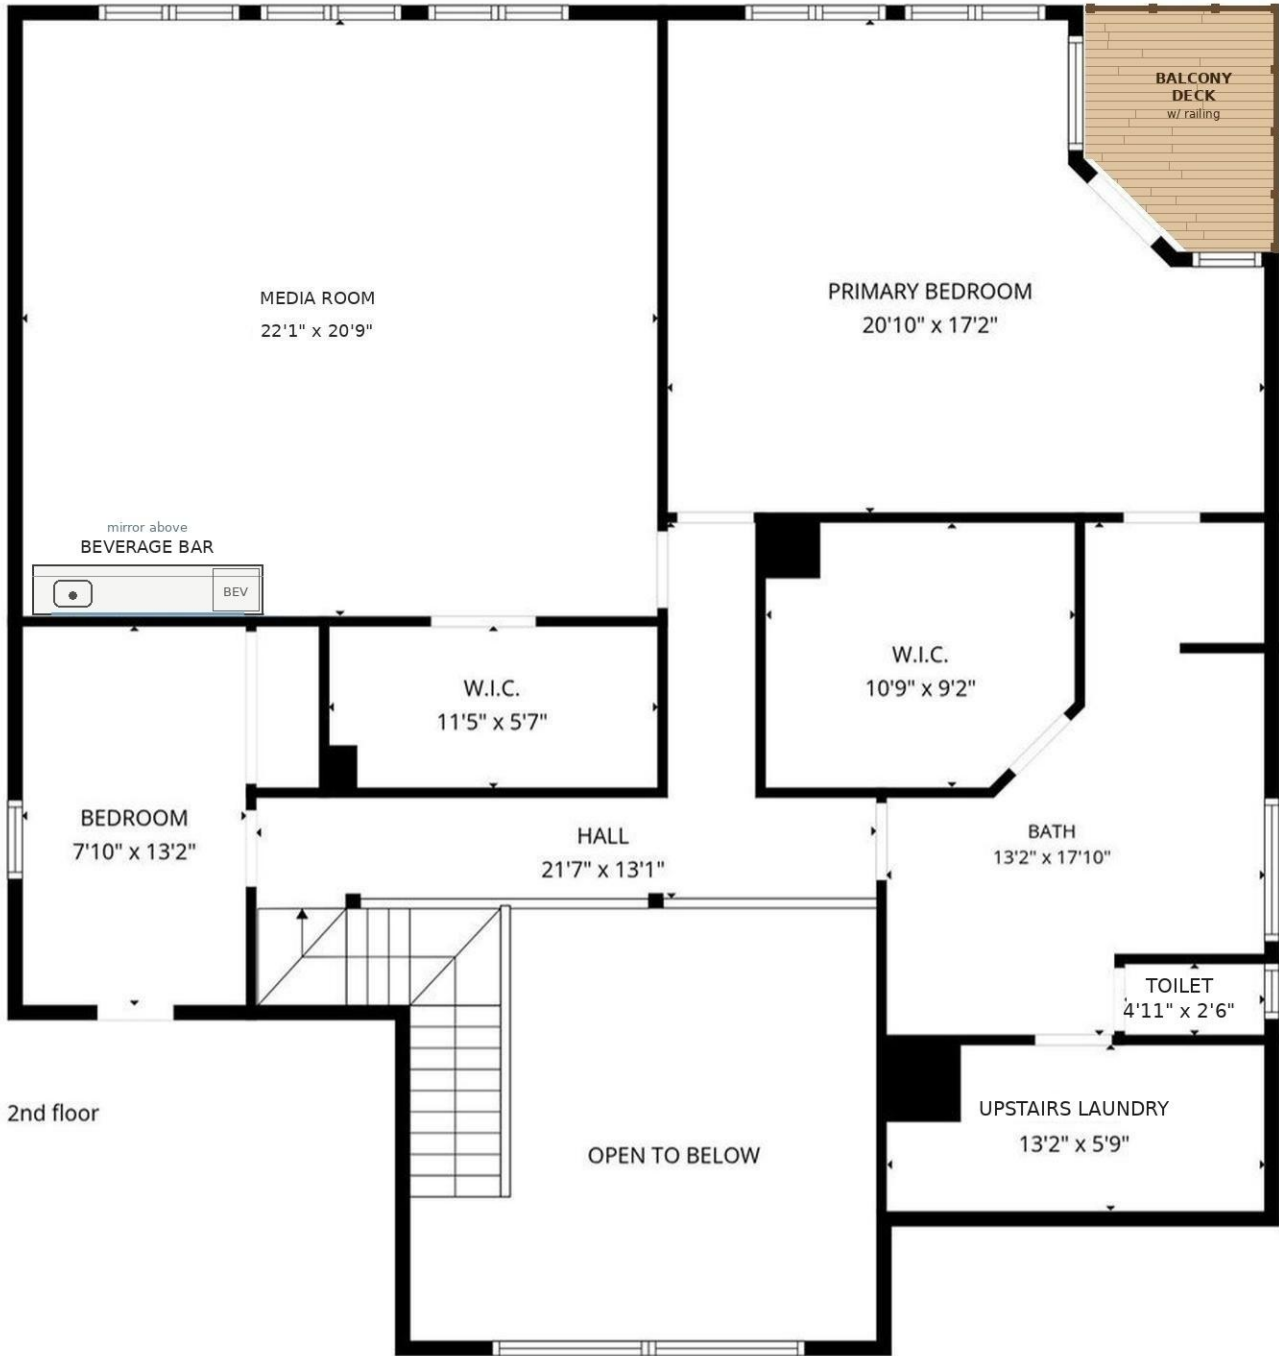


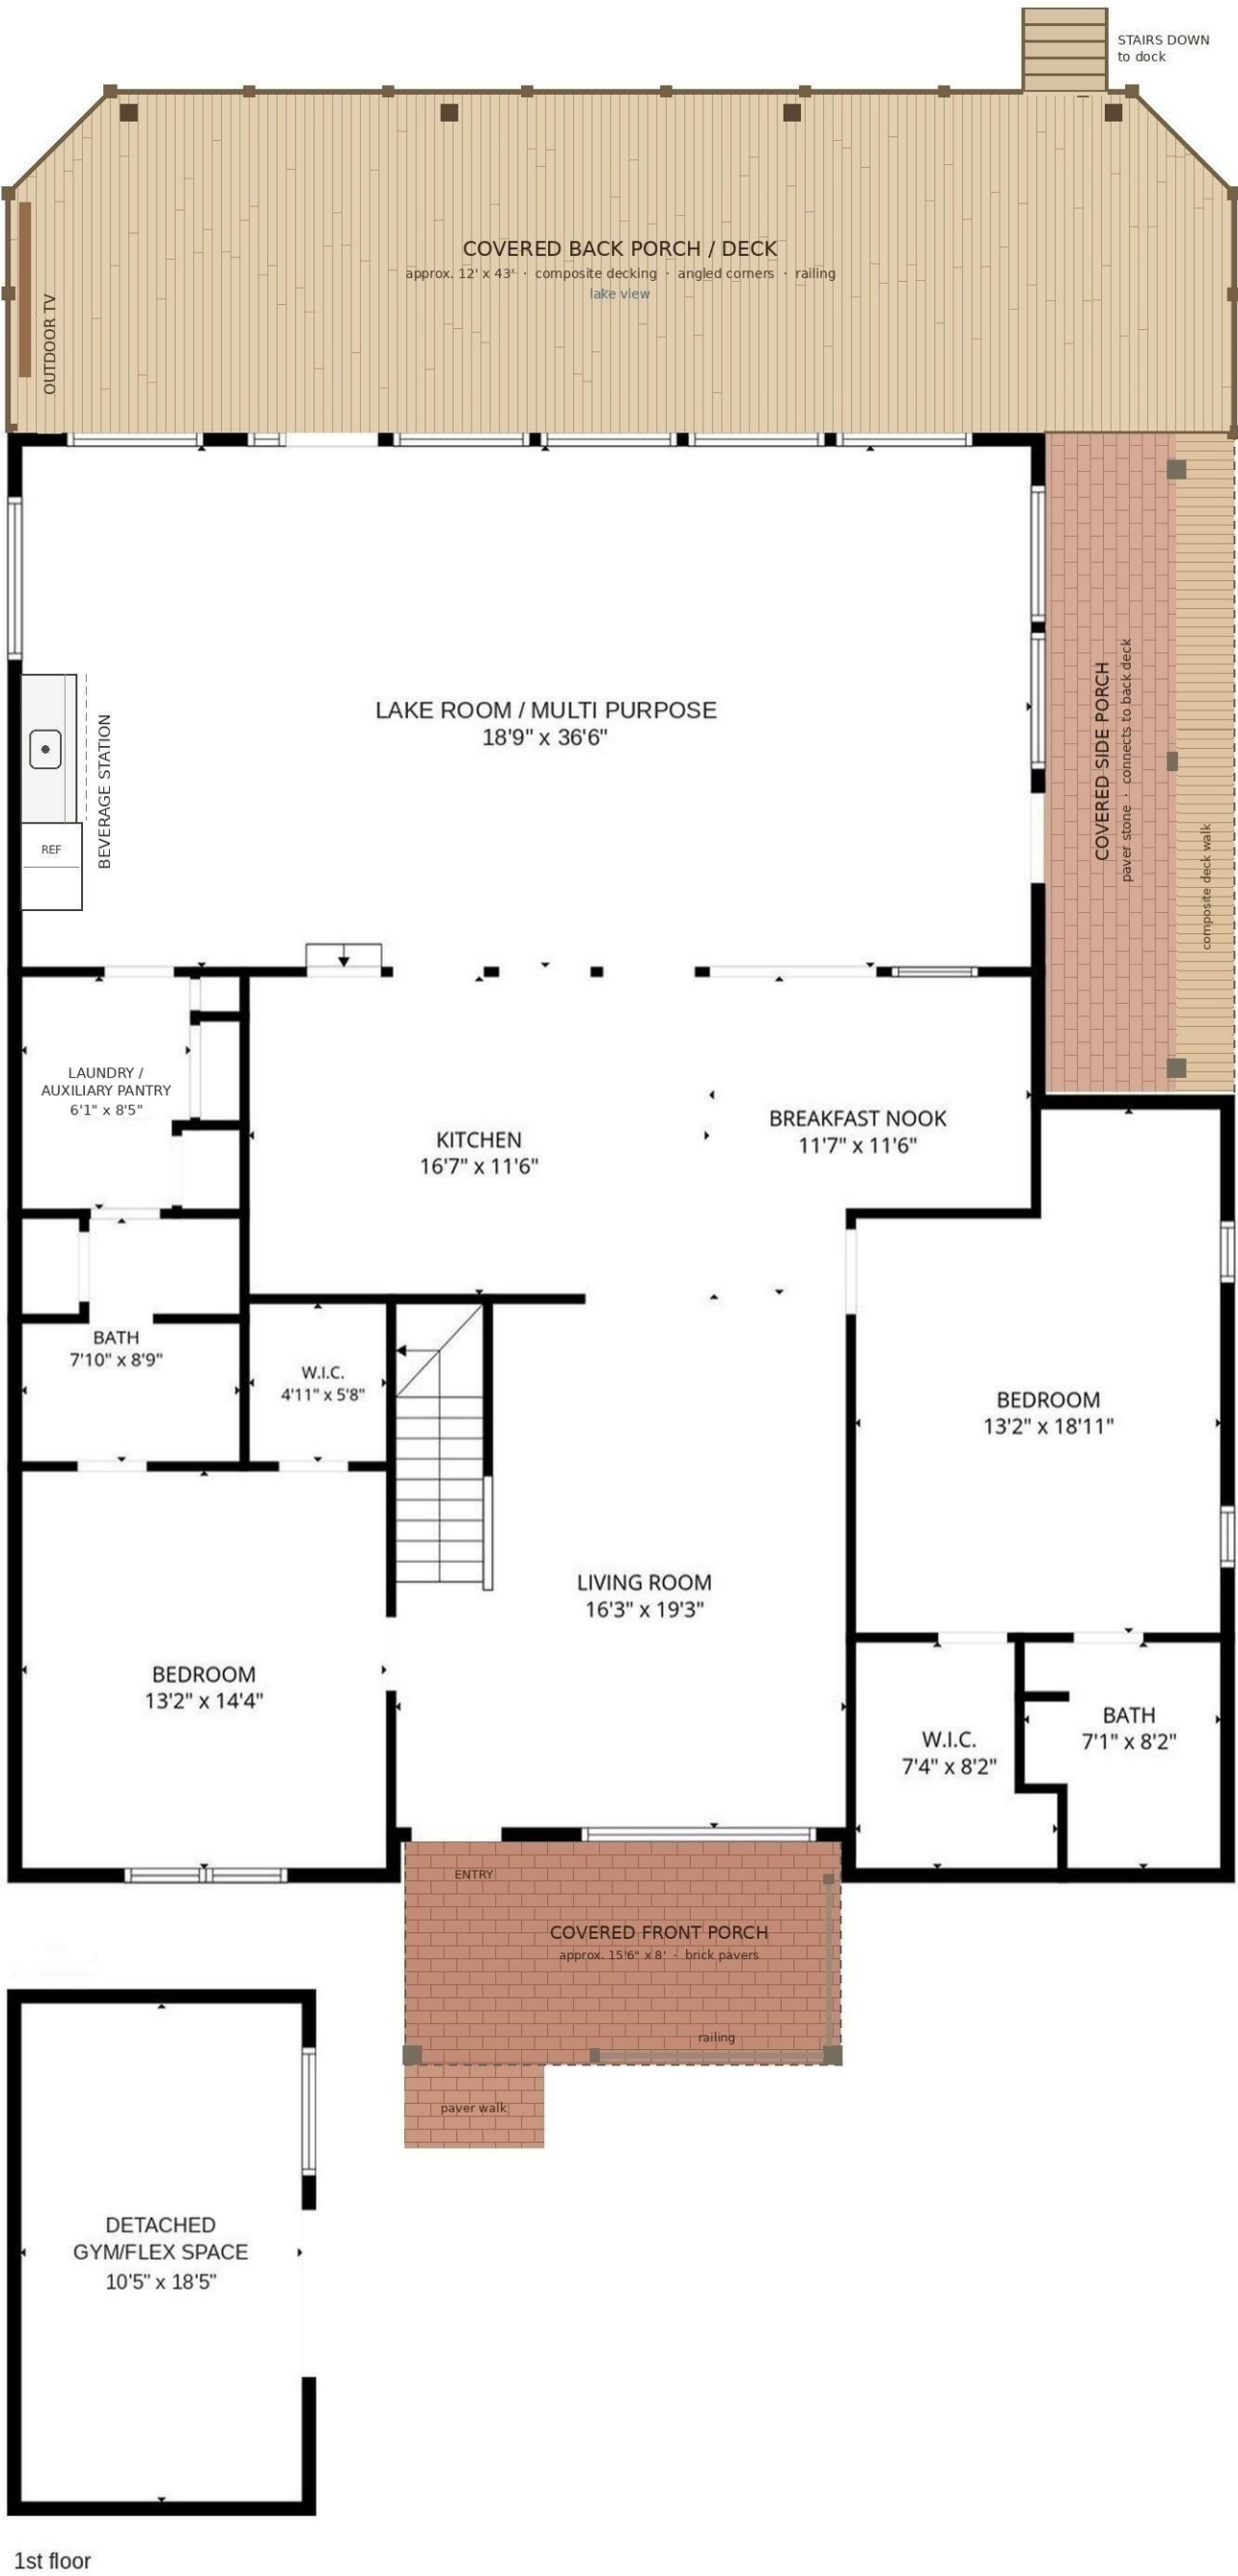

MAIN HOUSE

DETACHED GUEST HOUSE FLOOR PLAN

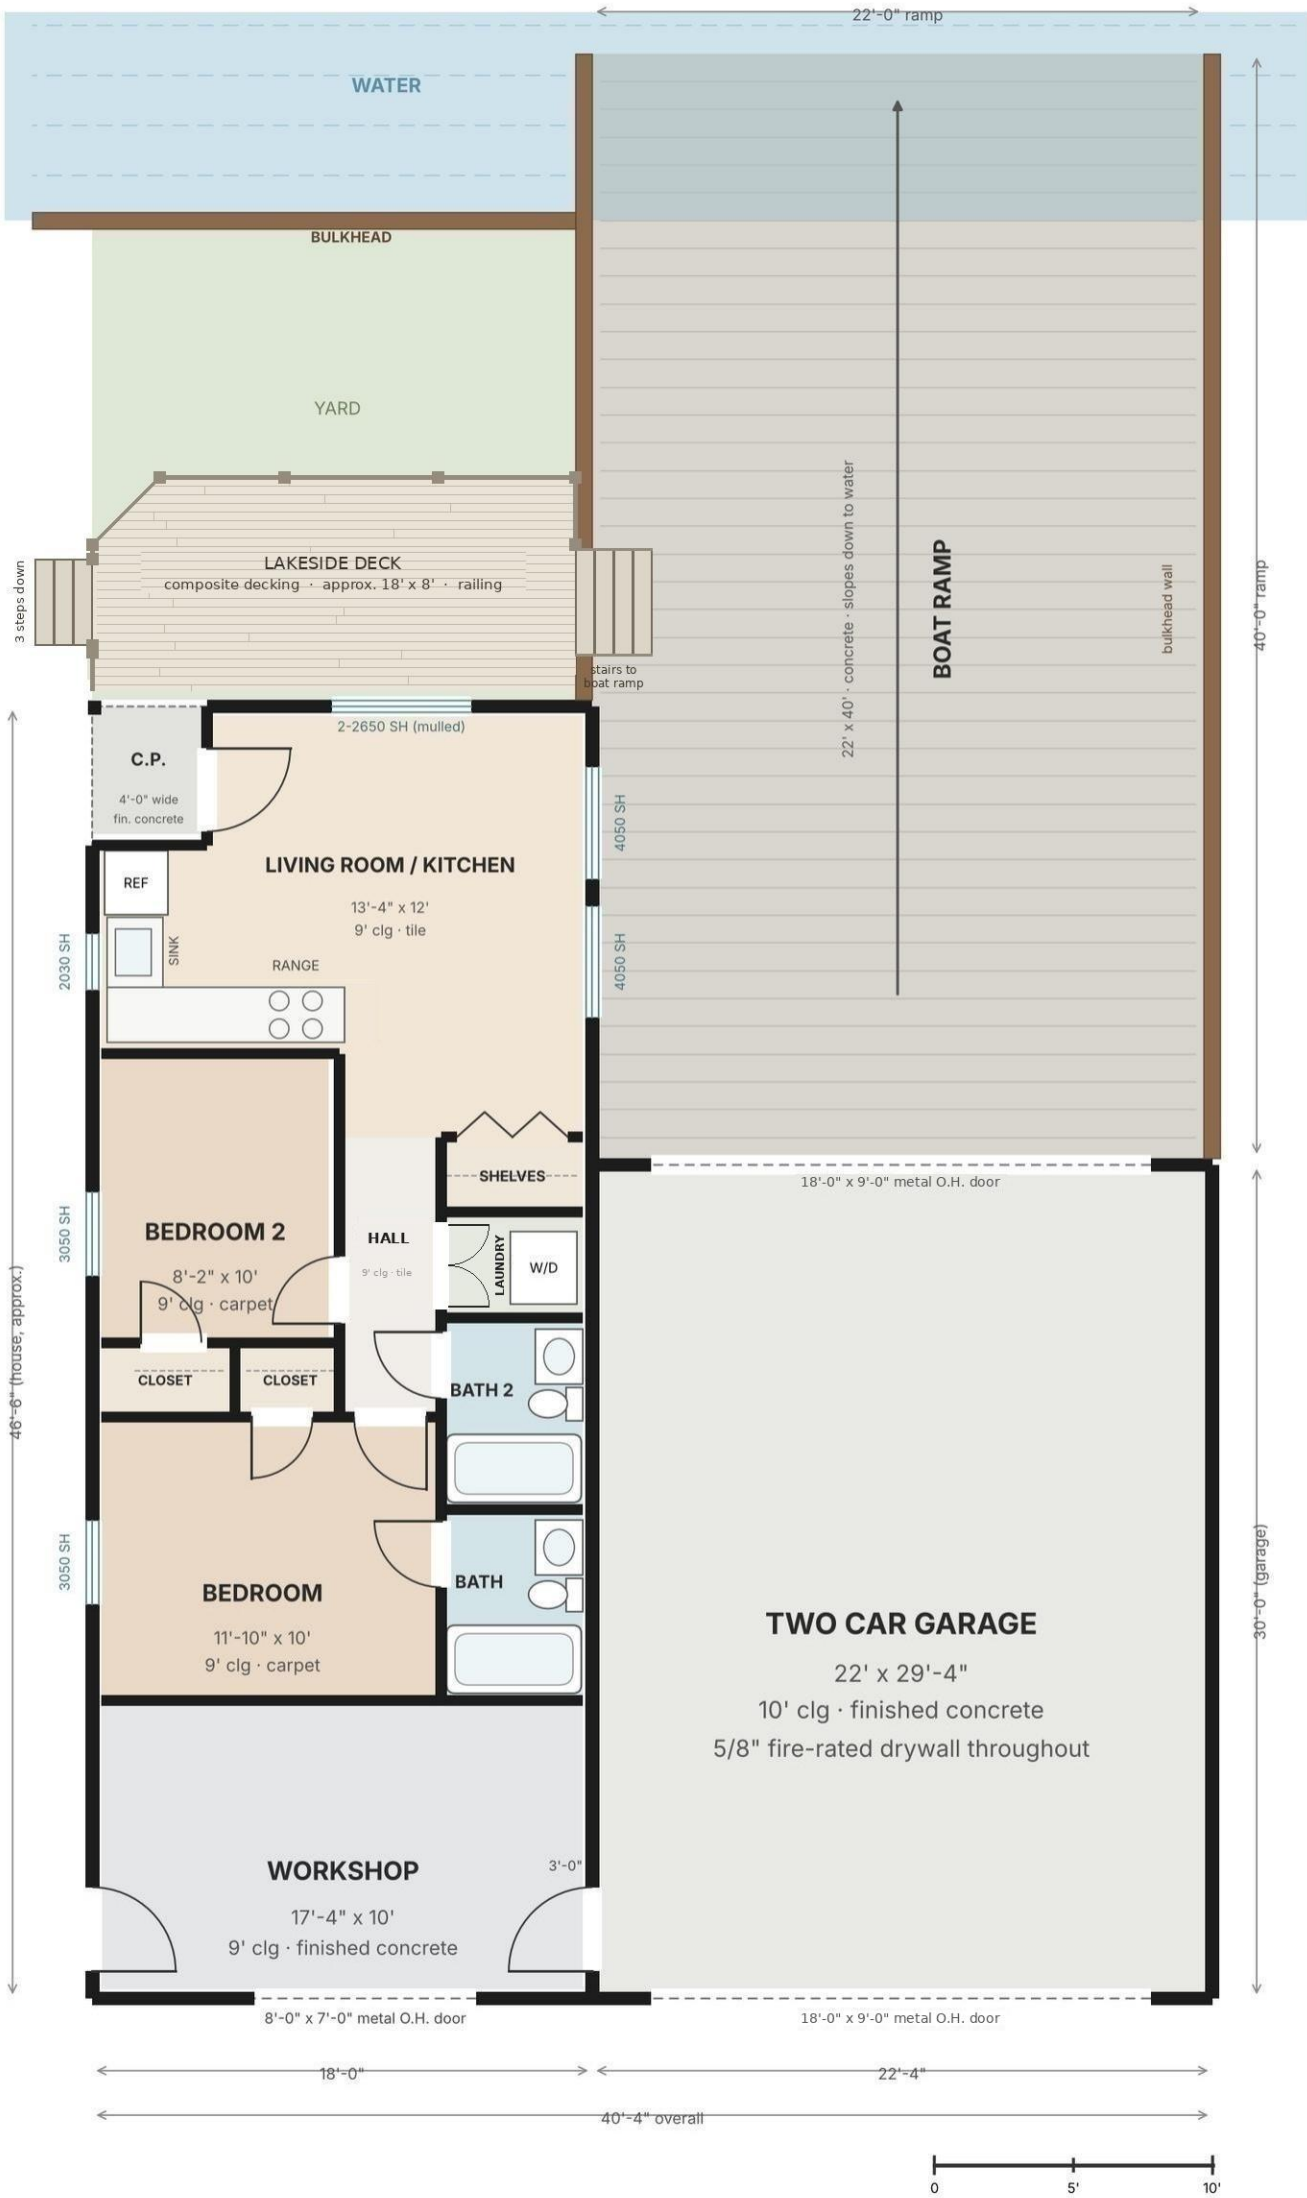

Redrawn from a photo of the blueprint. Dimensions not printed on the plan are estimated; verify against the original drawings.