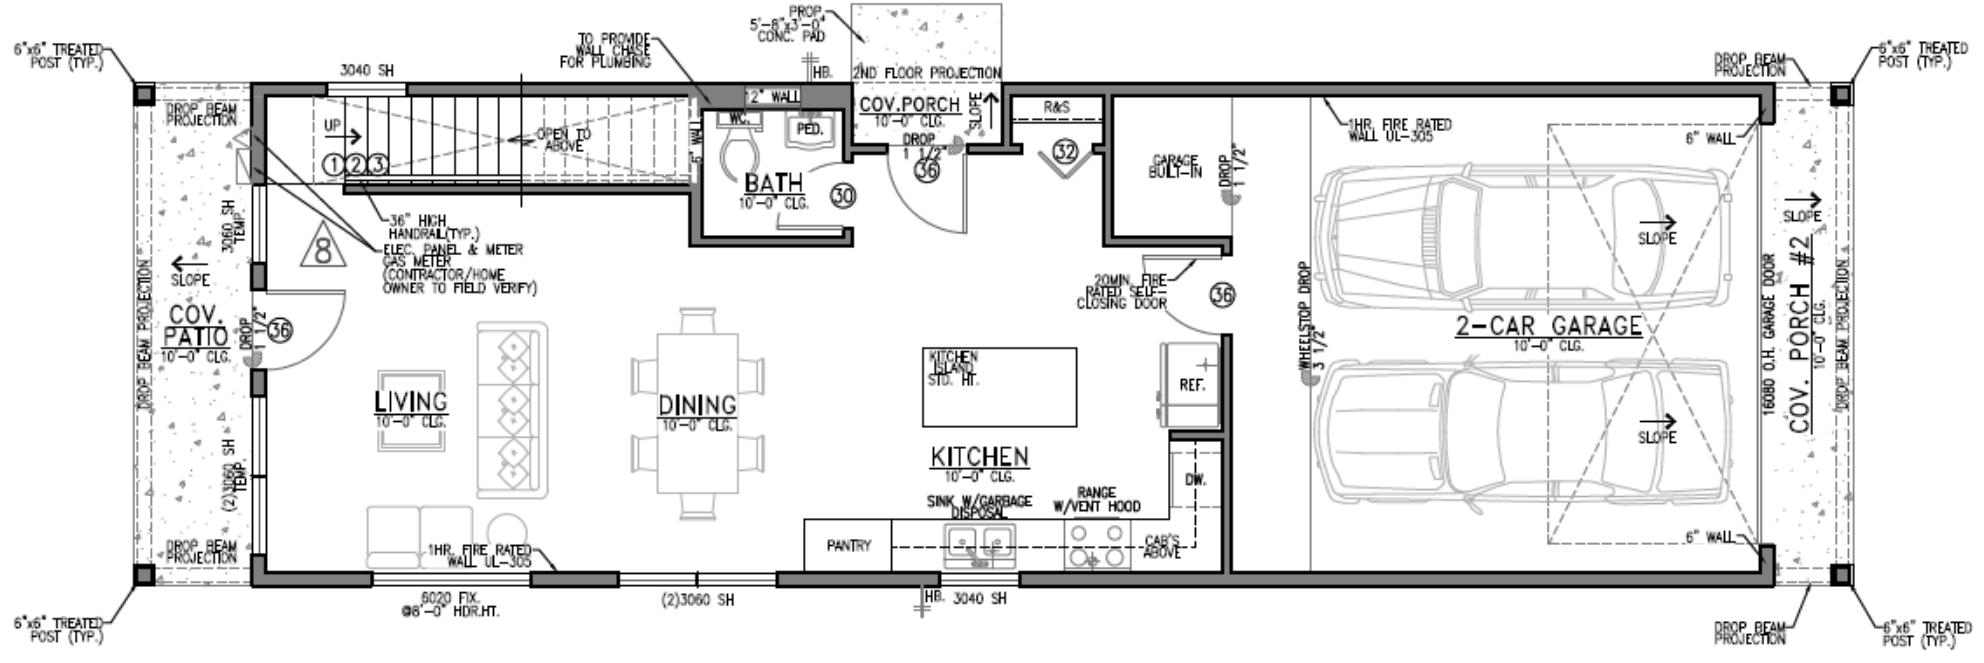
6"x6" TREATED POST (TYP.)
DROP BEAM PROJECTION
3040 SH
TO PROVIDE WALL CHASE FOR PLUMBING
PROP. 5'-8"x3'-0" CONC. PAD
HB.
2ND FLOOR PROJECTION
12" WALL
WIC.
PED.
COV.PORCH
10'-0" CLG.
DROP 1 1/2"
SLOPE
R&S
32
GARAGE BUILT-IN
DROP 1 1/2"
1HR. FIRE RATED WALL UL-305
6" WALL
UP
1 2 3
OPEN TO ABOVE
6" WALL
BATH
10'-0" CLG.
30
36" HIGH HANDRAIL(TYP.)
ELEC. PANEL & METER
GAS METER
(CONTRACTOR/HOME OWNER TO FIELD VERIFY)
3060 SH TEMP.
SLOPE
8
COV. PATIO
10'-0" CLG.
DROP 1 1/2"
36
20MIN. FIRE RATED SELF-CLOSING DOOR
36
WHEELSTOP DROP 3 1/2"
2-CAR GARAGE
10'-0" CLG.
SLOPE
SLOPE
16080 O.H. GARAGE DOOR
COV. PORCH #2
10'-0" CLG.
SLOPE
LIVING
10'-0" CLG.
DINING
10'-0" CLG.
KITCHEN ISLAND STD. HT.
REF.
KITCHEN
10'-0" CLG.
DW.
SINK W/GARBAGE DISPOSAL
RANGE W/VENT HOOD
PANTRY
CAB'S ABOVE
(2)3060 SH
1HR. FIRE RATED WALL UL-305
6020 FIX. @6'-0" HDR.HT.
(2)3060 SH
HB. 3040 SH
DROP BEAM PROJECTION
6"x6" TREATED POST (TYP.)