PROPERTY OF U-BET DRAFTING & DESIGN
"COPYRIGHT" ( THESE PLANS MAY NOT BE COPIED OR REPRODUCED IN ANY WAY ! )

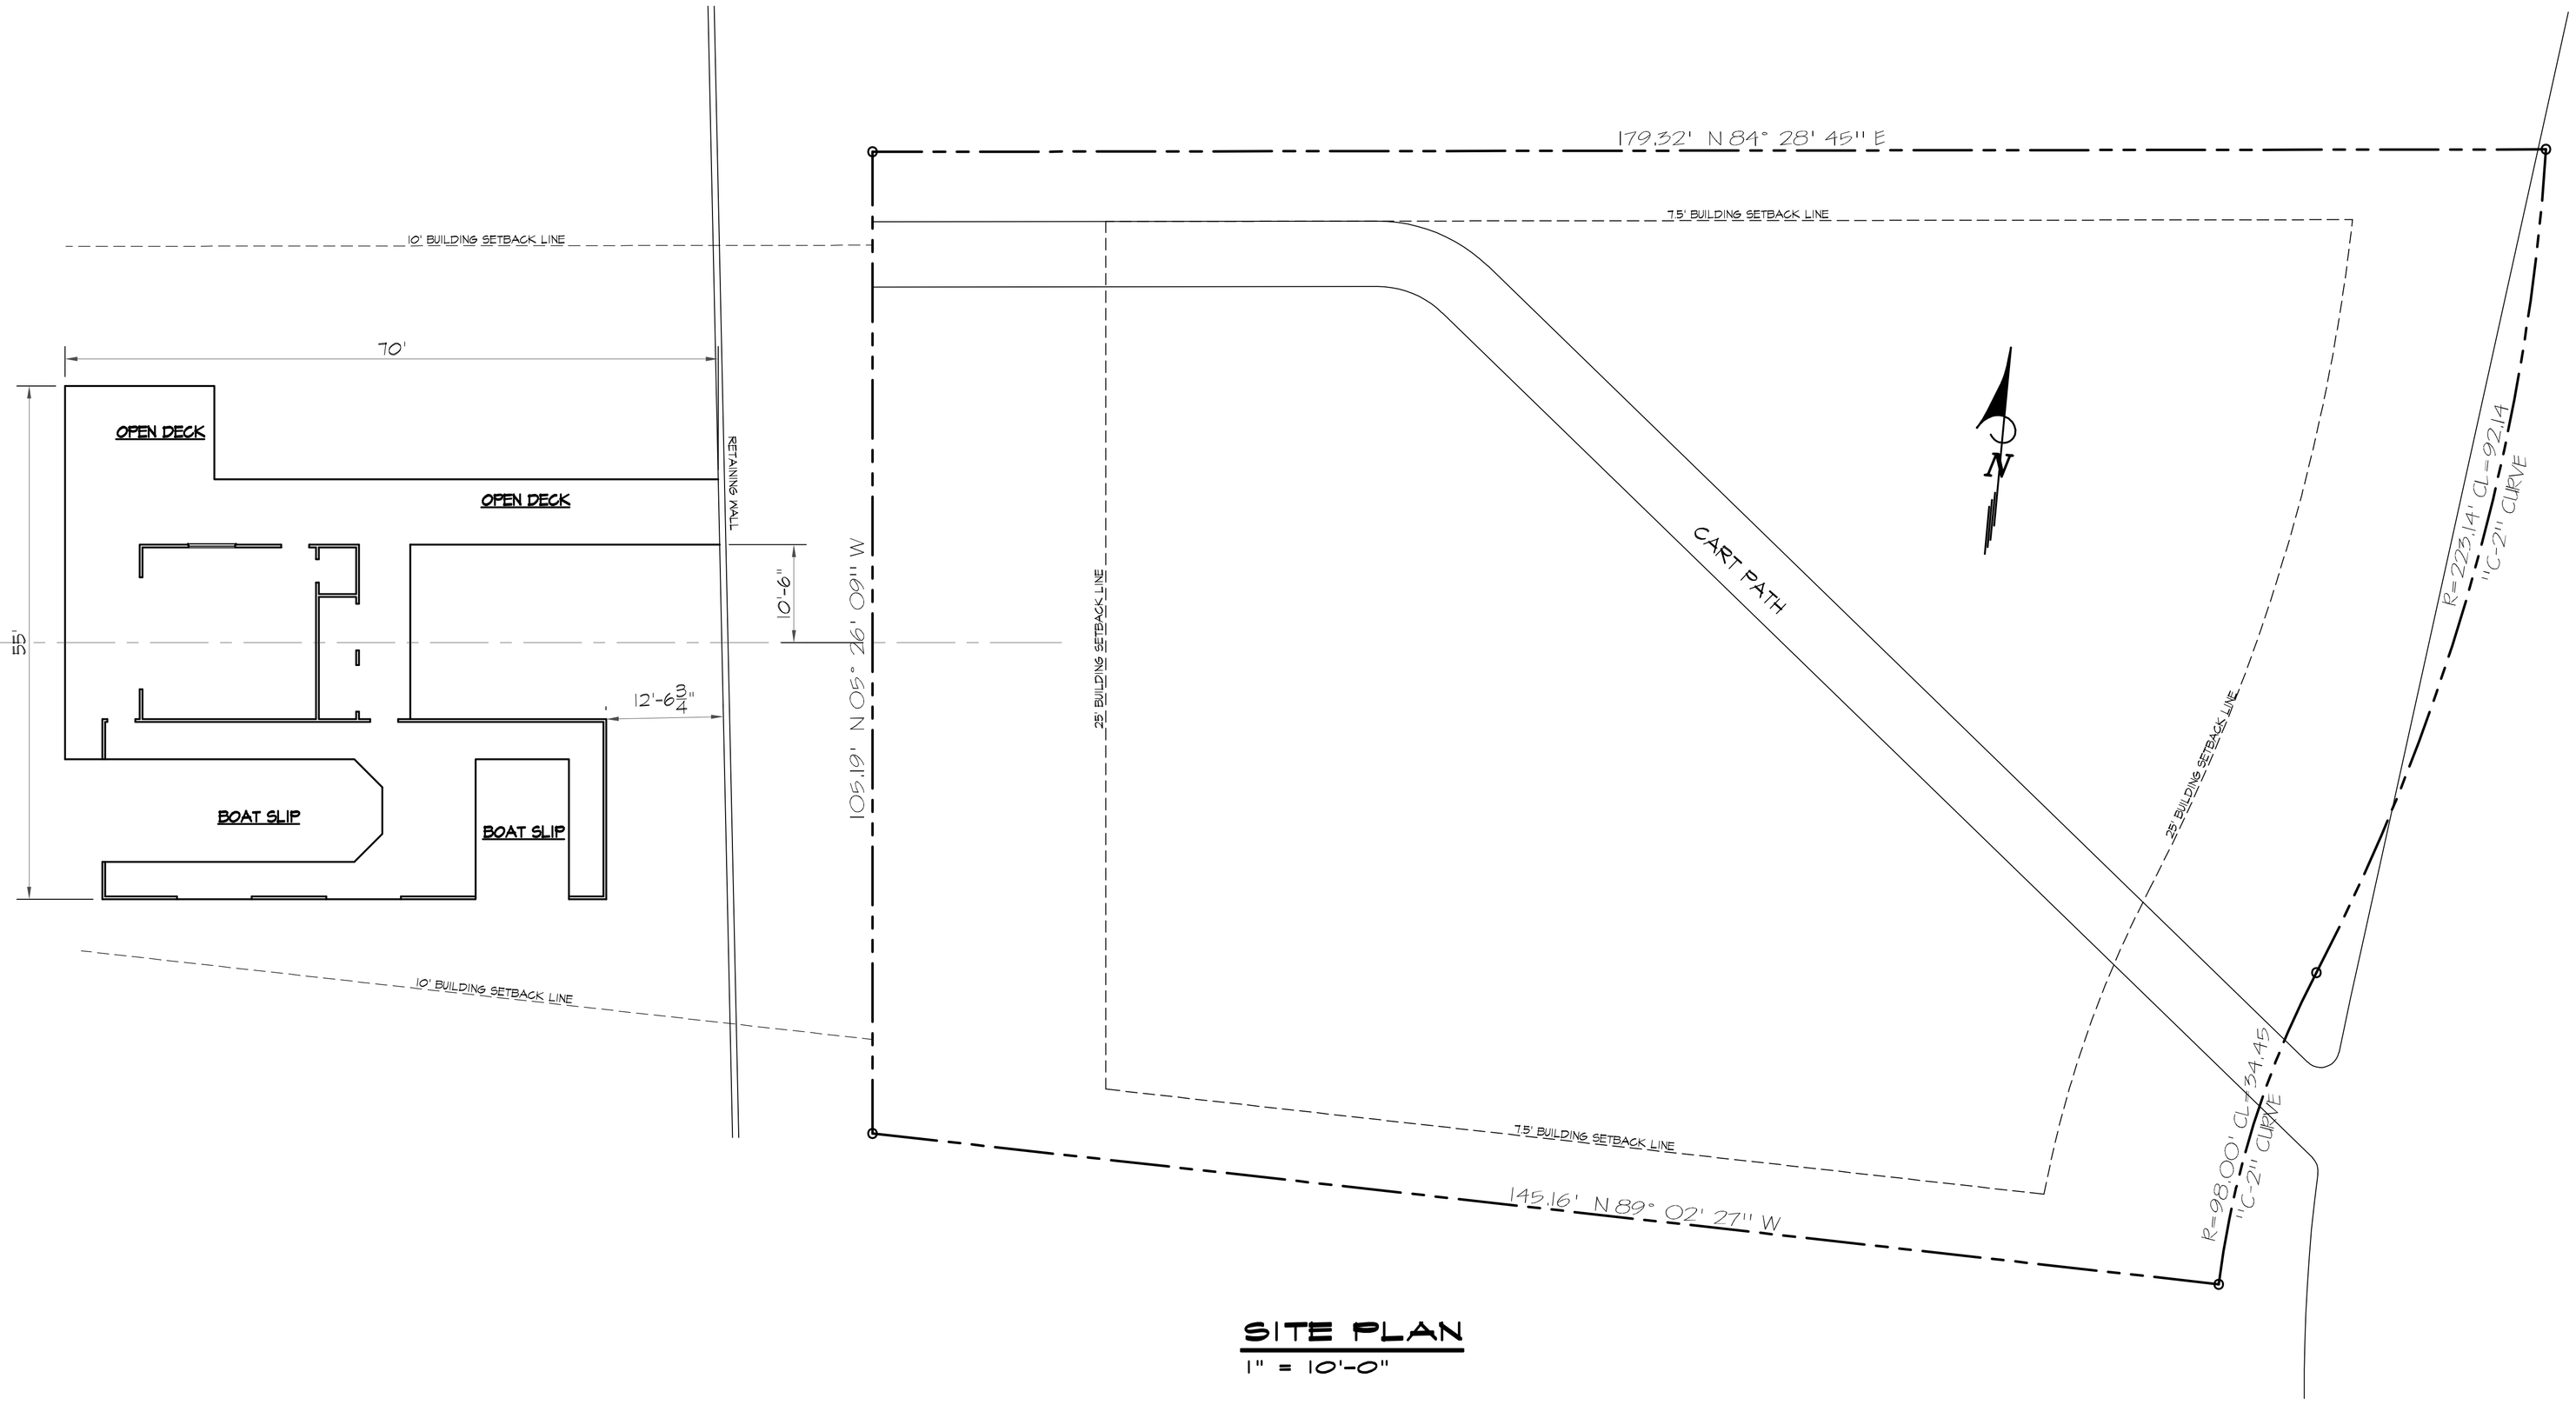


## SITE PLAN
1" = 10'-0"

### EROSION CONTROL LEGEND

- EXISTING DRAINAGE
- TEMPORARY DRAINAGE
- FINISH DRAINAGE
- SF — TEMP. SLT FENCE
- HB — TEMP. HAY BALES

AREA SOIL TYPE

EXISTING SOIL TYPE =_____

FINISH SOIL TYPE =_____

BUILDER IS RESPONSIBLE FOR LABELING SITE PLAN AS NEEDED FOR EROSION CONTROL. TO MATCH SPECIFIC SITE CONDITIONS

| |
|---|
| SCALE |
| AS SHOWN |
| DRAWN BY |
| RUSSELL TIDWELL |
| DRAWN FOR |
| HAMEL |
| CHECKED |
| R.L.T. |
| DATE |
| 01-21-2021 |
| JOB NO. |
| 2021-005 |

U-BET
DRAFTING & DESIGN
RUSSELL L. TIDWELL (903) 258-4824
P.O. BOX 8706 TYLER, TEXAS 75711

NEW RESIDENCE FOR
MR. & MRS. PAUL & DEBORAH HAMEL
"EAGLES BLUFF ESTATES"
LAKE BLUFF DR. / LOT # 14
( BUILDER ) MIKE SCHOVANEC ( 903 ) 561-6453

SITE PLAN

SHEET
S - 1
OF 1

PROPERTY OF U-BET DRAFTING & DESIGN
"COPYRIGHT" ( THESE PLANS MAY NOT BE
COPIED OR REPRODUCED IN ANY WAY ! )

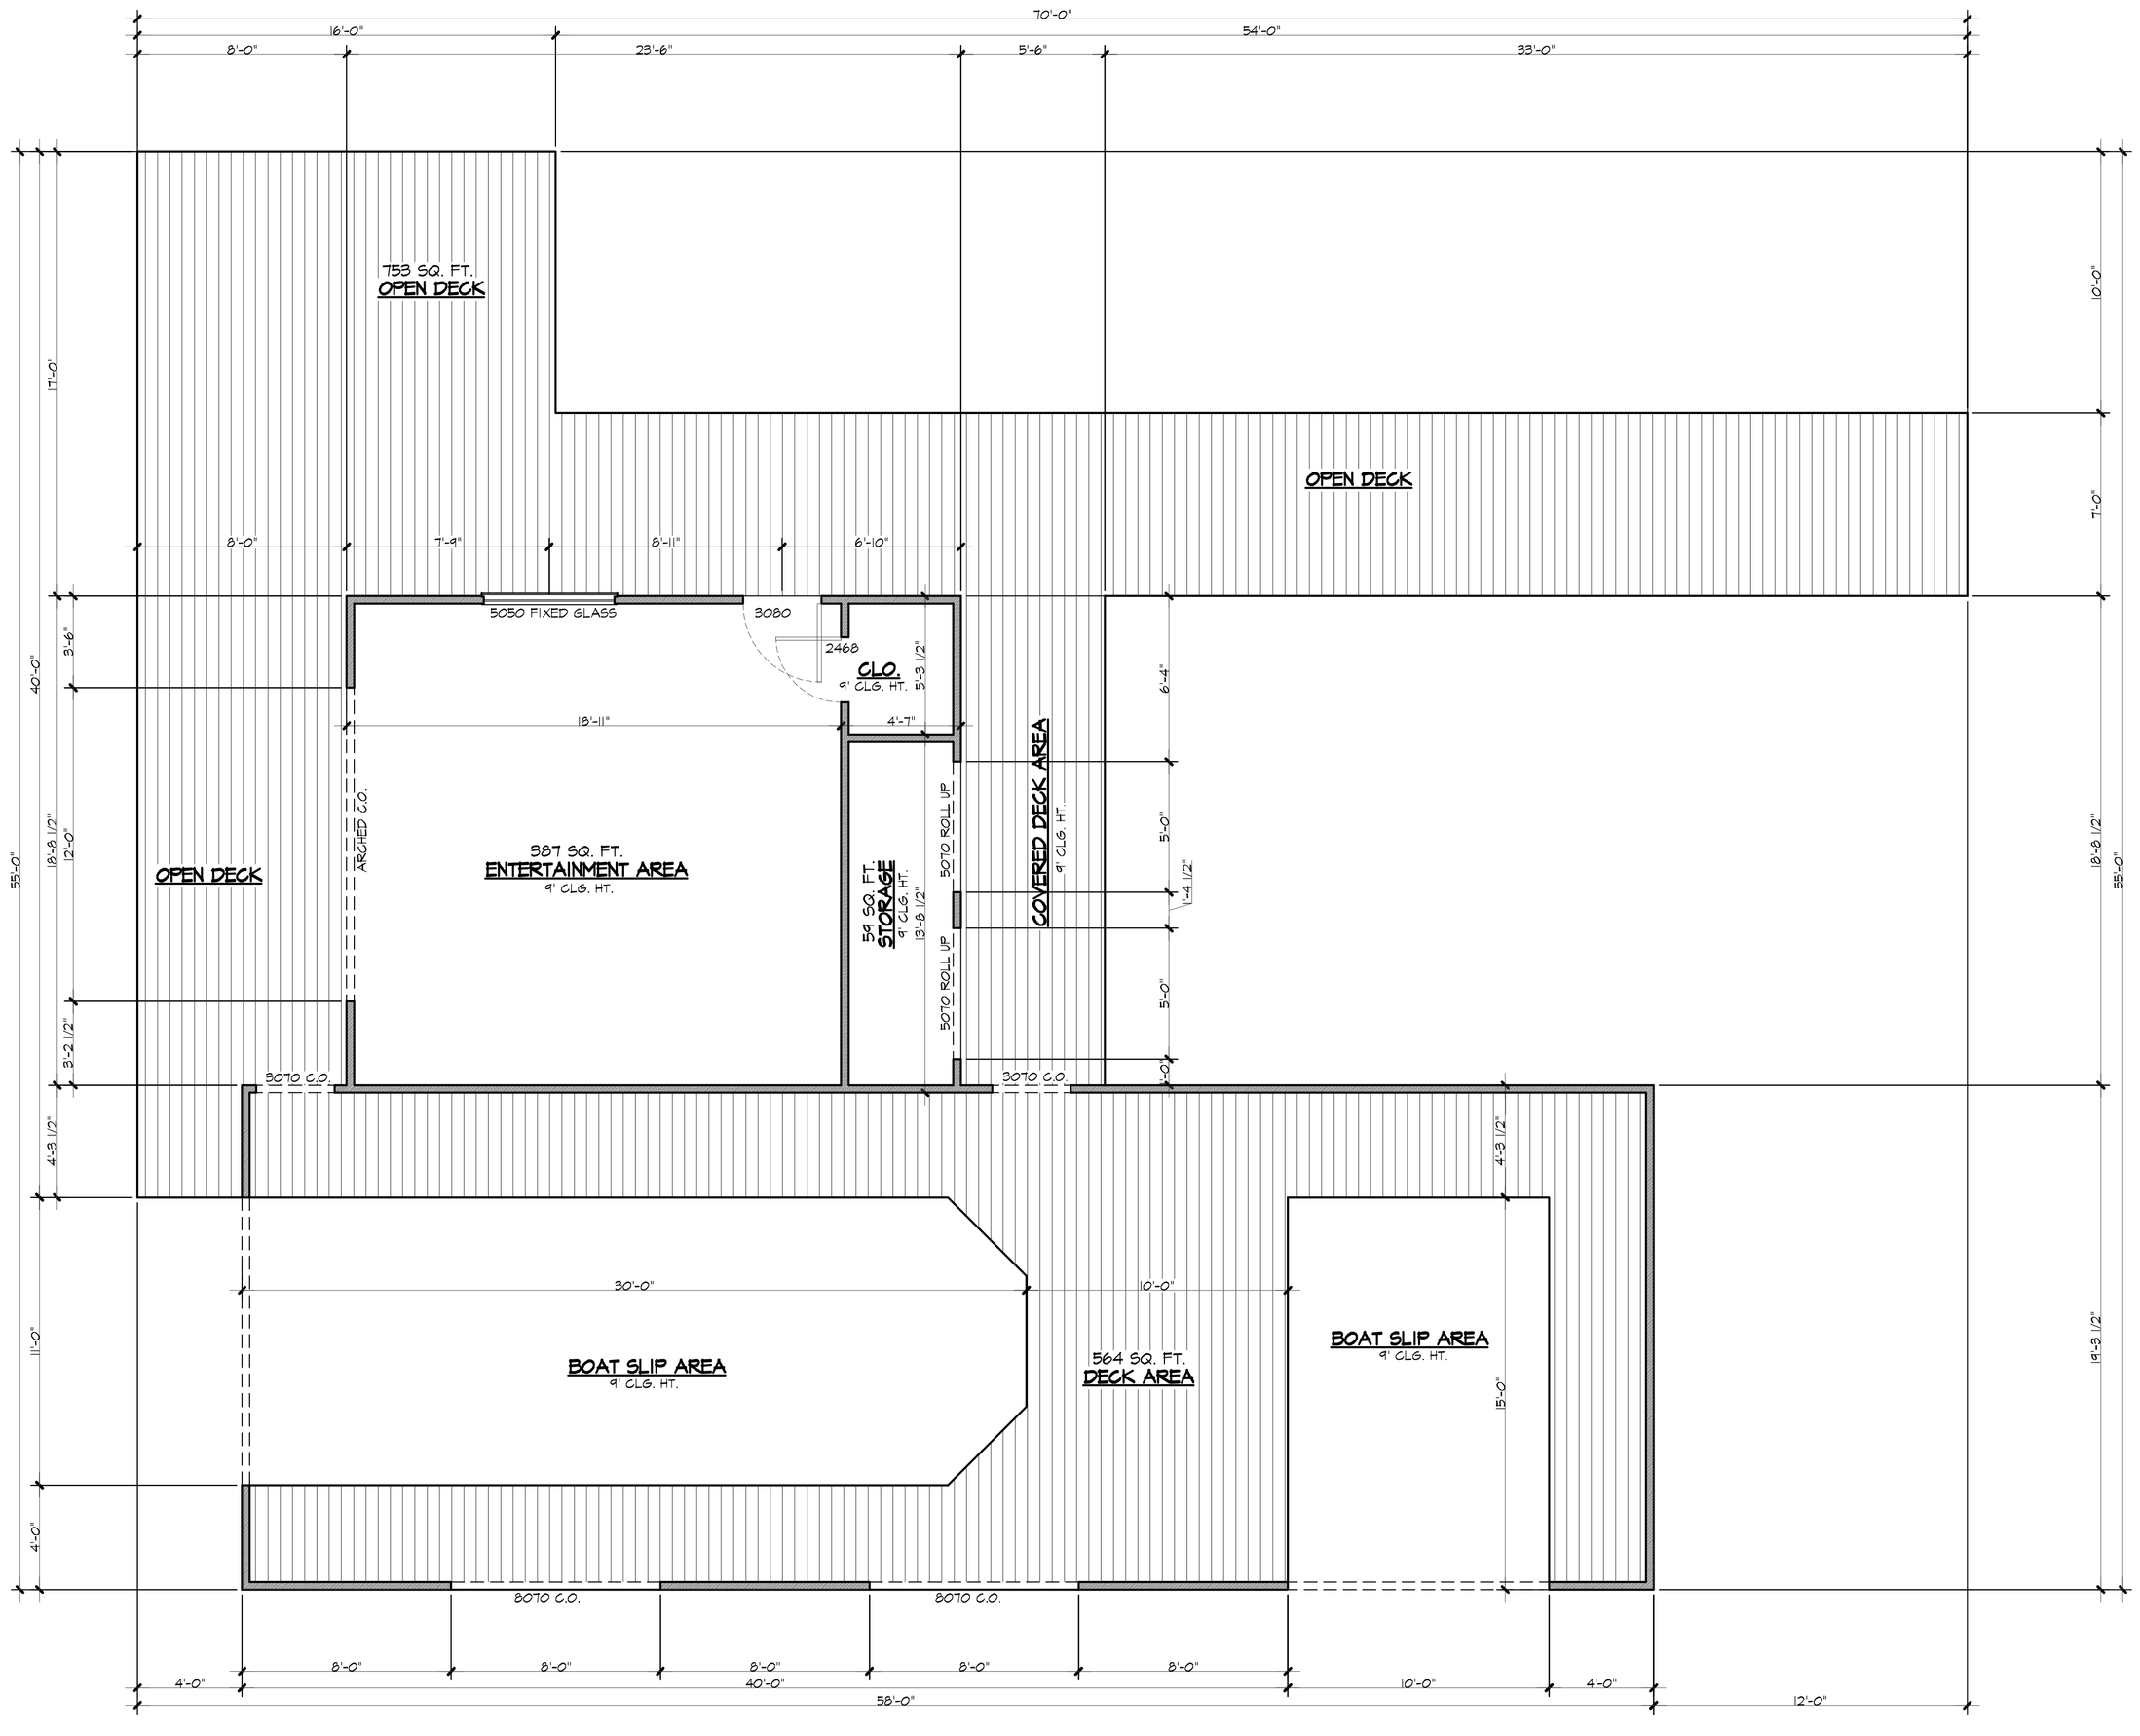


## FLOOR PLAN
1/4" = 1'-0"

| | |
|---|---|
| SCALE | AS SHOWN |
| DRAWN BY | RUSSELL TIDWELL |
| DRAWN FOR | HAMEL |
| CHECKED | R.L.T. |
| DATE | 01-21-2021 |
| JOB NO. | 2021-005 |

U-BET
DRAFTING & DESIGN
RUSSELL L. TIDWELL (903) 258-4824
P.O. BOX 8706 TYLER, TEXAS 75711

NEW RESIDENCE FOR
MR. & MRS. PAUL & DEBORAH HAMEL
"EAGLES BLUFF ESTATES"
LAKE BLUFF DR. / LOT # 14
( BUILDER ) MIKE SCHOVANEC ( 903 ) 561-6453

# FLOOR PLAN

SHEET
A-1
OF 2

PROPERTY OF U-BET DRAFTING & DESIGN
"COPYRIGHT" ( THESE PLANS MAY NOT BE COPIED OR REPRODUCED IN ANY WAY ! )

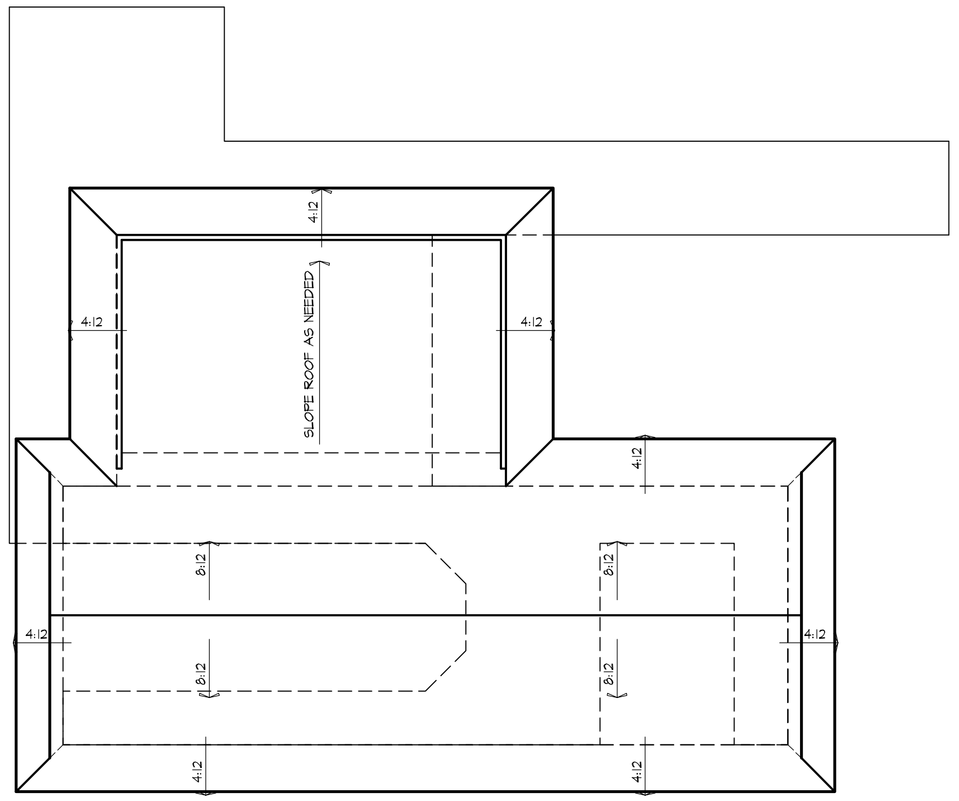


## ROOFING PLAN
1/8" = 1'-0"

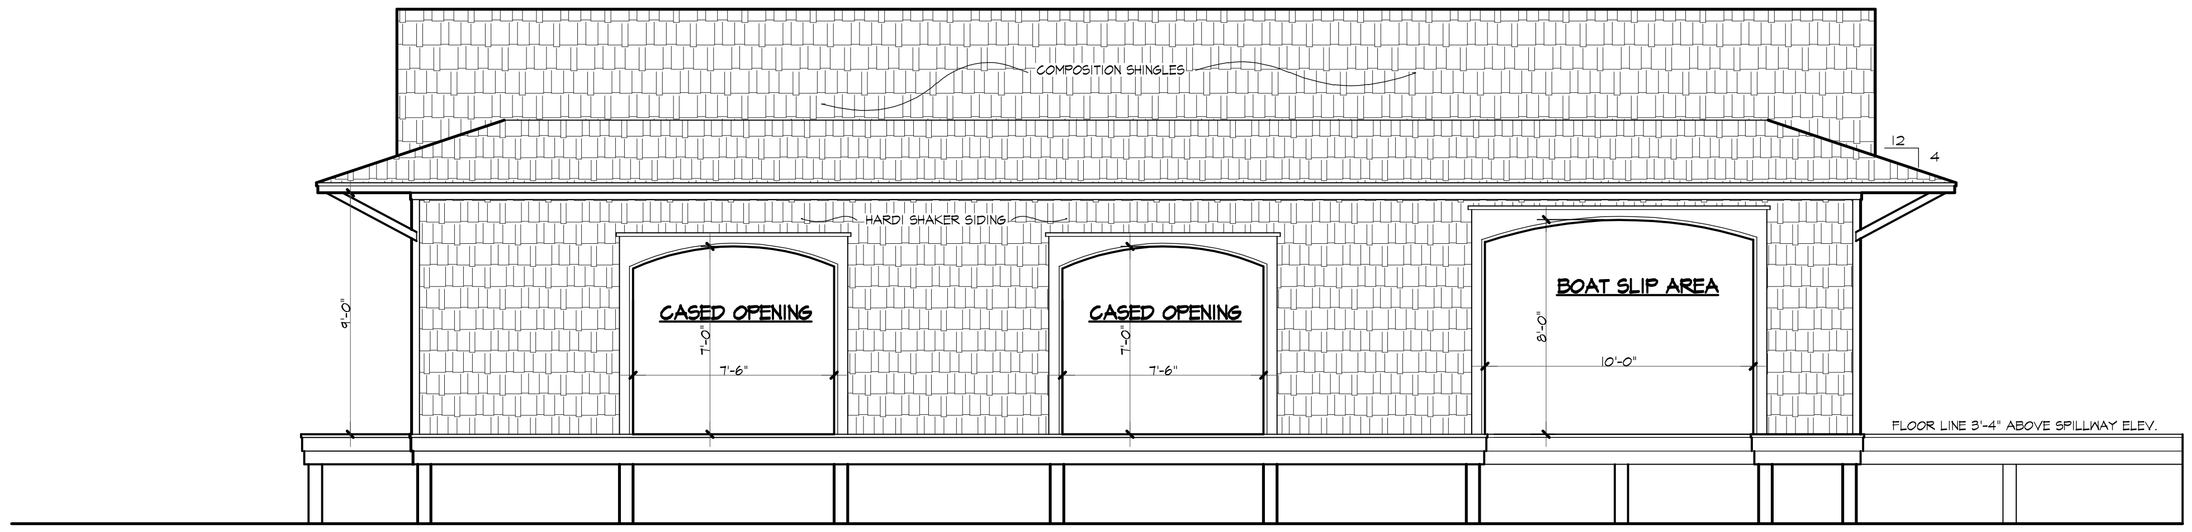


## RIGHT SIDE ELEVATION
1/4" = 1'-0"

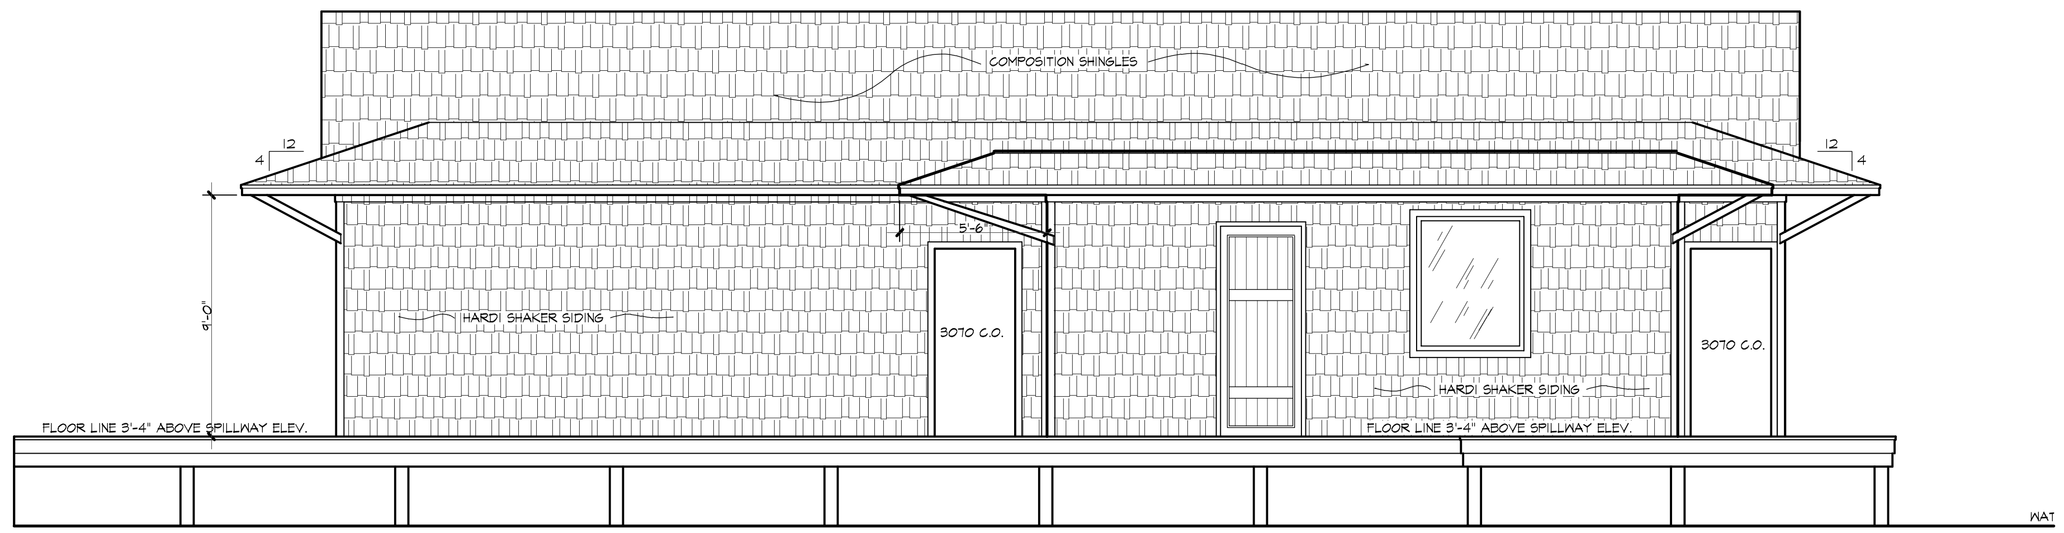


## LEFT SIDE ELEVATION
1/4" = 1'-0"

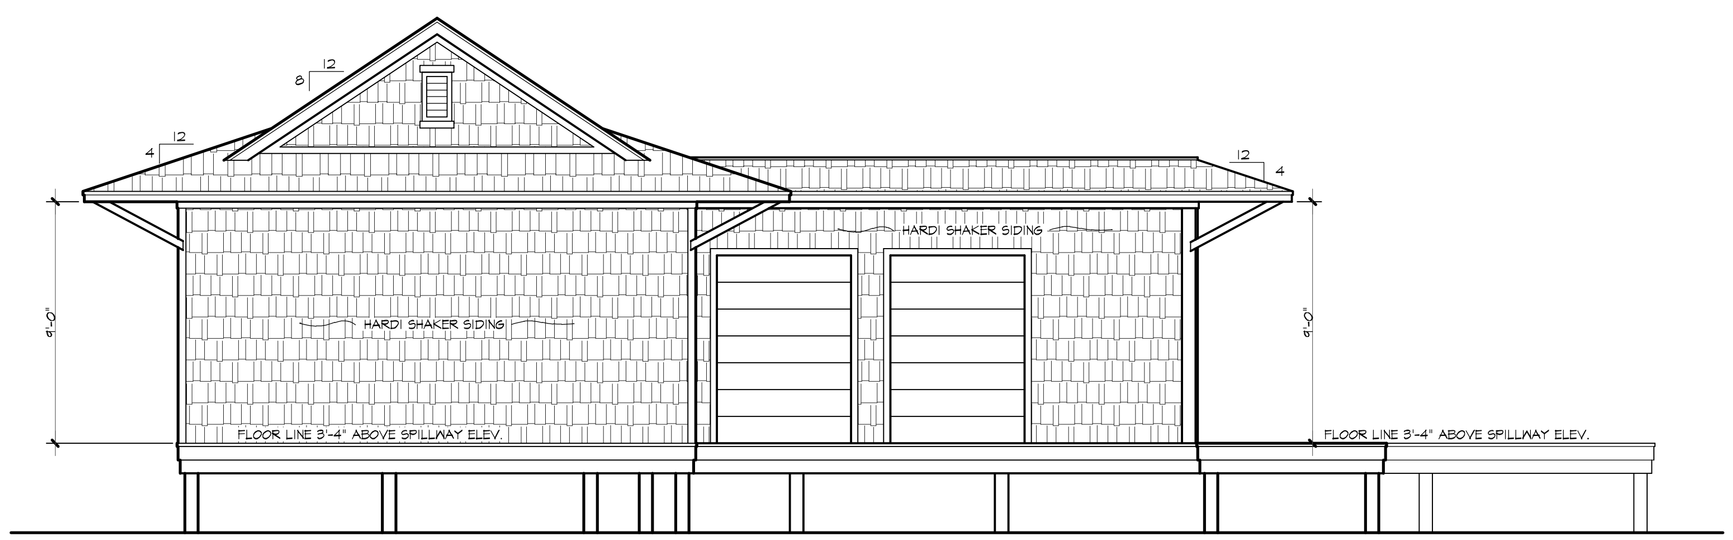


## BACK SIDE ELEVATION
¼" = 1'-0"

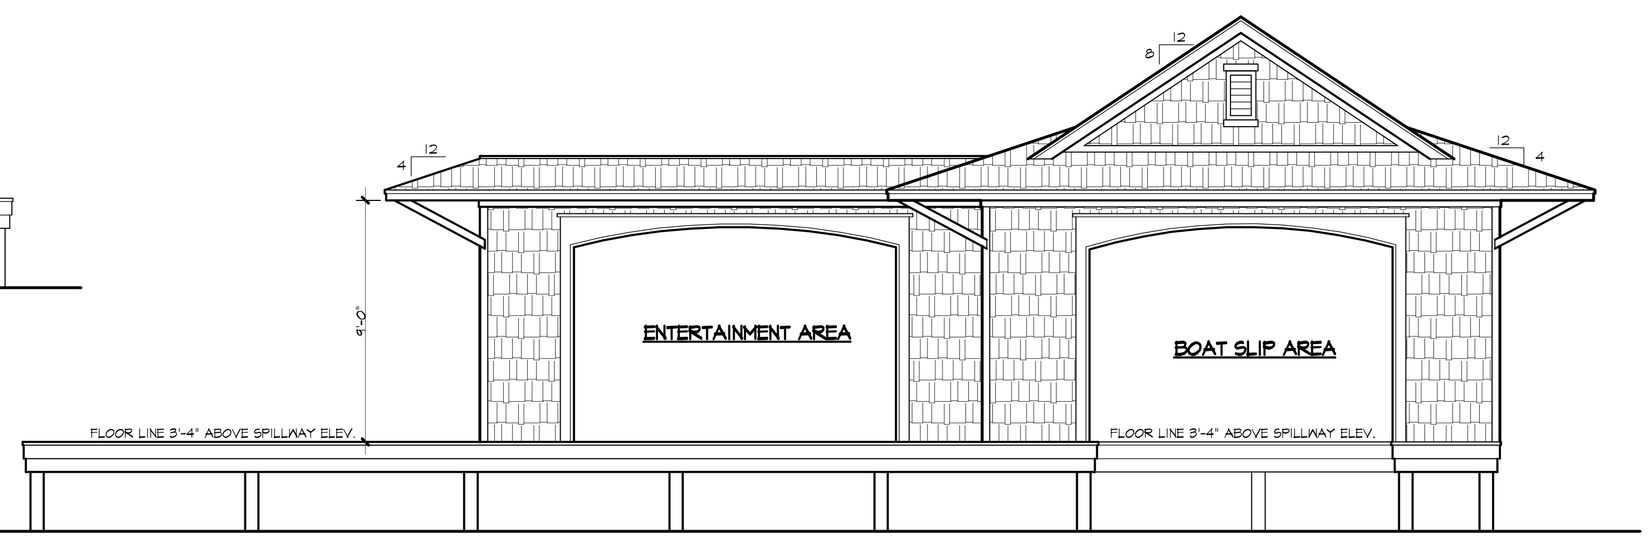


## FRONT SIDE ELEVATION
¼" = 1'-0"

| |
|---|
| SCALE |
| AS SHOWN |
| DRAWN BY |
| RUSSELL TIDWELL |
| DRAWN FOR |
| HAMEL |
| CHECKED |
| R.L.T. |
| DATE |
| 01-21-2021 |
| JOB NO. |
| 2021-005 |

U-BET
DRAFTING & DESIGN
RUSSELL L. TIDWELL (903) 258-4824
P.O. BOX 8706 TYLER, TEXAS 75711

NEW RESIDENCE FOR
MR. & MRS. PAUL & DEBORAH HAMEL
"EAGLES BLUFF ESTATES"
LAKE BLUFF DR. / LOT # 14
( BUILDER ) MIKE SCHOVANEC ( 903 ) 561-6453

# ELEVATIONS

SHEET
A-2
OF 2