©Vierbicher Associates, Inc.



SHEET: 1 OF 1

PROJECT NO.: 250620

CHECKED: KJAN

DRAFTER: DGUL

DATE: JULY 28, 2025

REVISIONS			REVISIONS		
NO.	DATE	REMARKS	NO.	DATE	REMARKS

EXISTING CONDTIONS

Bourdo Fields, Big Bend
Village of Big Bend
Waukesha County, Wisconsin

vierbicher
planners | engineers | advisors

©Vierbicher Associates, Inc.



SITE PLAN LEGEND

- PROPOSED PROPERTY BOUNDARY
- EXISTING SECTION BORDER
- BUILDING SETBACK LINE
- PROPOSED GRAVEL SHOULDER
- PROPOSED LIGHT-DUTY ASPHALT

N
W E
S

GRAPHIC SCALE, FEET
0 40 80 160

NOT FOR CONSTRUCTION

vierbicher
planners | engineers | advisors

Preliminary Site Plan


Bourdo Fields, Big Bend
Village of Big Bend
Waukesha County, Wisconsin

REVISIONS			
NO.	DATE	REMARKS	
NO.	DATE	REMARKS	


DATE 09/23/2025
DRAFTER BFLU
CHECKED KJEN
PROJECT NO. 250620

23 Sep 2025 - 3:17p M:\Wojewski, Dan\250620 - Bourdo Fields, Big Bend\CADD\250620 - Base Engineering.dwg by: bflu

© Vierbicher Associates, Inc.

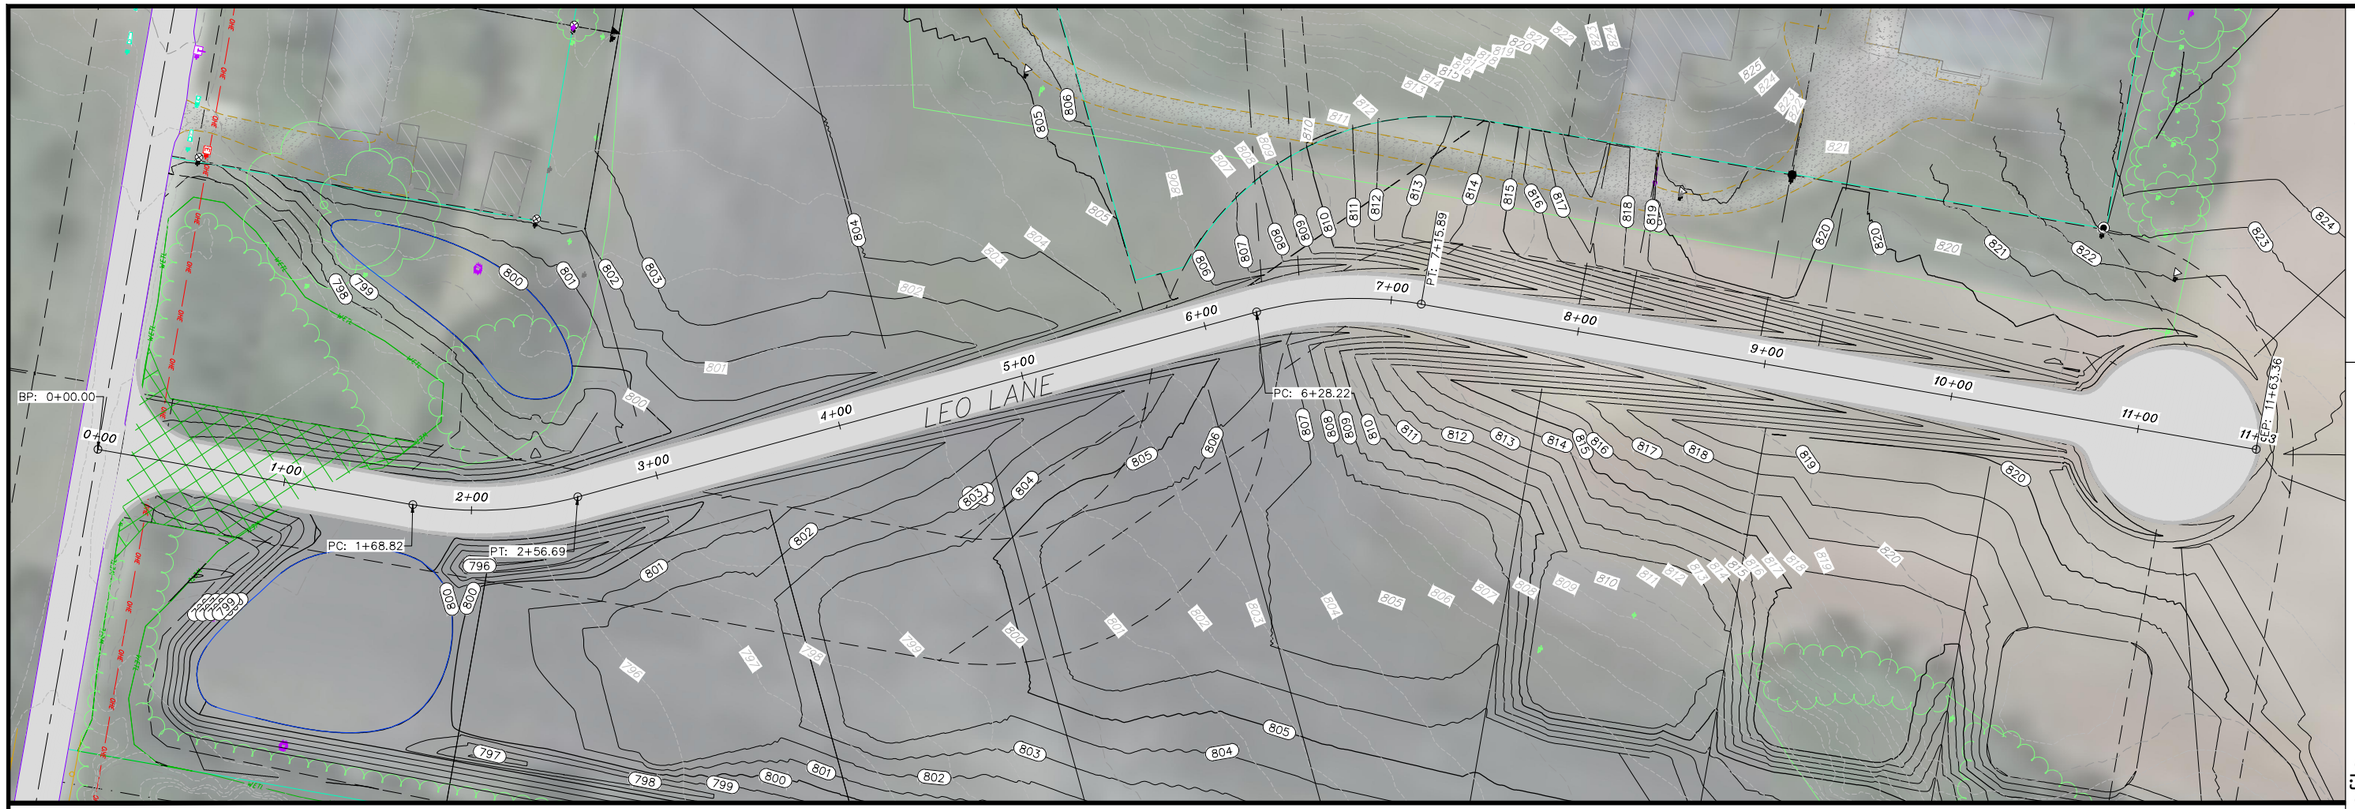


NOT FOR CONSTRUCTION

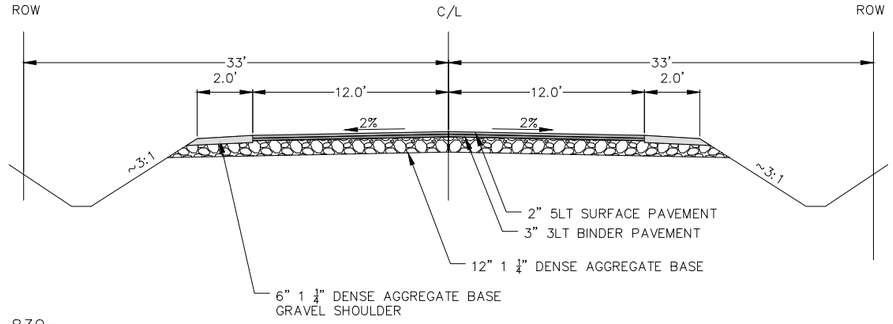



GRAPHIC SCALE, FEET
0 20 40 80

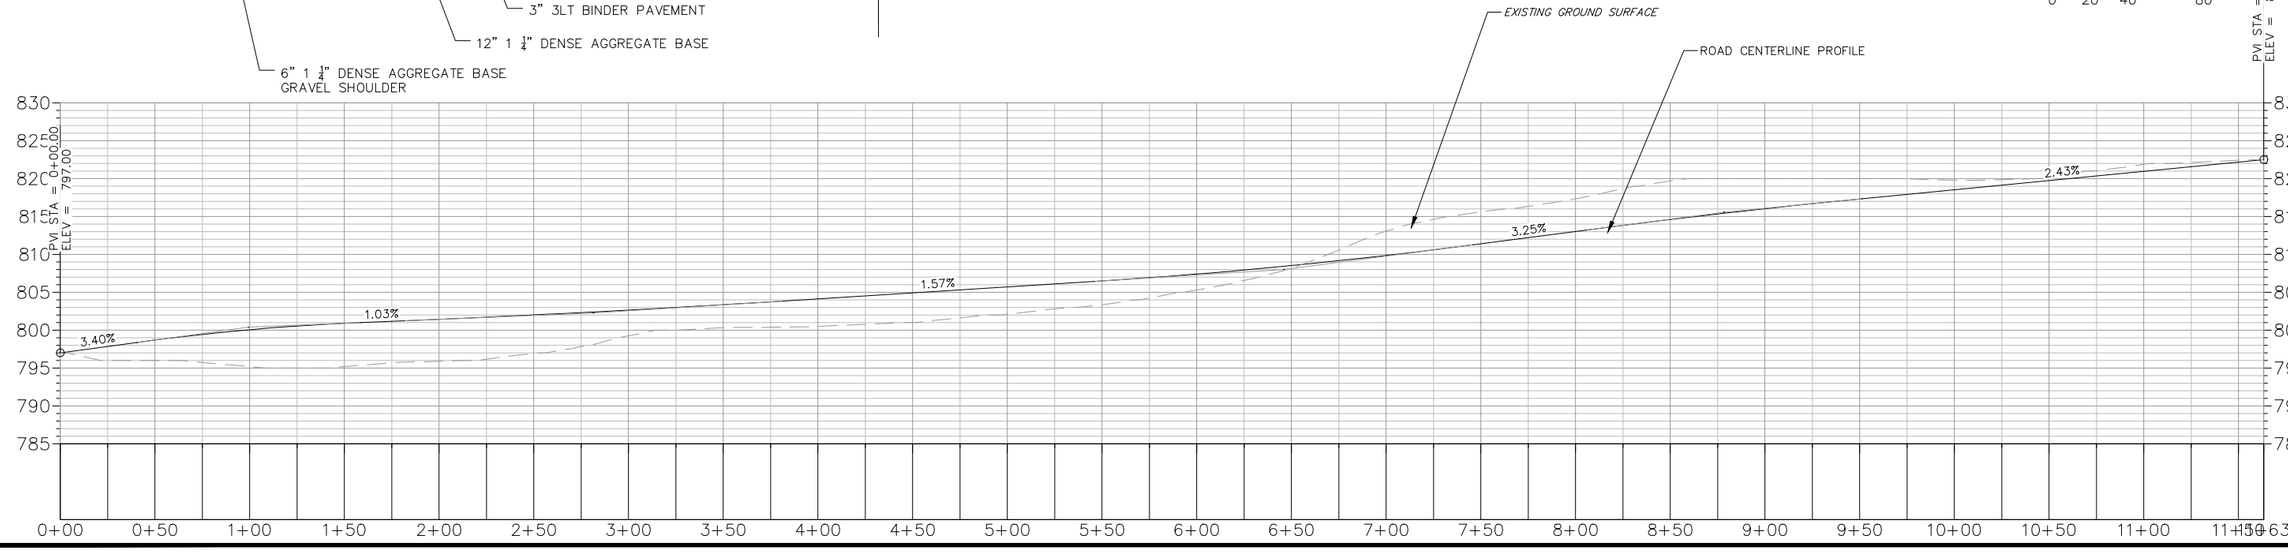

vierbicher
planners | engineers | advisors

Street Plan and Profile

Bourdo Fields, Big Bend
Village of Big Bend
Waukesha County, Wisconsin

REVISIONS			
NO.	DATE	REMARKS	

REVISIONS			
NO.	DATE	REMARKS	

DATE
09/23/2025

DRAFTER
ZFLI

CHECKED
MSCH

PROJECT NO.
250620

SHEET
3 OF 3

23 Sep 2025 - 4:07p M:\Majewski, Dan\250620 - Bourdo Fields, Big Bend\CADD\250620_Grading.dwg by: jgru