
PRELIMINARY NOT FOR FOR PERMIT/CONSTRUCTION

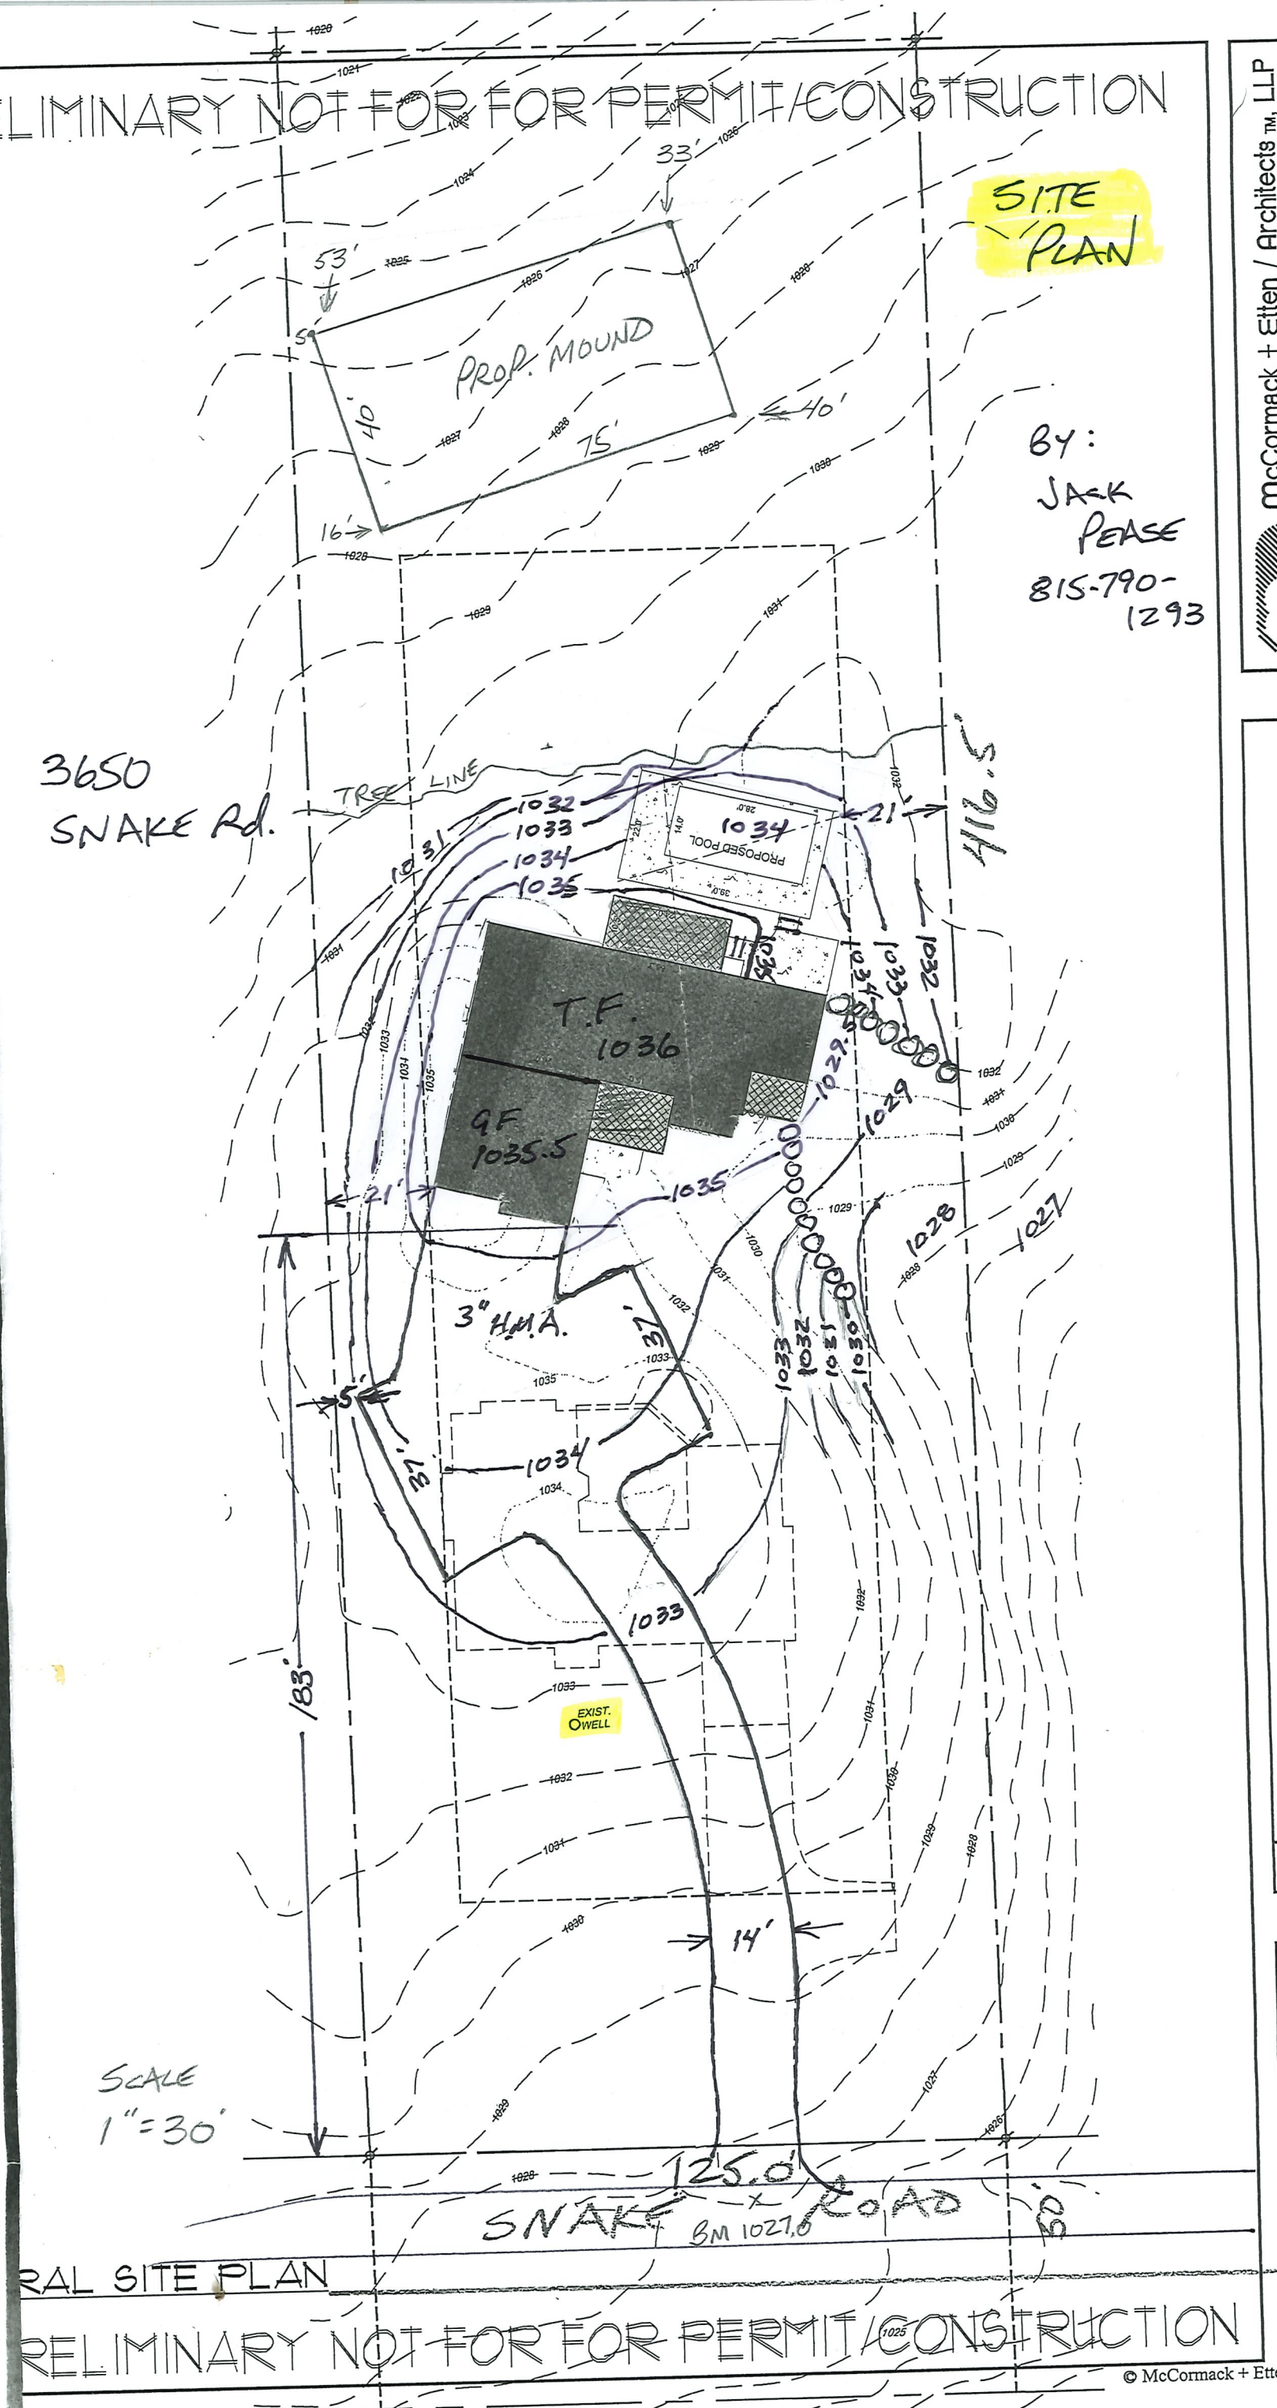

RAL SITE PLAN

PRELIMINARY NOT FOR FOR PERMIT/CONSTRUCTION

McCormack + Etten / Architects TM, LLP
400 Broad Street
Lake Geneva, WI 53147
Ph (262) 248-8391
Fax (262) 248-8392
contact@mccormackletten.com
www.mccormackletten.com

NEW RESIDENCE FOR
FOX DEVELOPMENT
W3650 SNAKE ROAD, LAKE GENEVA
TOWN OF LINN, WALWORTH COUNTY, WISCONSIN 53147

PROJECT NO.
2320

REVISIONS


- ▨ PRELIMINARY
- ☐ BID/APPROVAL
- ☐ PERMIT
- ☐ CONSTRUCTION

DATE
12-1-2023

SHEET
AS-1
OF ____

© McCormack + Etten / Architects, LLP

ELIMINARY NOT FOR FOR PERMIT/CONSTRUCTION

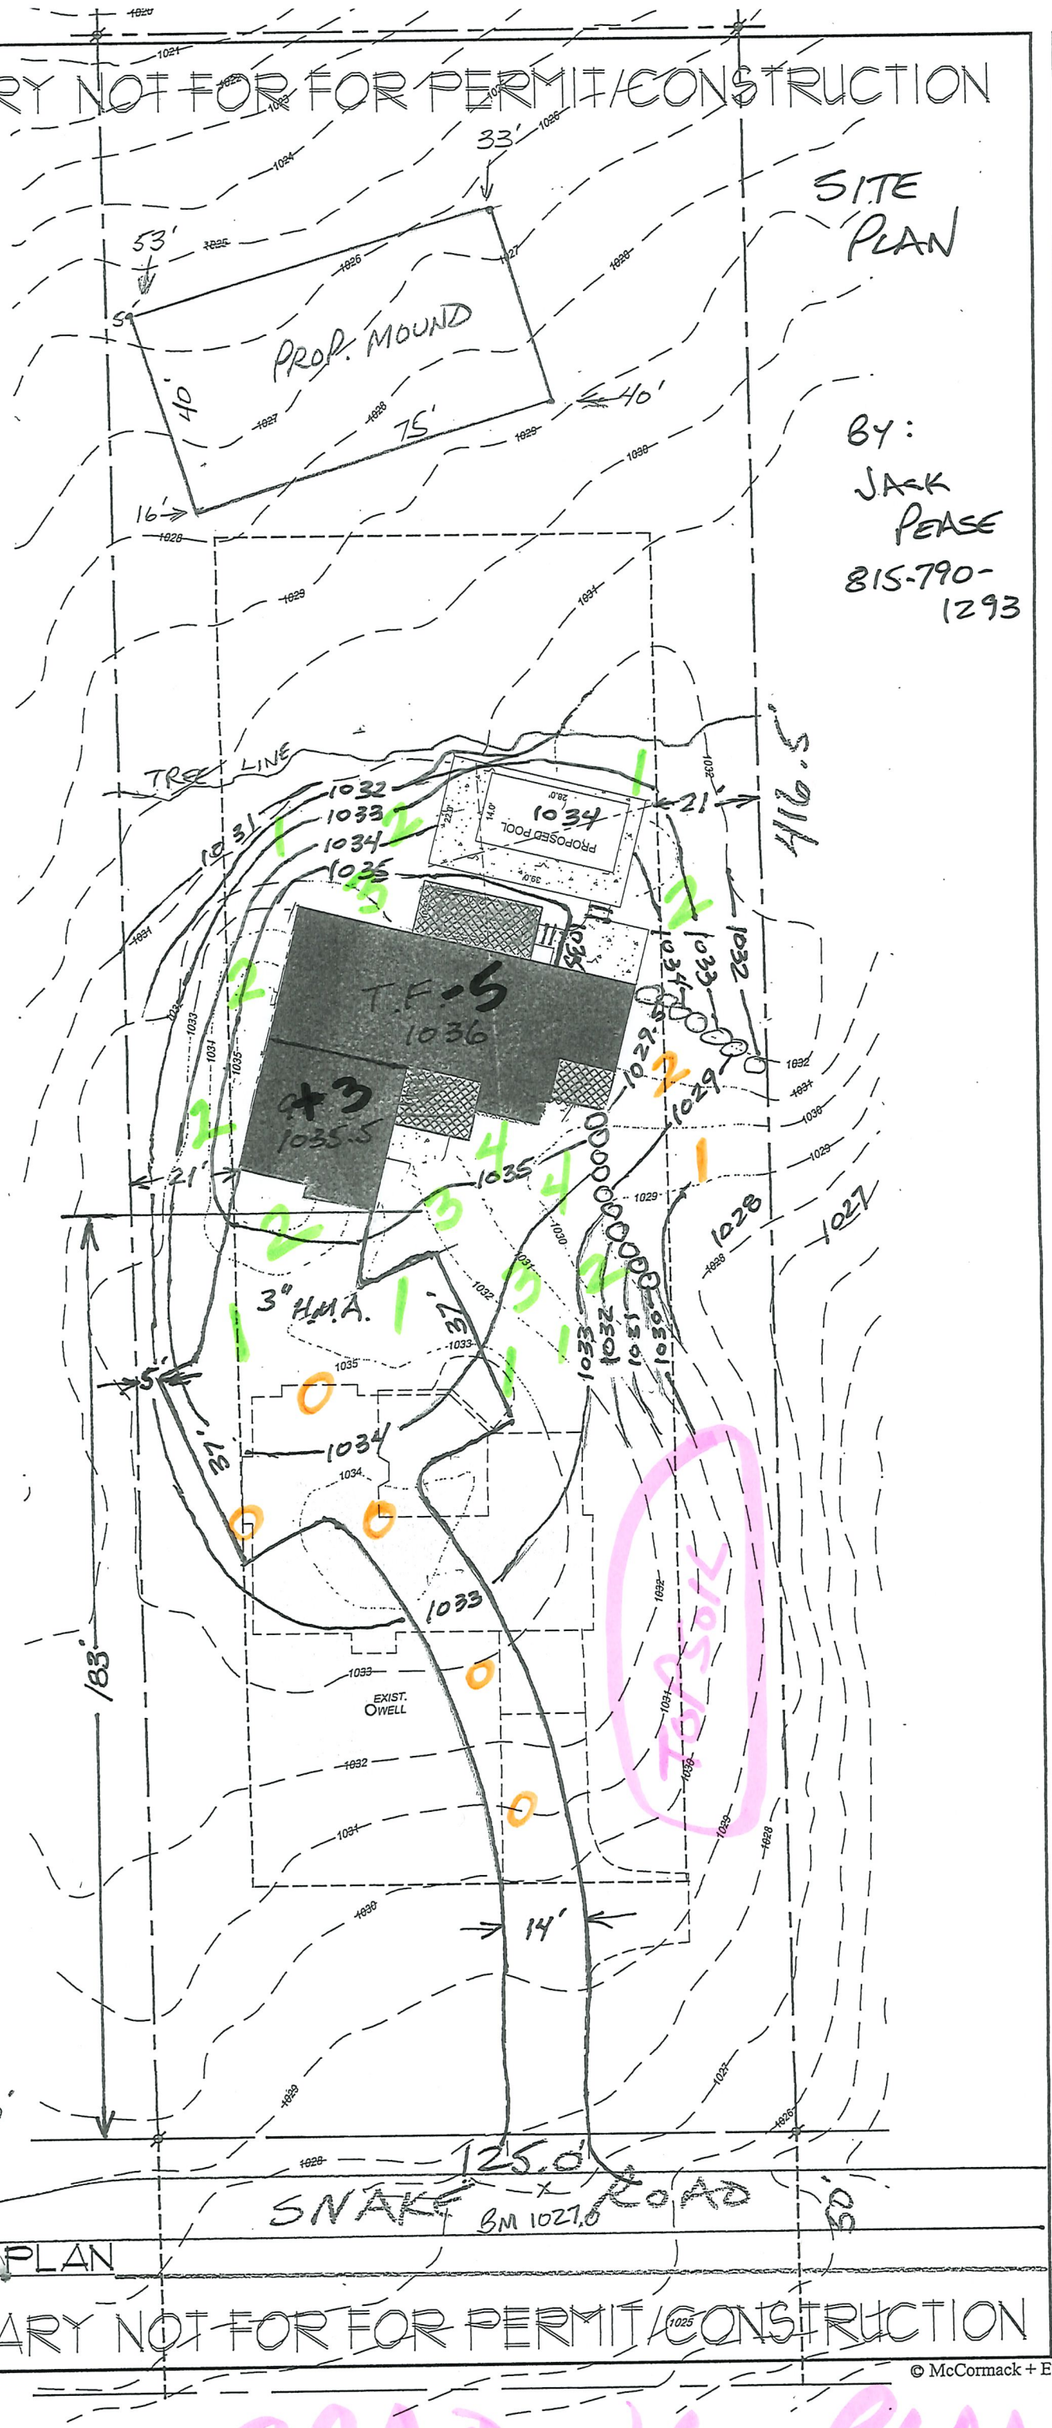

RAL SITE PLAN

RELIMINARY NOT FOR FOR PERMIT/CONSTRUCTION

GRADING PLAN

McCormack + Etten / Architects TM, LLP
400 Broad Street
Lake Geneva, WI 53147
Ph (262) 248-8391
Fax (262) 248-8392
contact@mccormackletten.com
www.mccormackletten.com

NEW RESIDENCE FOR
FOX DEVELOPMENT
W3650 SNAKE ROAD, LAKE GENEVA
TOWN OF LINN, WALWORTH COUNTY, WISCONSIN 53147

PROJECT NO.
2320

REVISIONS

PRELIMINARY
BID/APPROVAL
PERMIT
CONSTRUCTION

DATE
12-1-2023

SHEET
AS-1
OF ____

© McCormack + Etten / Architects, LLP

ELIMINARY NOT FOR FOR PERMIT/CONSTRUCTION

LANDSCAPE PLAN

SITE PLAN



RAL SITE PLAN

RELIMINARY NOT FOR FOR PERMIT/CONSTRUCTION

McCormack + Etten / Architects TM, LLP
400 Broad Street
Lake Geneva, WI 53147
Ph (262) 248-8391
Fax (262) 248-8392
contact@mccormacketten.com
www.mccormacketten.com

NEW RESIDENCE FOR
FOX DEVELOPMENT
W3650 SNAKE ROAD, LAKE GENEVA
TOWN OF LINN, WALWORTH COUNTY, WISCONSIN 53147

PROJECT NO.
2320

REVISIONS

- [x] PRELIMINARY
- [ ] BID/APPROVAL
- [ ] PERMIT
- [ ] CONSTRUCTION

DATE
12-1-2023

SHEET
AS-1
OF

© McCormack + Etten / Architects, LLP