

MATERIAL	SIDING	STONE	SHAKE	B&B	STUCCO
TOTAL SQFT	173.8	183	0	134.8	0
PERCENTAGE	35.35%	37.23%	0.00%	27.42%	0.00%

FRONT ELEVATION
SCALE: 1/4" = 1'-0"

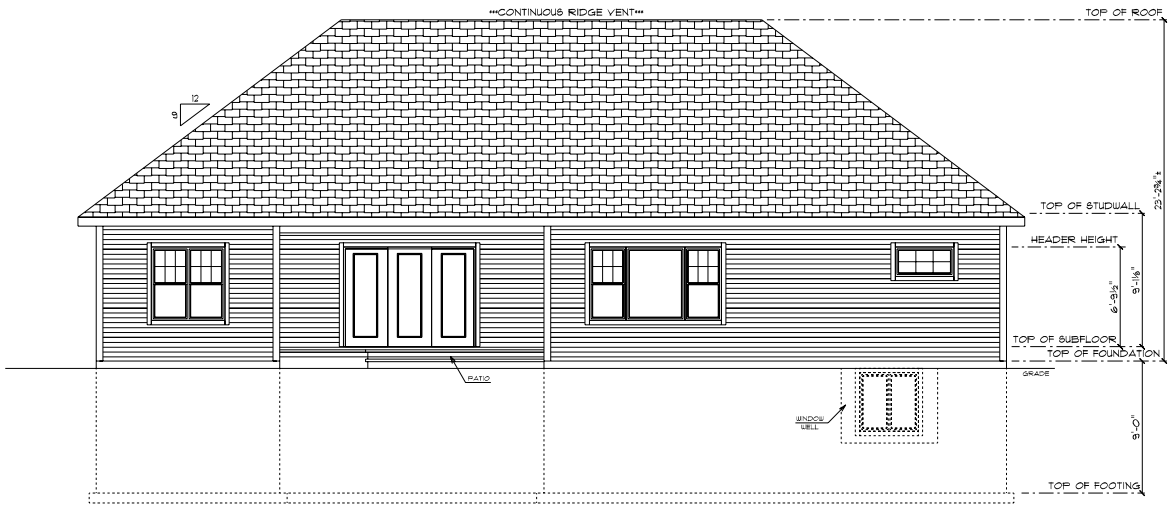

REAR ELEVATION
SCALE: 1/4" = 1'-0"

THIS PLAN WAS CREATED AS A DRAFTING SERVICE ONLY. IN ADDITION TO AND WITHOUT LIMITING ANY AGREED CONTRACT TERMS, THE DESIGNER IN NO WAY EXPRESSES OR ASSUMES ANY RESPONSIBILITY FOR THE ACCURACY OR COMPLIANCE OF THESE PLANS IN ANY FORM.
ALL TALL WALLS GREATER THAN 10'-0" TO BE ENGINEERED BY MATERIAL SUPPLIER.

ELEVATIONS
SCALE: 1/4" = 1'

PLAN START DATE 10/9/25	REVISED 01/30/26
REVISED 12/30/25	REVISED 02/03/26
REVISED 01/07/26	REVISED 04/09/26
REVISED 01/22/26	REVISED 04/14/26

AMERICAN DESIGN CONCEPTS

1334 APPLEGATE MADISON WI 53713 (608) 213-0770 AMERICANDESIGNCONCEPTS.COM

ROCKETMEN

LOT 34 - WINNIE COURTYARD

© ____2025 American Design Concepts LLC.
All use subject to applicable license terms.
purchaser has been granted a one-time license to build the structure shown herein for ONE building. Files may not be duplicated, shared or used for purposes to use such Files internally for purposes of building multiple buildings), please see license terms. Any unauthorized use, distribution, or disclosure is prohibited.

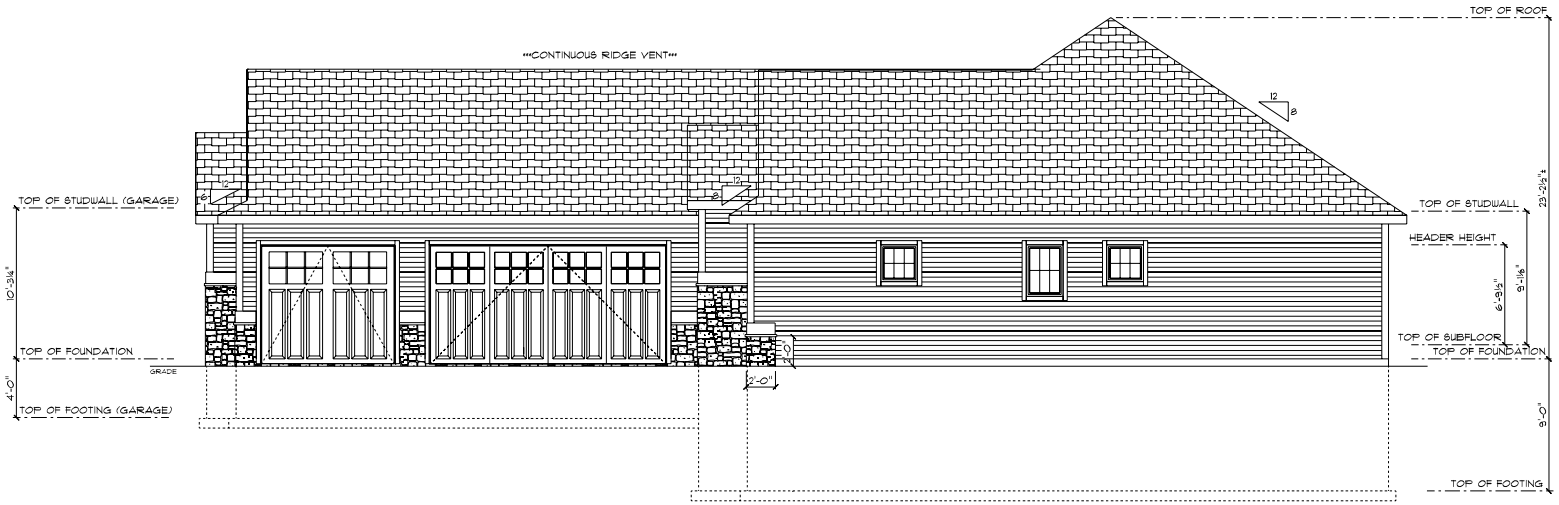

RIGHT ELEVATION

SCALE: 1/4" = 1'-0"



LEFT ELEVATION

SCALE: 1/4" = 1'-0"

THIS PLAN WAS CREATED AS A DRAFTING SERVICE ONLY. IN ADDITION TO AND WITHOUT LIMITING ANY AGREED CONTRACT TERMS, THE DESIGNER IN NO WAY EXPRESSES OR ASSUMES ANY RESPONSIBILITY FOR THE ACCURACY OR COMPLIANCE OF THESE PLANS IN ANY FORM.
ALL TALL WALLS GREATER THAN 10'-0" TO BE ENGINEERED BY MATERIAL SUPPLIER.

SIDE ELEVATIONS
SCALE: 1/4" = 1'

PLAN START DATE 12/18/09	REVISED 01/30/09
REVISED 12/30/09	REVISED 02/03/10
REVISED 01/07/10	REVISED 04/09/10
REVISED 01/12/10	REVISED 04/14/10

AMERICAN DESIGN CONCEPTS
1934 APPLEGATE, MADISON WI 53713 (608) 273-0770 AMERICANDESIGNCONCEPTS.COM

ROCKETMEN
LOT 34 - WINNIE COURTYARD

© ____2011 American Design Concepts LLC.
All use subject to applicable license terms.
Purchasers may use plans and floor plan ideas to build the structure shown herein for, if CAD files have been purchased, a license for the purchase to use such files internally for purposes of building the structure shown herein. Any other use of these plans without the express written permission of ADC is unauthorized use, distribution or disclosure is prohibited.

A2

THIS PLAN WAS CREATED AS A DRAFTING SERVICE ONLY. IN ADDITION TO AND WITHOUT LIMITING ANY AGREED CONTRACT TERMS, THE DESIGNER IN NO WAY EXPRESSES OR ASSUMES ANY RESPONSIBILITY FOR THE ACCURACY OR COMPLIANCE OF THESE PLANS IN ANY FORM.
ALL TALL WALLS GREATER THAN 10'-0" TO BE ENGINEERED BY MATERIAL SUPPLIER.

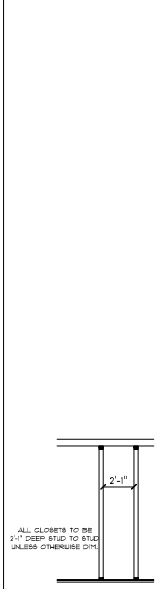

CLOSET DETAIL

SCALE: 1/4" = 1'-0"

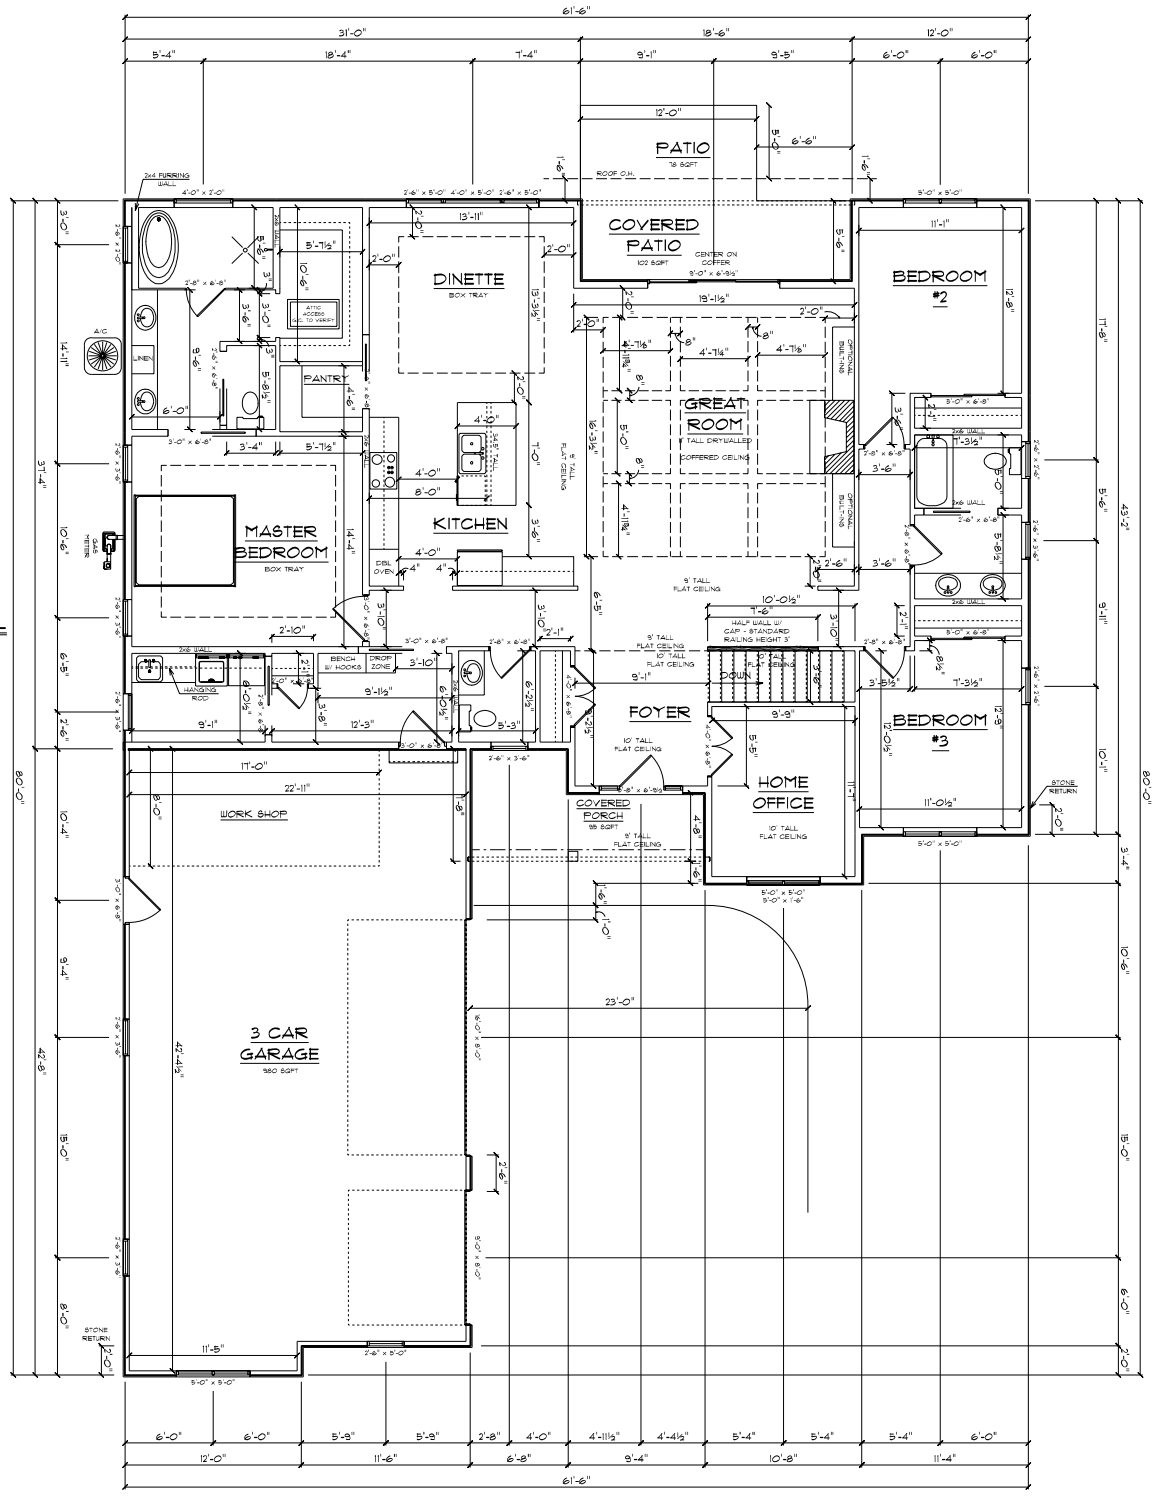

1ST FLOOR PLAN

SCALE: 1/4" = 1'-0"

2386 SQFT FINISHED AREA

A3

© ___-2021 American Design Concepts LLC. All use subject to applicable license terms; purchaser has been granted a one-time license to build the structure shown herein (or, if CAD files have been purchased, a license for the purchase to use such files internally for purposes of building multiple buildings); please see license terms. Any unauthorized use, distribution, or disclosure is prohibited.

AMERICAN DESIGN CONCEPTS

1334 APPLEGATE, MADISON WI 53713 (608) 213-0710 AMERICANDESIGNCONCEPTS.COM

ROCKETMEN
LOT 34 - WINNIE COURTYARD

FIRST FLOOR FLOOR PLAN
2386 SQFT FINISHED AREA
SCALE: 1/4" = 1'

PLAN START DATE 12/18/25	REVISED 01/30/26
REVISED 12/23/25	REVISED 02/03/26
REVISED 01/07/26	REVISED 04/09/26
REVISED 01/22/26	REVISED 04/14/26

THIS PLAN WAS CREATED AS A DRAFTING SERVICE ONLY. IN ADDITION TO AND WITHOUT LIMITING ANY AGREED CONTRACT TERMS, THE DESIGNER IN NO WAY EXPRESSES OR ASSUMES ANY RESPONSIBILITY FOR THE ACCURACY OR COMPLIANCE OF THESE PLANS IN ANY FORM.
ALL TALL WALLS GREATER THAN 10'-0" TO BE ENGINEERED BY MATERIAL SUPPLIER.

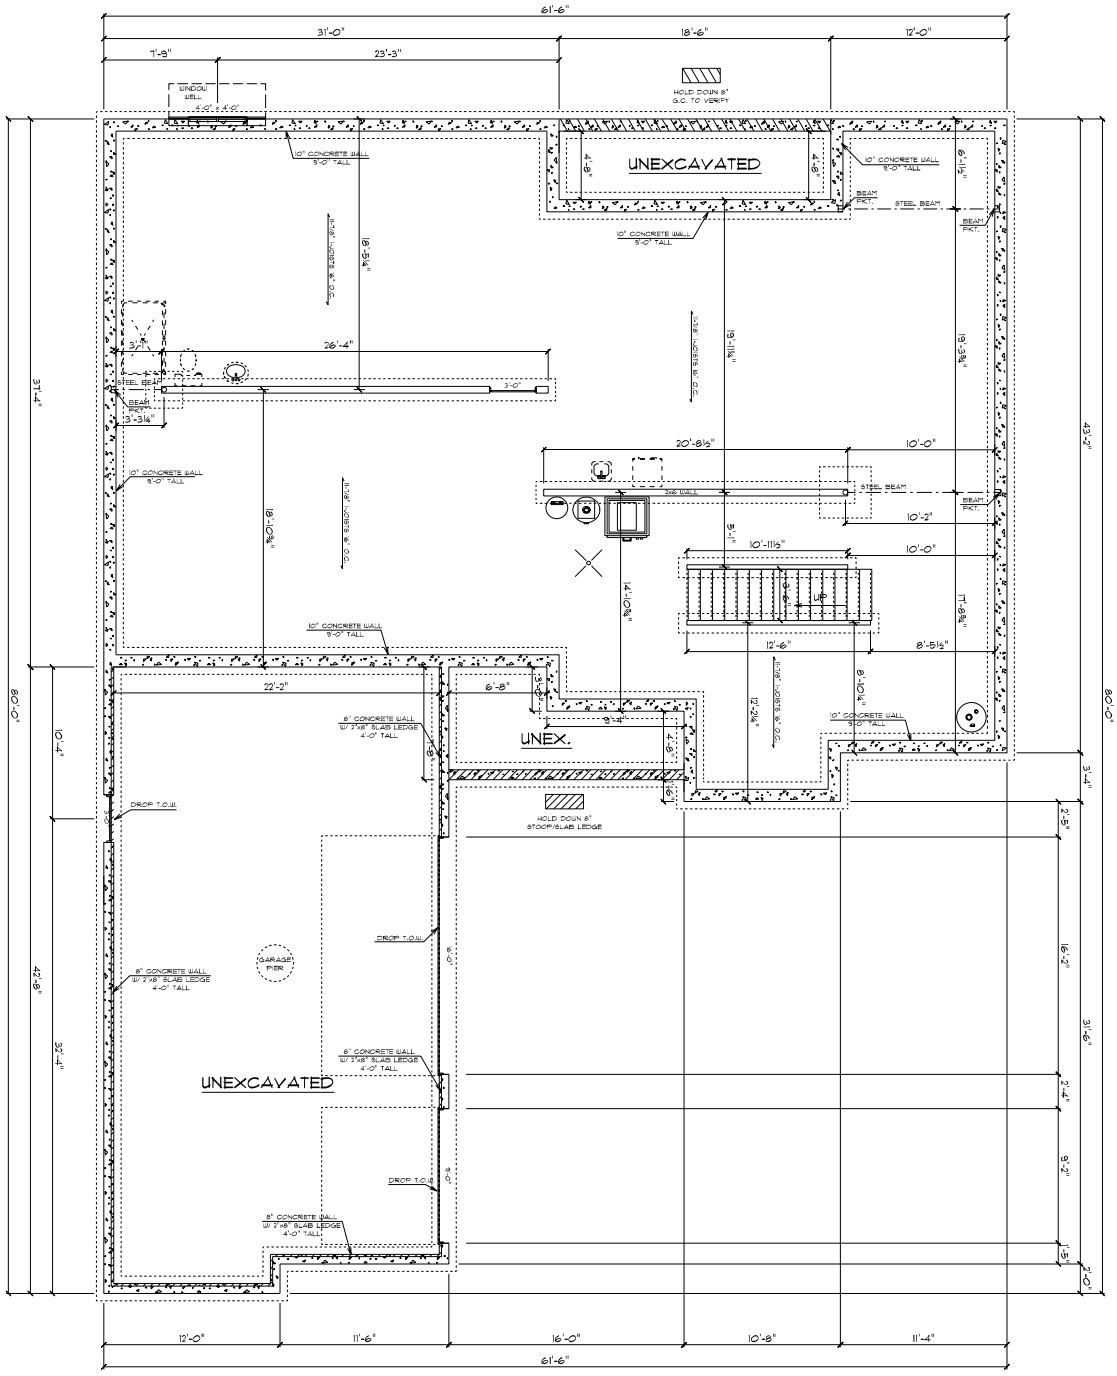

FOUNDATION PLAN

SCALE: 1/4" = 1'-0"

FLOOR JOISTS SPANS GREATER THAN 19' MAY EXCEED THE DESIRED JOIST PERFORMANCE AND INCREASE STRUCTURE COSTS.

A4

AMERICAN DESIGN CONCEPTS

1334 APPLEGATE, MADISON WI 53713 (608) 273-0710 AMERICANDESIGNCONCEPTS.COM

© ___-2021 American Design Concepts LLC. All use subject to applicable license terms; purchaser has been granted a one-time license to build the structure shown herein (or, if CAD files have been purchased, a license for the purchase to use such files internally for purposes of building multiple buildings); please see license terms. Any unauthorized use, distribution, or disclosure is prohibited.

ROCKETMEN
LOT 34 - WINNIE COURTYARD

FOUNDATION PLAN

SCALE: 1/4" = 1'

PLAN START DATE 12/18/25	REVISED 01/30/26
REVISED 12/30/25	REVISED 02/03/26
REVISED 01/07/26	REVISED 04/08/26
REVISED 01/22/26	REVISED 04/14/26

THIS PLAN WAS CREATED AS A DRAFTING SERVICE ONLY. IN ADDITION TO AND WITHOUT LIMITING ANY AGREED CONTRACT TERMS, THE DESIGNER IN NO WAY EXPRESSES OR ASSUMES ANY RESPONSIBILITY FOR THE ACCURACY OR COMPLIANCE OF THESE PLANS IN ANY FORM.
ALL TALL WALLS GREATER THAN 10'-0" TO BE ENGINEERED BY MATERIAL SUPPLIER.

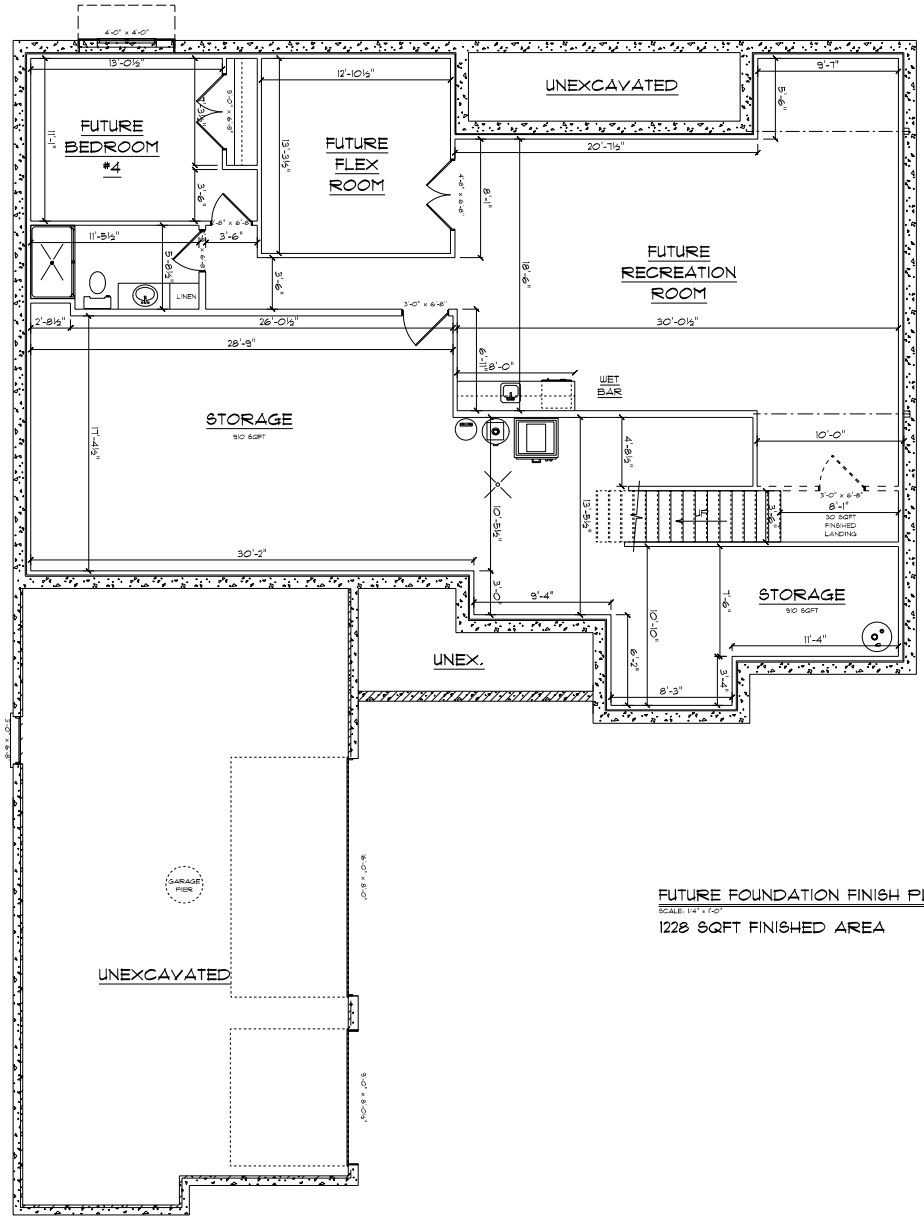

FUTURE FOUNDATION FINISH PLAN

SCALE: 1/4" = 1'-0"

1228 SQFT FINISHED AREA

FLOOR JOISTS SPANS GREATER THAN 19' MAY EXCEED THE DESIRED JOIST PERFORMANCE AND INCREASE STRUCTURE COSTS.

A5

© ____-2021 American Design Concepts LLC.
All use subject to applicable license terms: purchaser has been granted a one-time license to build the structure shown herein for, if CAD files have been purchased, a license for the purchase to use such files internally for purposes of building multiple building(s) please see license terms. Any unauthorized use, distribution, or disclosure is prohibited.

AMERICAN DESIGN CONCEPTS
1334 APPLEGATE, MADISON WI 53713 (608) 273-0710 AMERICANDESIGNCONCEPTS.COM

ROCKETMEN
LOT 34 - WINNIE COURTYARD

FUTURE FOUNDATION FINISH PLAN
1228 SQFT FINISHED AREA
SCALE: 1/4" = 1'

PLAN START DATE 12/18/25	REVISED 01/30/26
REVISED 12/30/25	REVISED 02/03/26
REVISED 01/07/26	REVISED 04/09/26
REVISED 01/22/26	REVISED 04/14/26