

Revised FINAL

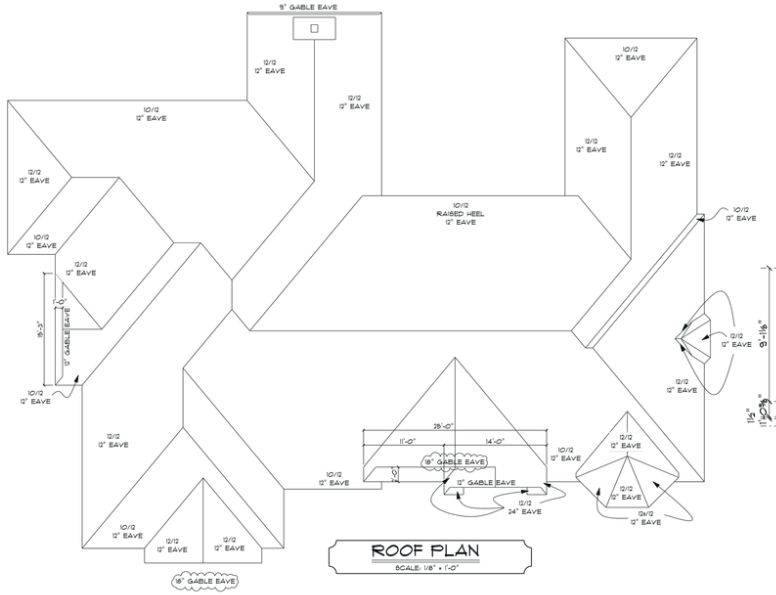

ROOF PLAN

SCALE: 1/8" = 1'-0"

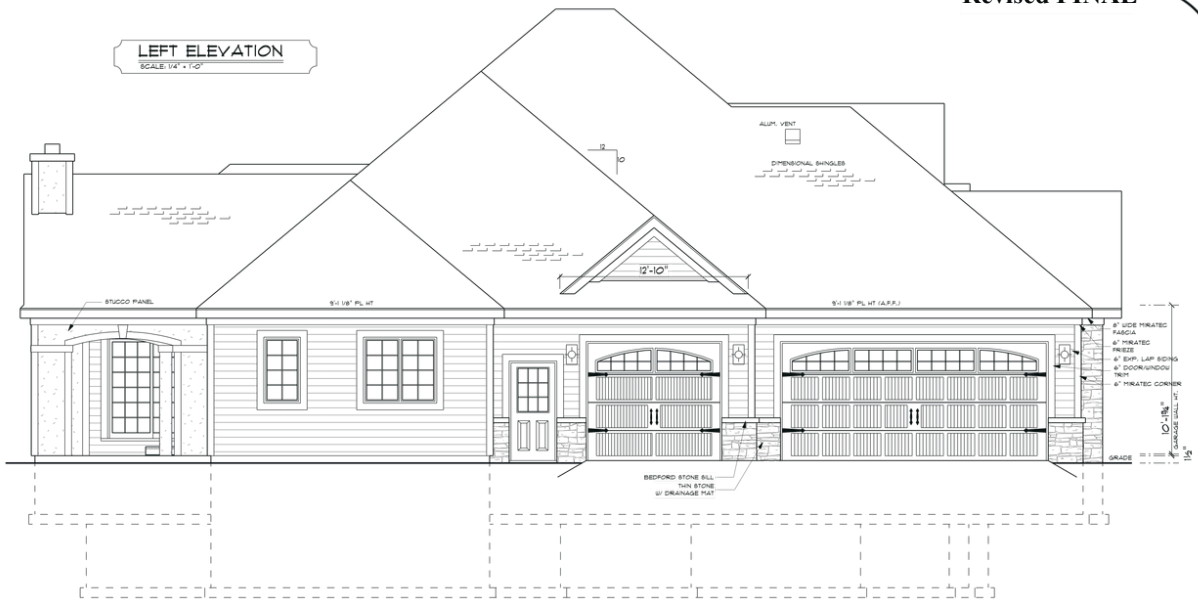


LEFT ELEVATION

SCALE: 1/4" = 1'-0"





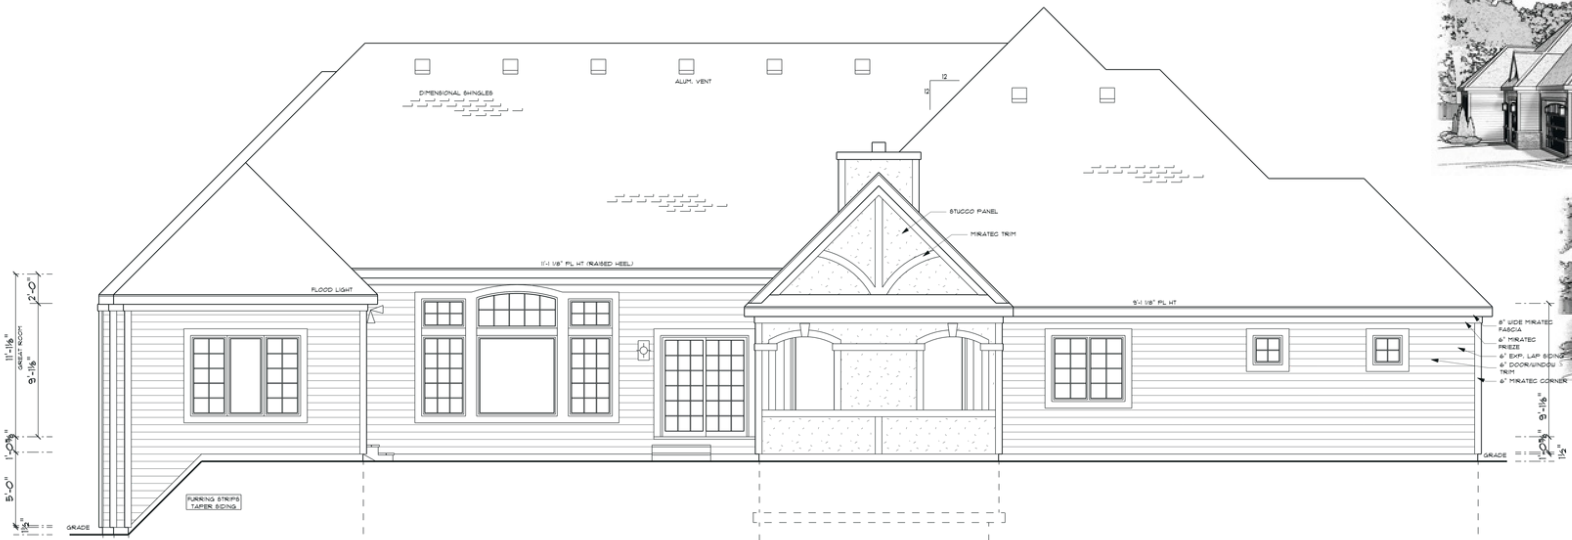

REAR ELEVATION

SCALE: 1/4" = 1'-0"

BUILD A CLASSIC

Custom Ranch


JEFF HORWATH FAMILY

HOME BUILDERS

1806 Hwy. 83 - Hartland, WI 53029 262-367-0131 www.jeffhorwath.com


RESIDENCE | Lot 14 White Oak Conservancy Delafield WISCONSIN | SHEET 4

Revised FINAL

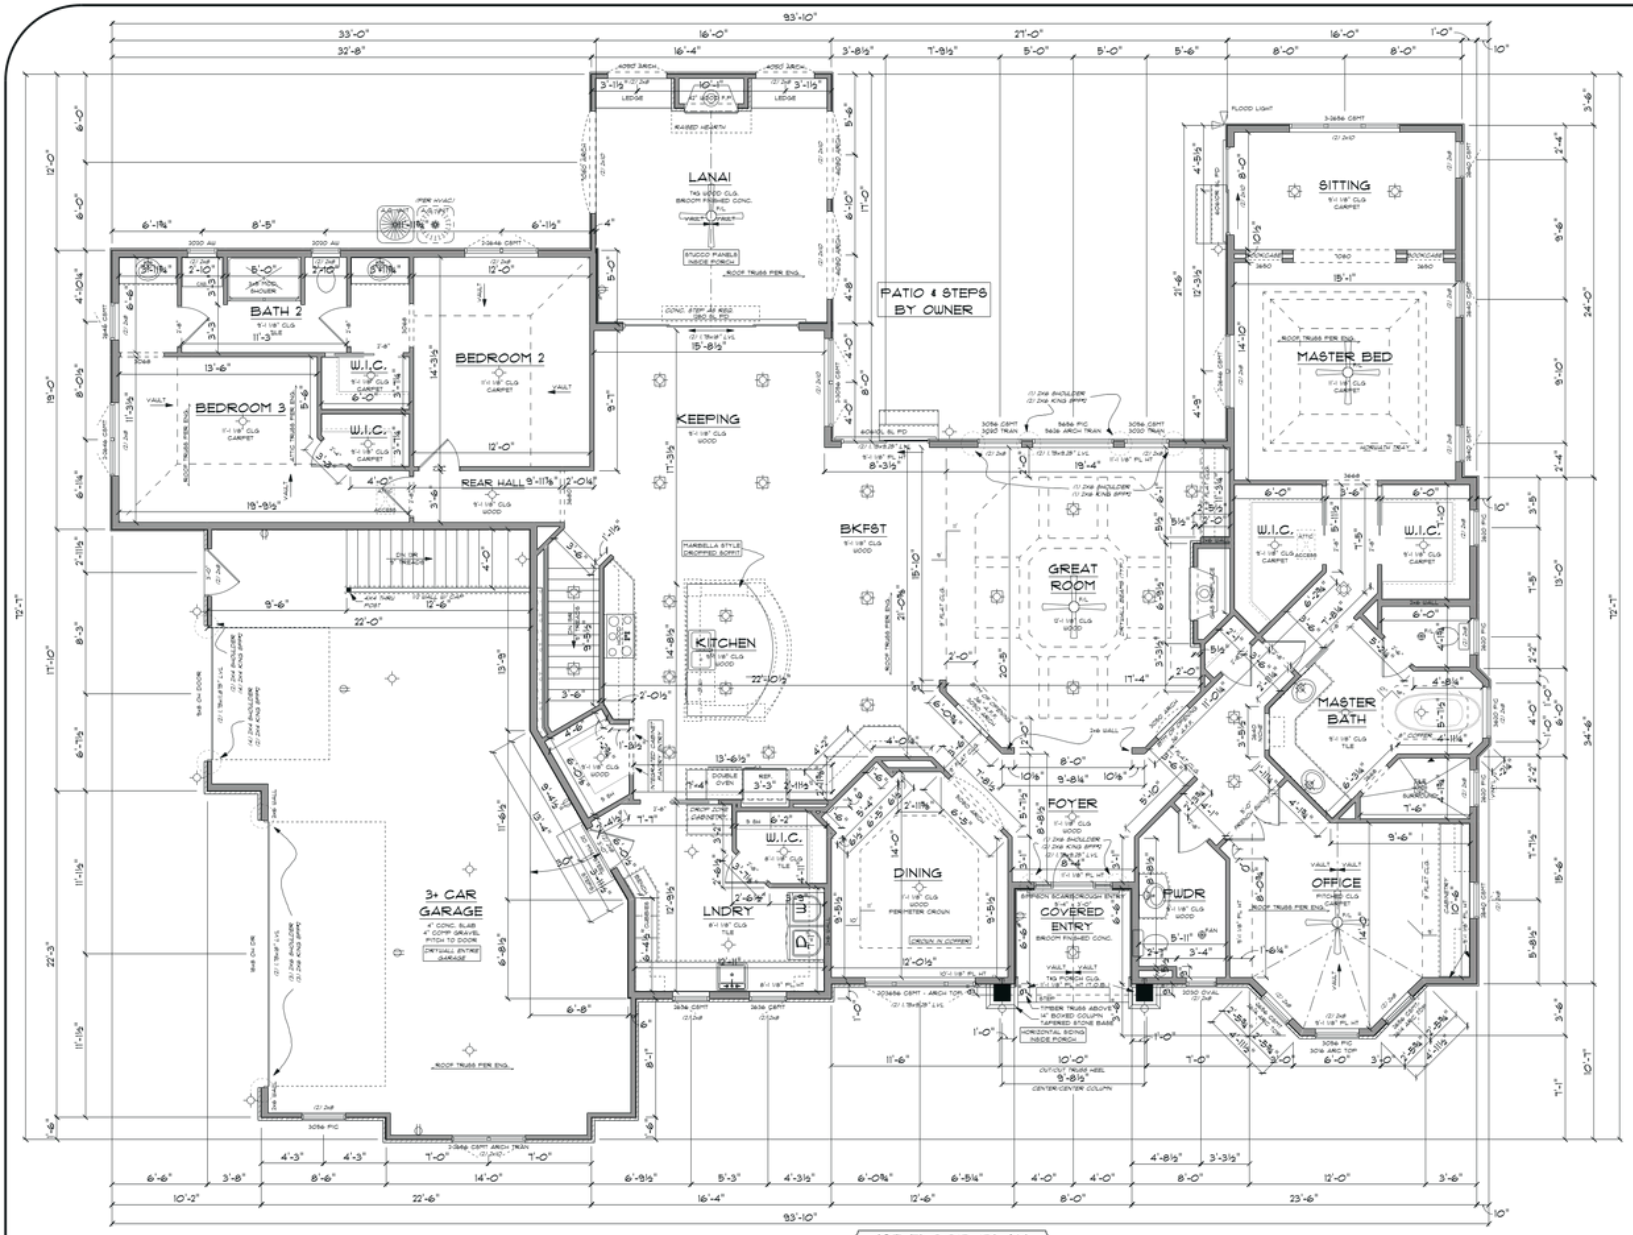


1ST FLOOR PLAN
SCALE: 1/4" = 1'-0"


Living Space	3376 sq ft.
Garage	962 sq ft.

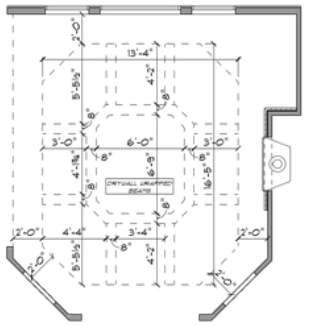

Great Room Beams
SCALE: 1/4" = 1'-0"

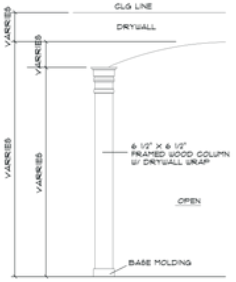

Horwath Arch Detail
SCALE: 1/4" = 1'-0"

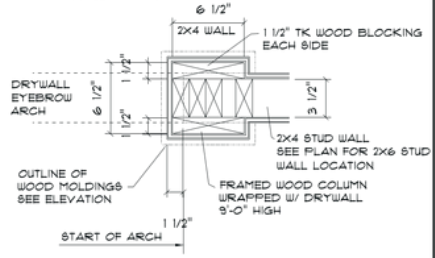


Horwath Column Detail
SCALE: 3/8" = 1'-0"


BUILD A CLASSIC
Custom Ranch


JEFF HORWATH FAMILY HOME BUILDERS
1806 Hwy. 83 - Hartland, WI 53029 262-367-0131 www.jeffhorwath.com


RESIDENCE | Lot 14 White Oak Conservancy Delafield WISCONSIN | SHEET 3

Revised FINAL

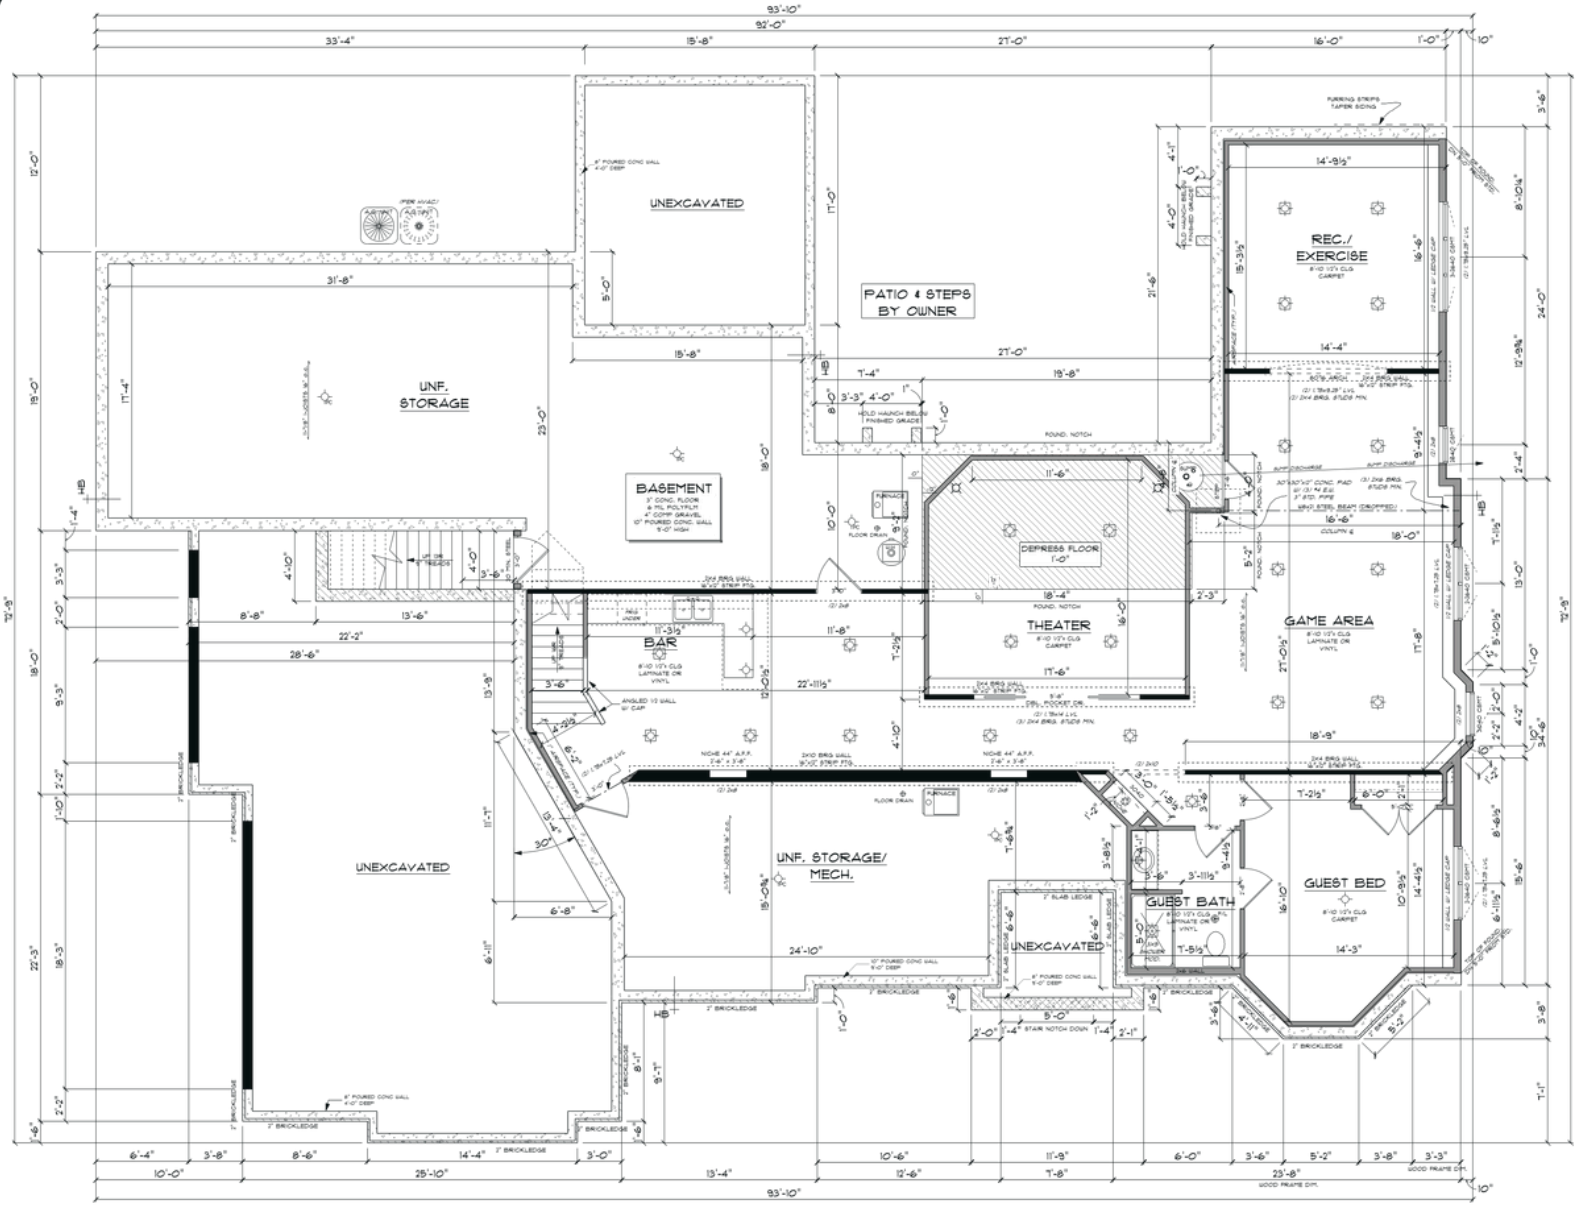

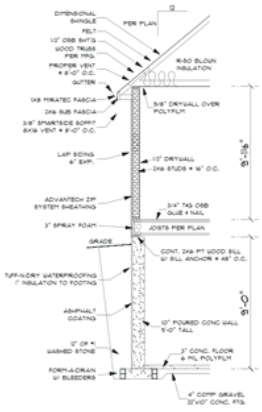

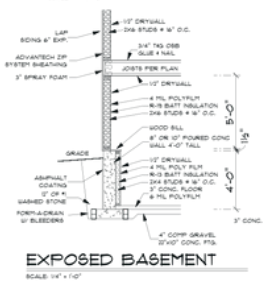

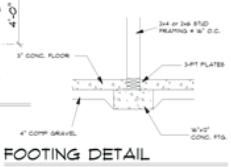

FOUNDATION PLAN
SCALE: 1/4" = 1'-0"

Living Space	1755 sq ft.
Mech/Storage	1340 sq ft.

BUILD A CLASSIC
Custom Ranch

JEFF HORWATH FAMILY
HOME BUILDERS
1806 Hwy. 83 - Hartland, WI 53029 262-367-0131 www.jeffhorwath.com

RESIDENCE | Lot 14 White Oak Conservancy Delafield WISCONSIN | SHEET 2