
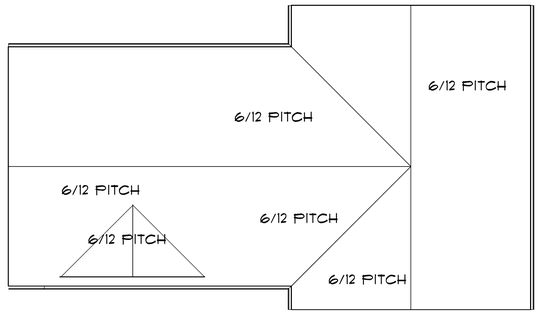


ROOF PLAN


SCALE: 1/4" = 1'-0"

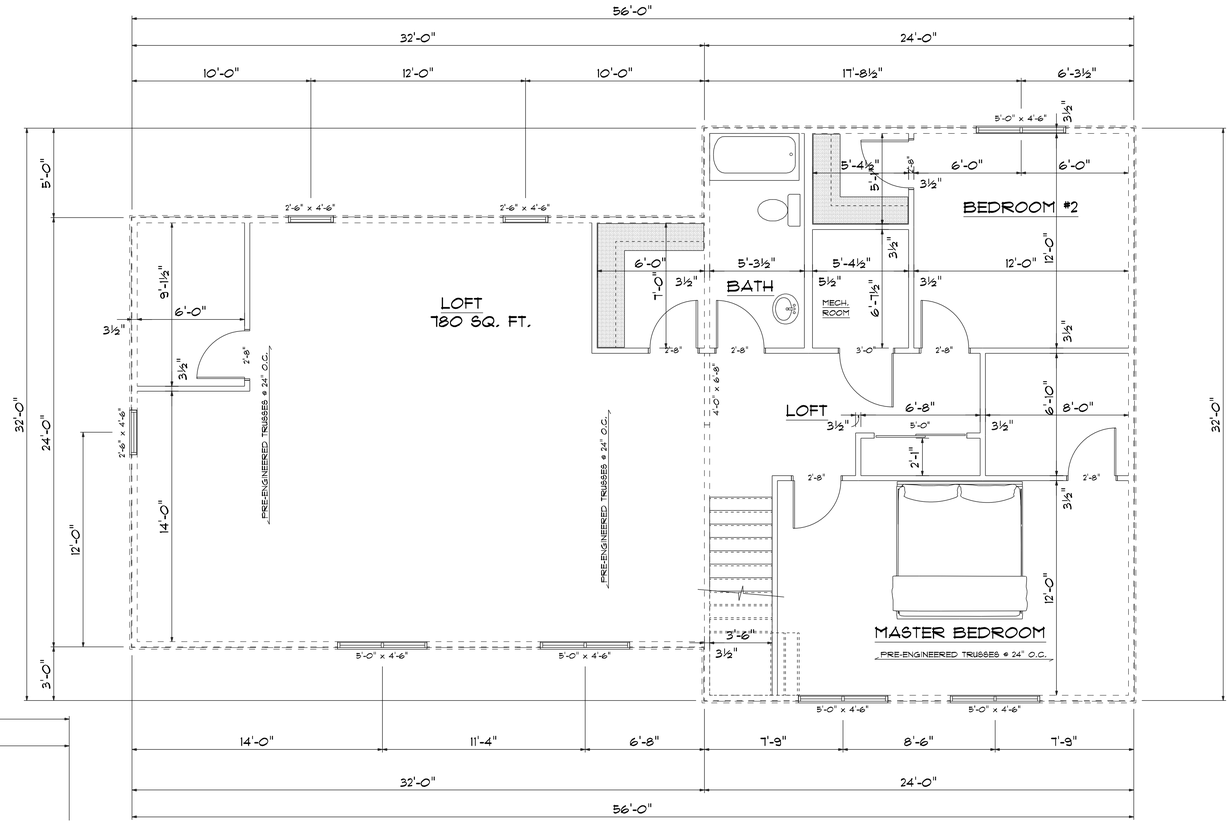

2ND FLOOR PLAN

SCALE: 1/4" = 1'-0"


780 SQ. FT.

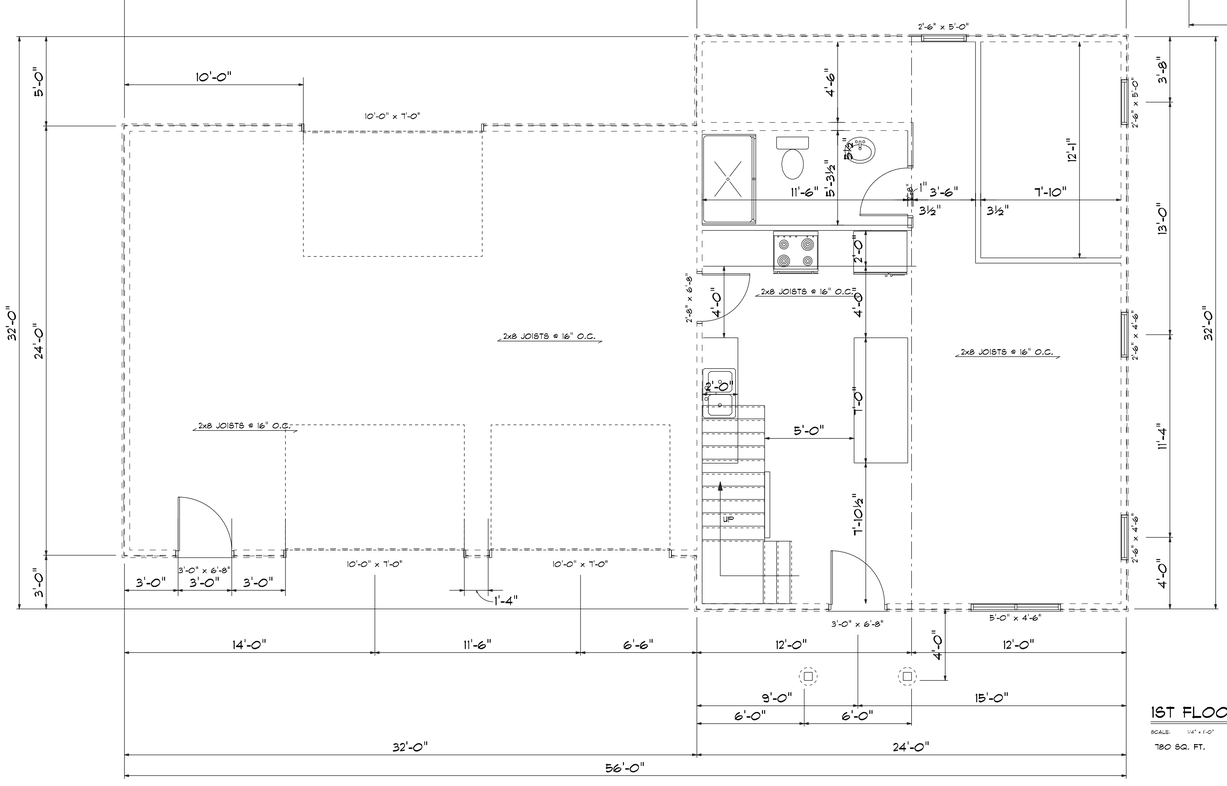

1ST FLOOR PLAN

SCALE: 1/4" = 1'-0"

780 SQ. FT.

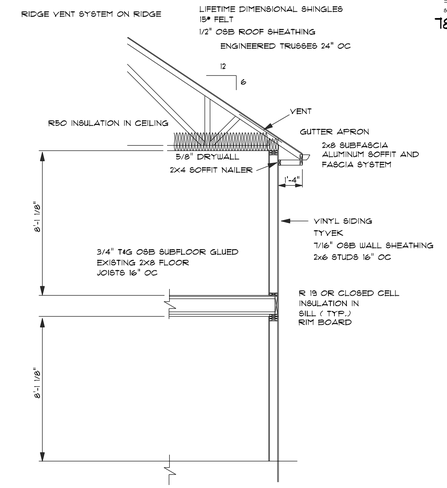

TYPICAL SECTION

SCALE 1/4" = 1'-0"

DW'G BY:
GNF
DATE 04/08/25
REVISED

- PRELIMINARY PLAN -
NOT FOR CONSTRUCTION

SIERRA HOMES
Rough & Finish Carpentry- Remodeling- General Contractor

OWNER:

N11153 OAK LANE ELCHO WI

DRAWING NUMBER

JOB#5481

ZUERN BUILDING PRODUCTS & DESIGN CENTER

Tuesday, April 8, 2025 02:11 PM