

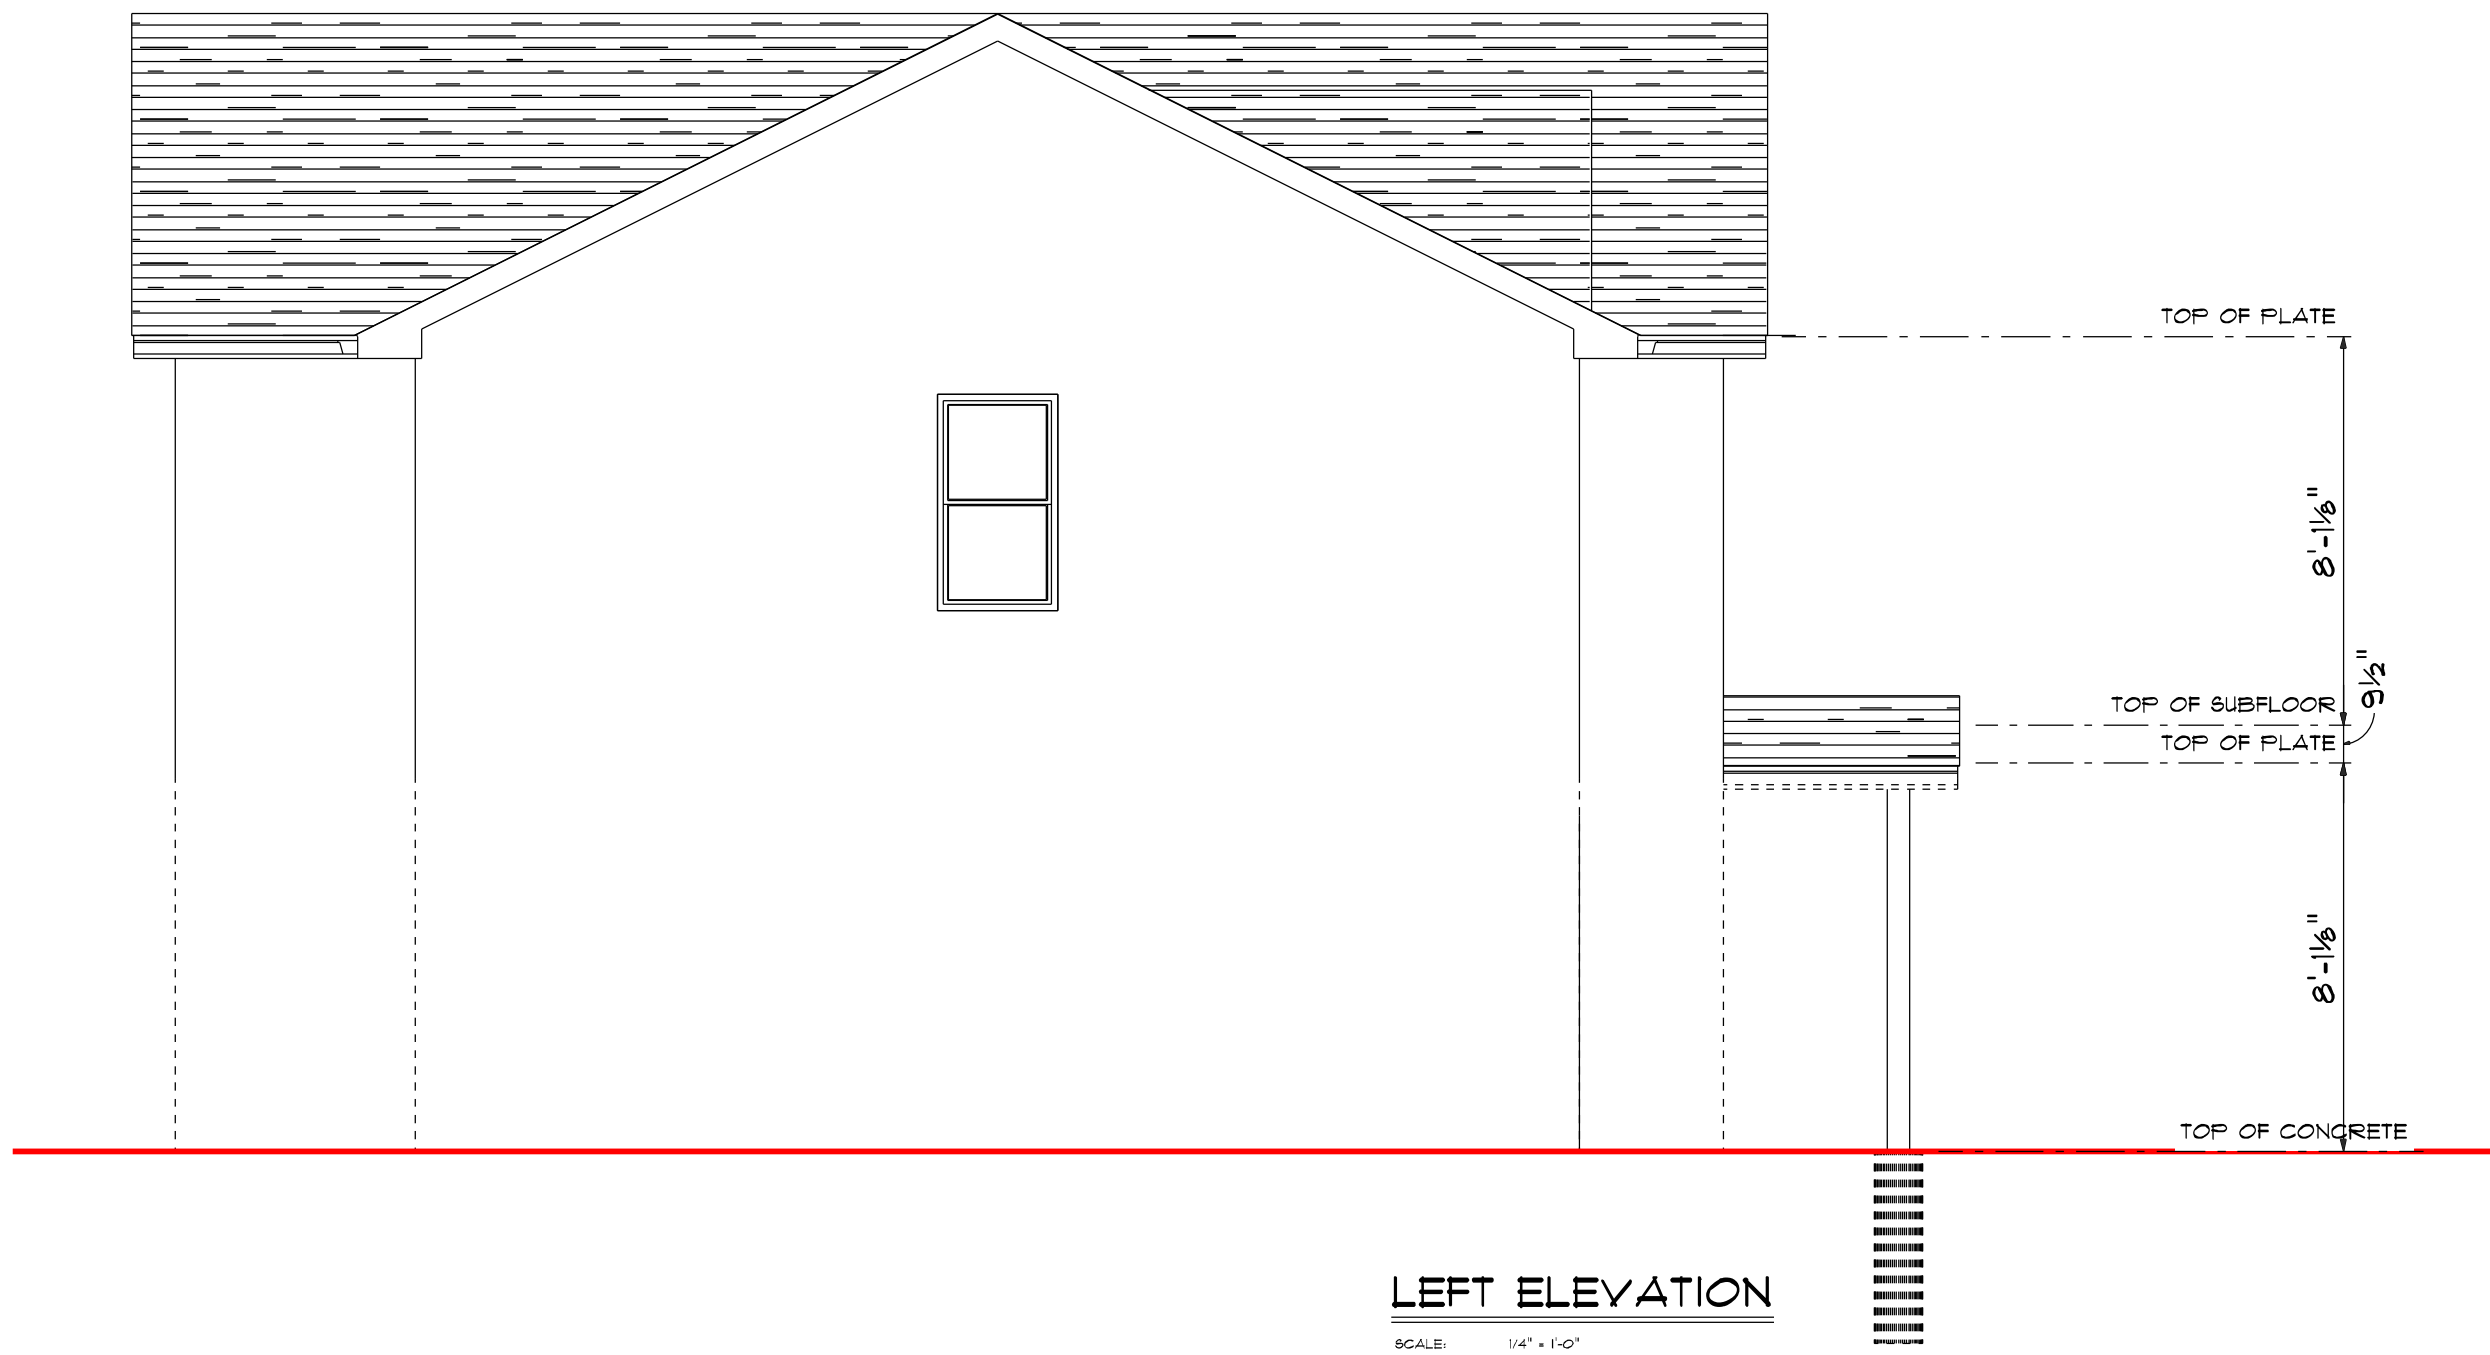


02.11.19M
Tuesday, April 8, 2015

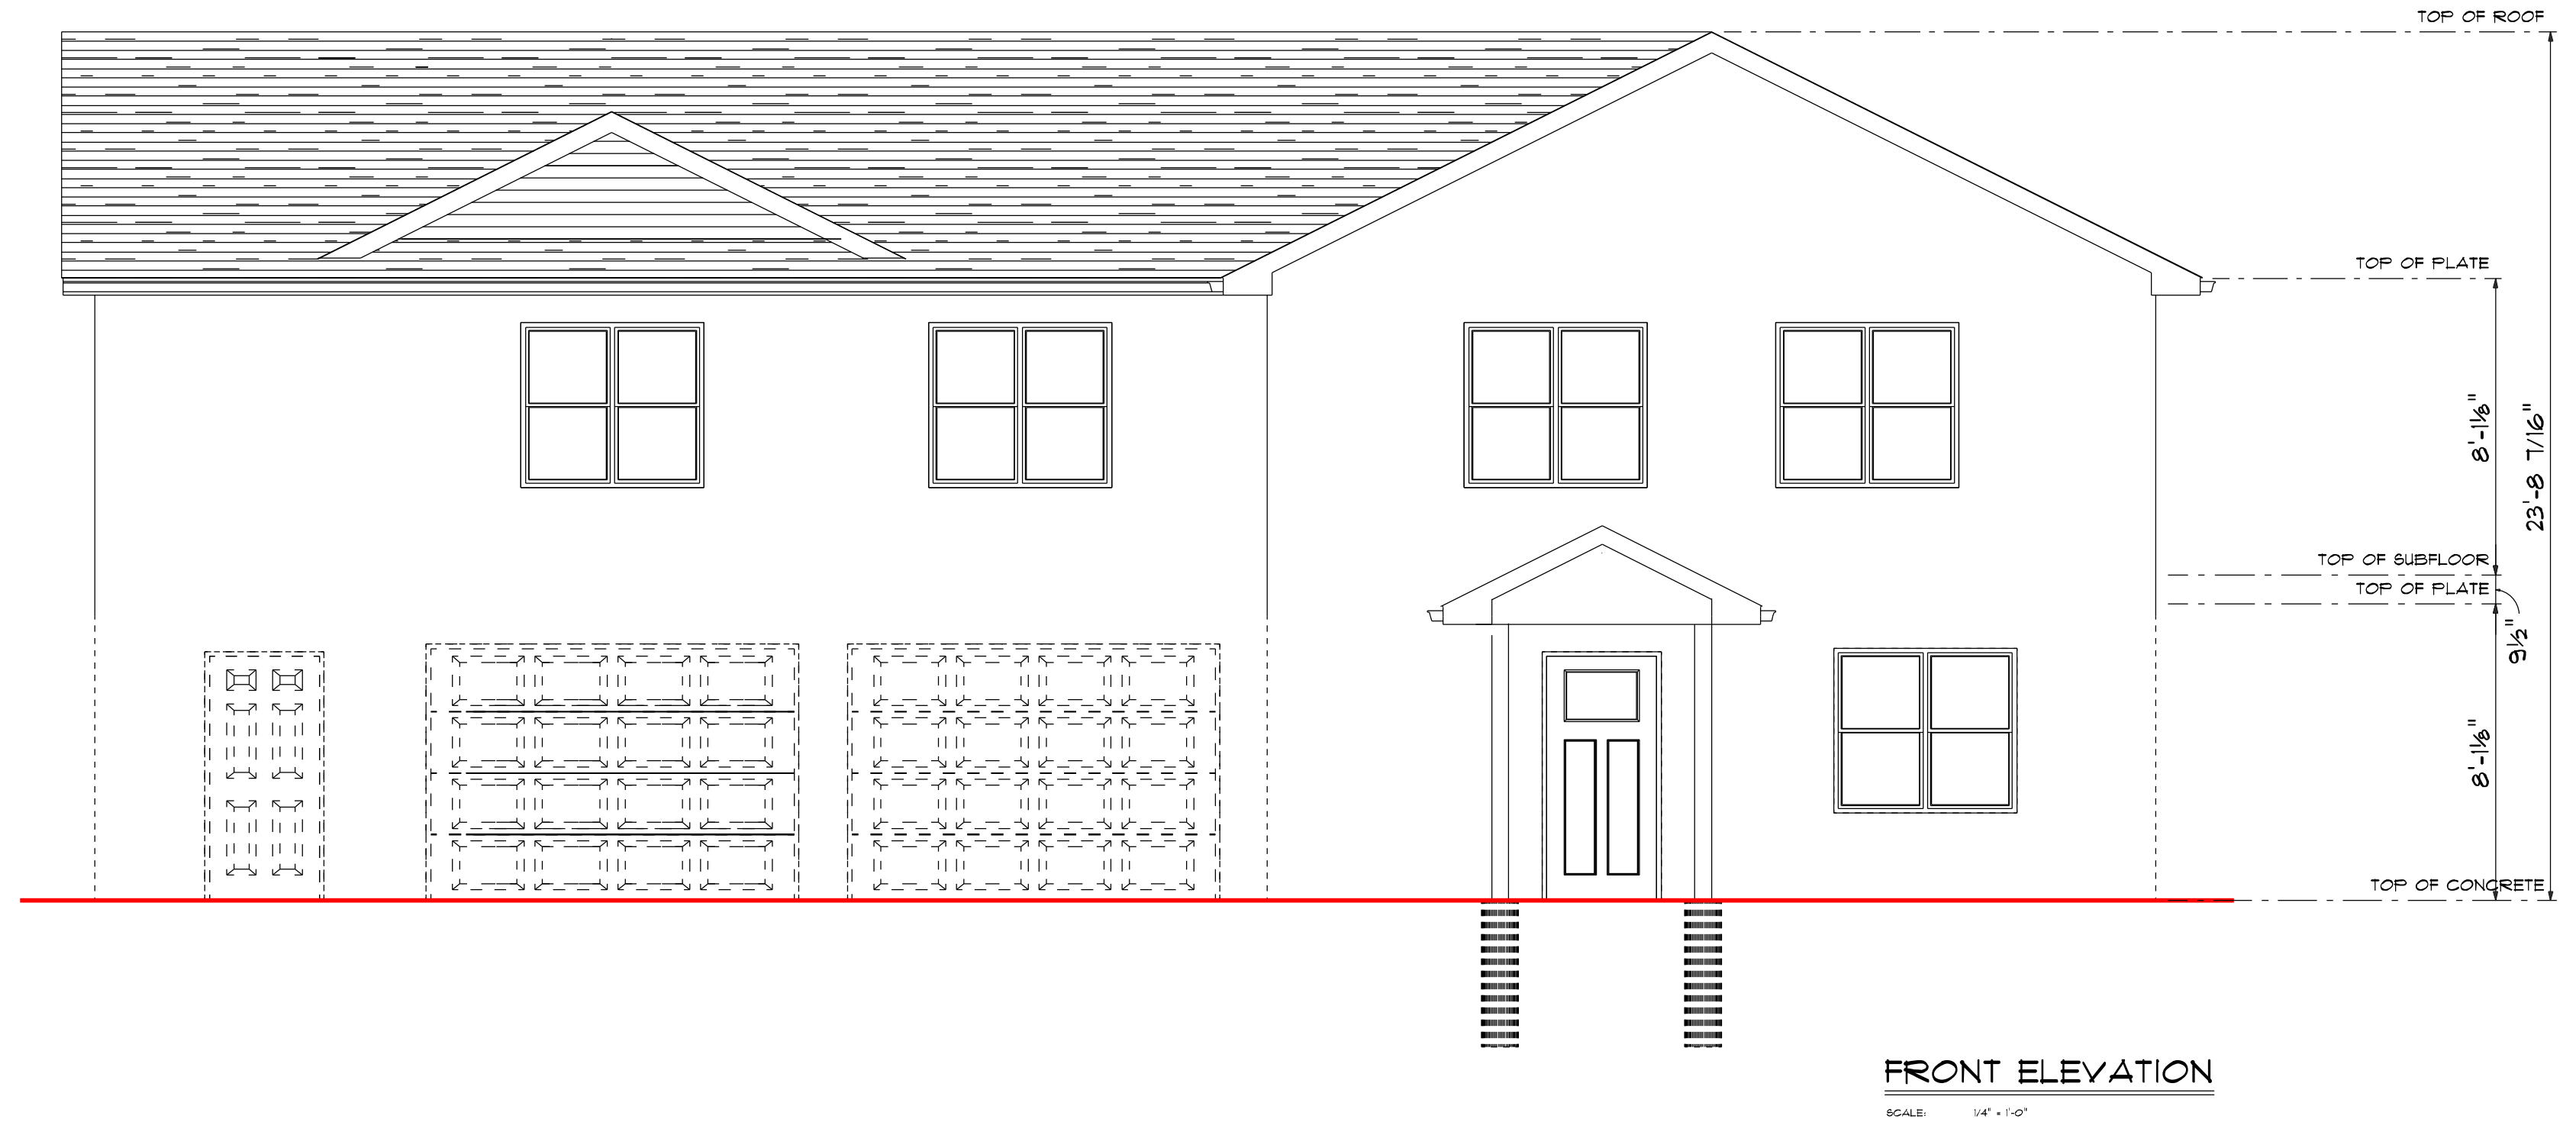

DWG BY:
GNF
DATE 04/08/25
REVISED

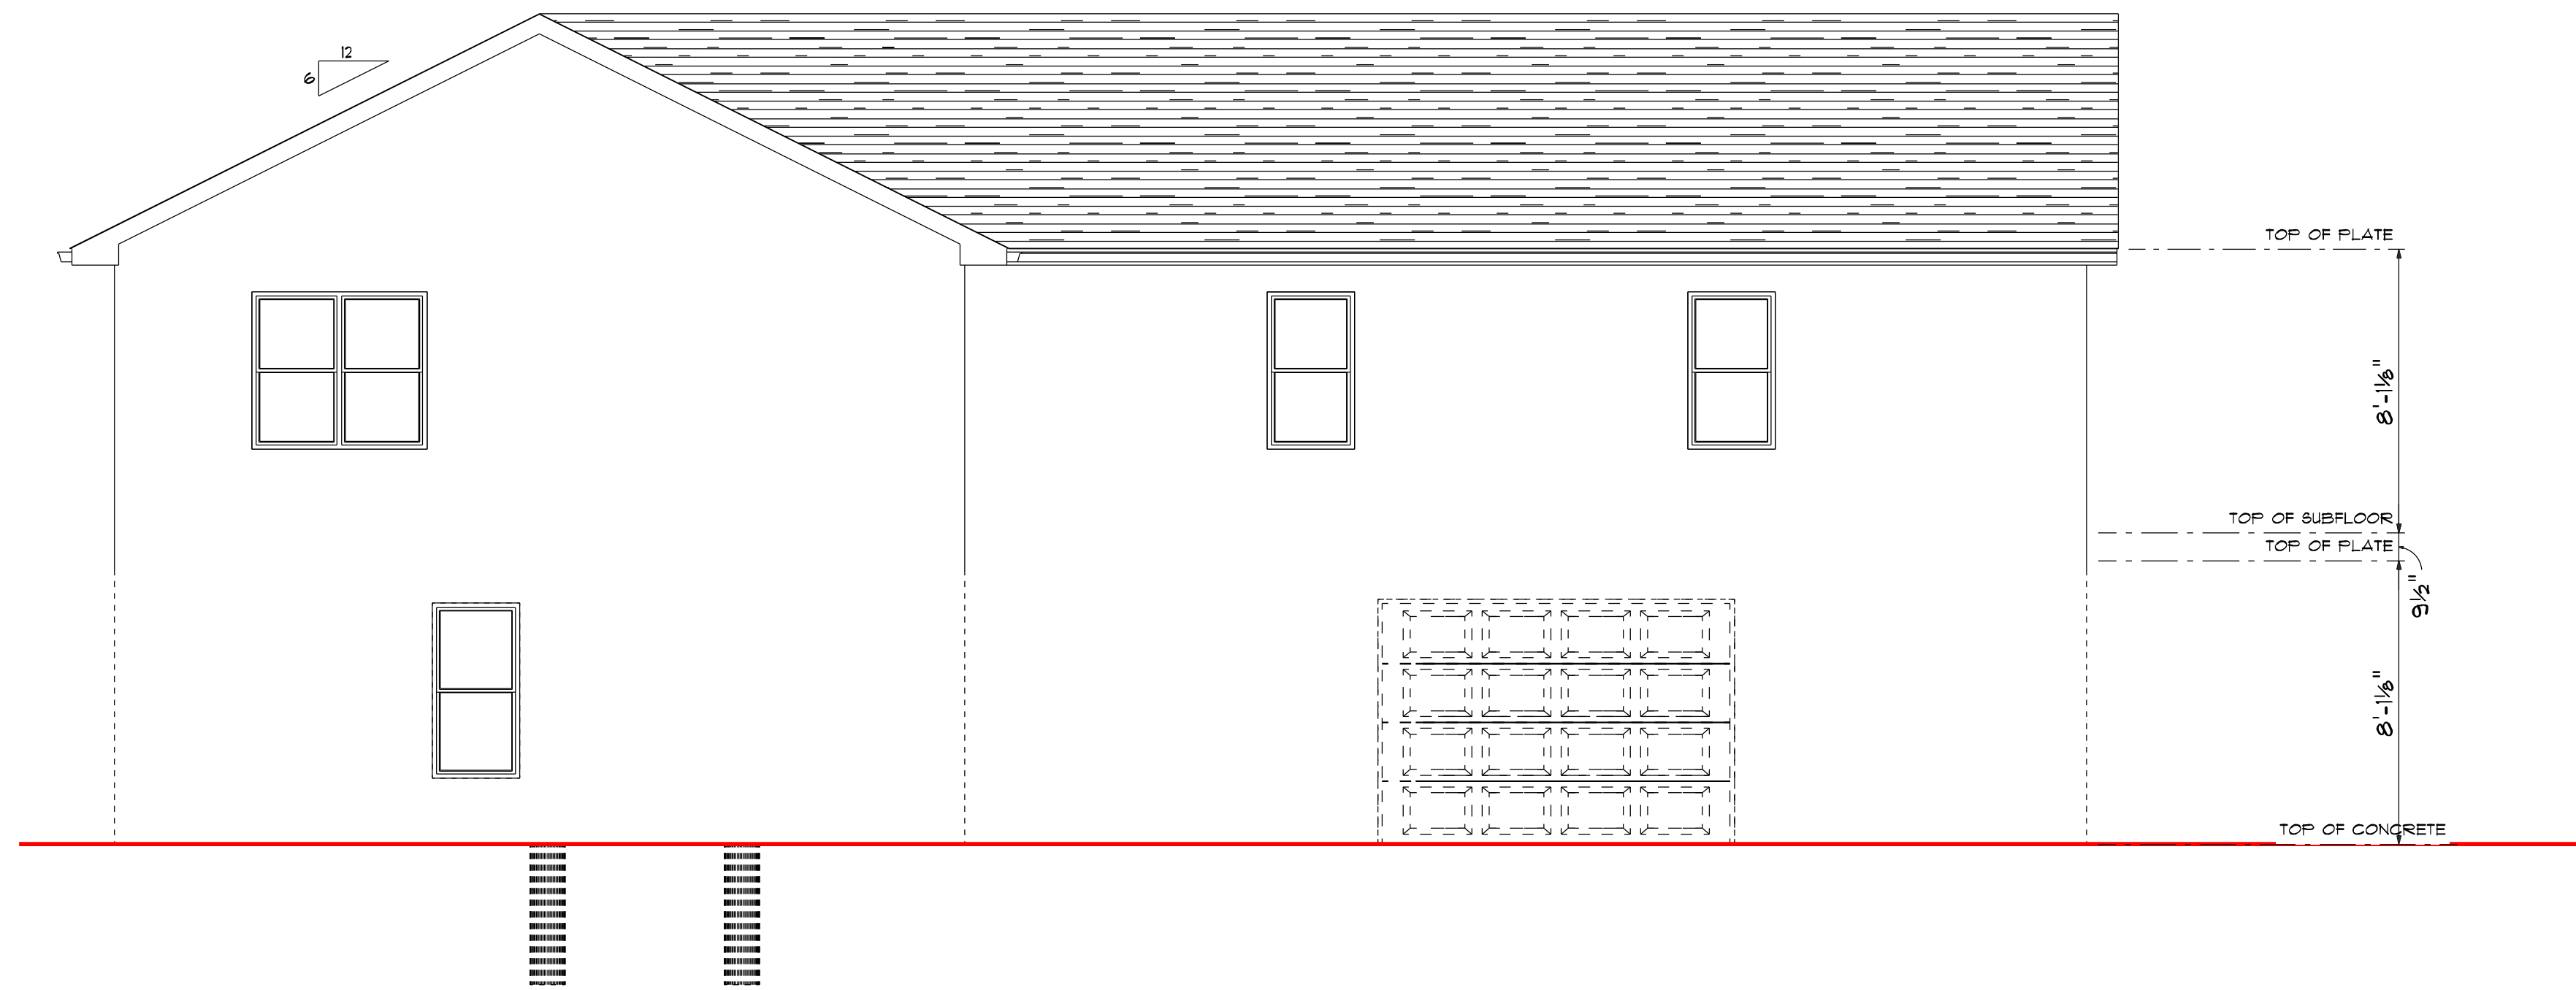

SIERRA
HOMES

- PRELIMINARY PLAN -
NOT FOR CONSTRUCTION

OWNER: N11153 OAK LANE ELCHO WI

ZUPERL
BUILDING PRODUCTS & DESIGN CENTER
DRAWING NUMBER
JOB#P3161