




Main Level/ 1st Floor: 1351 Sq. Ft. per side

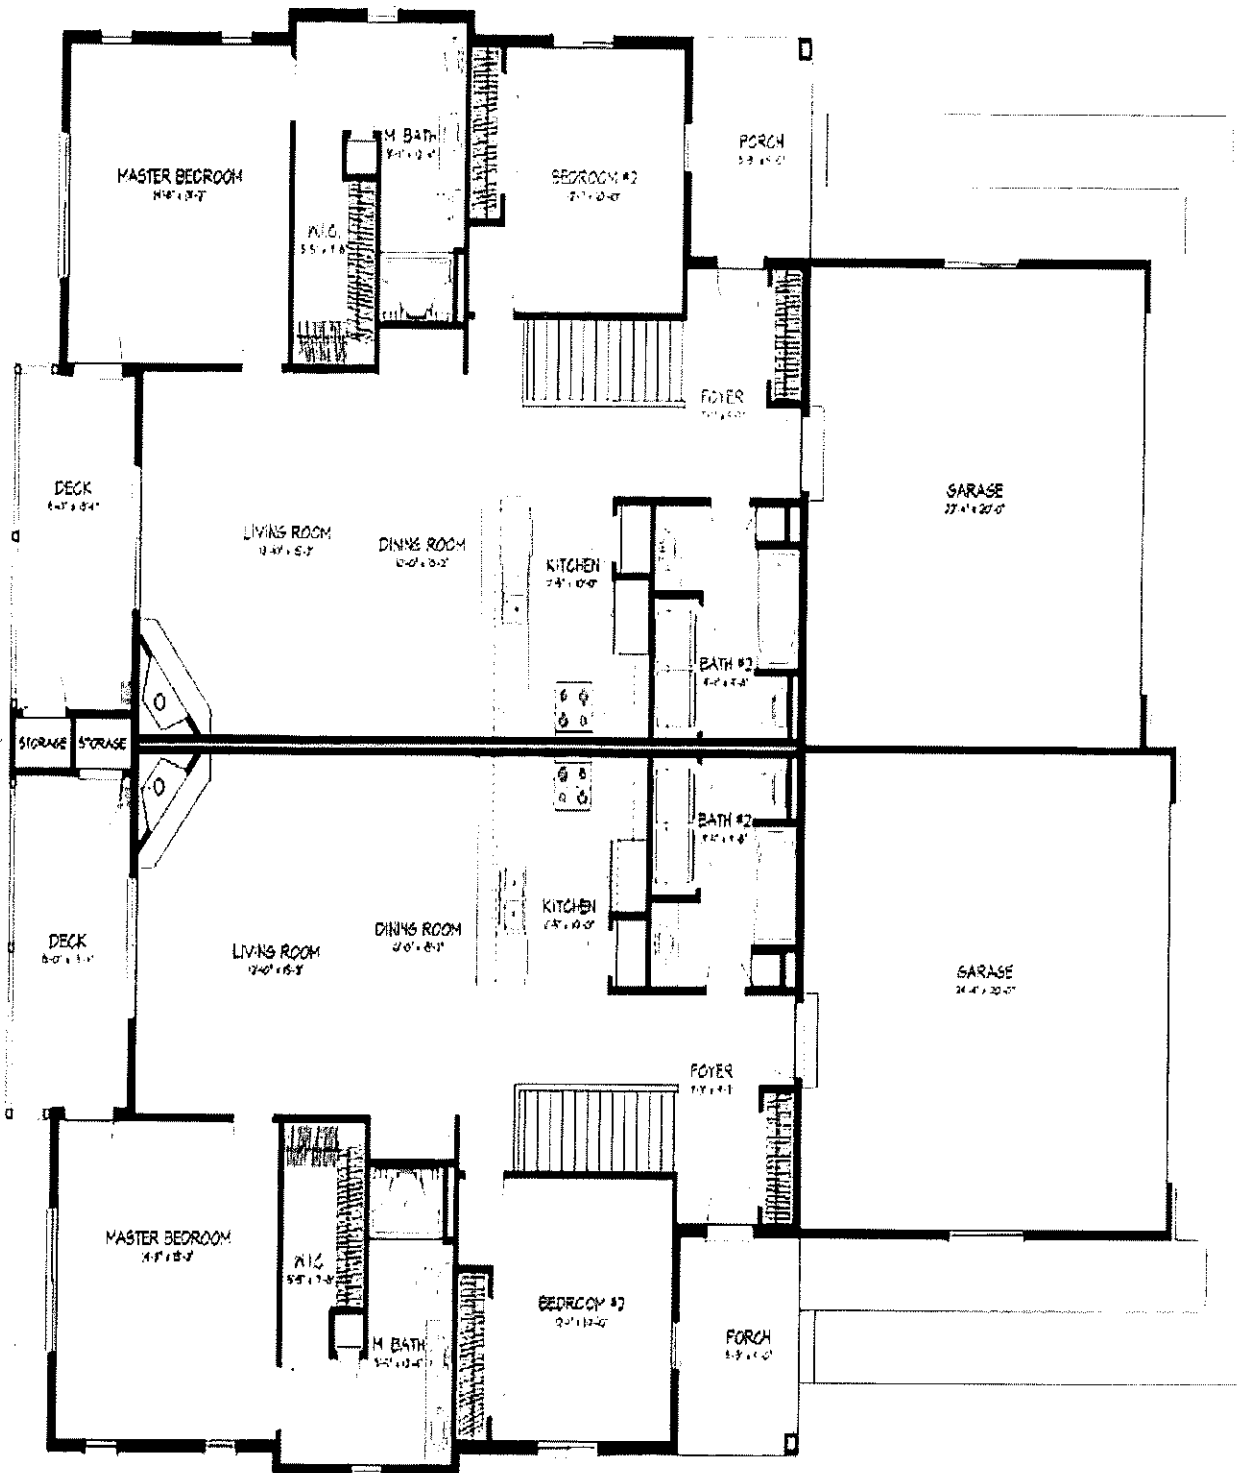

Lower-Level Walkout 893 Sq. Ft. per Side

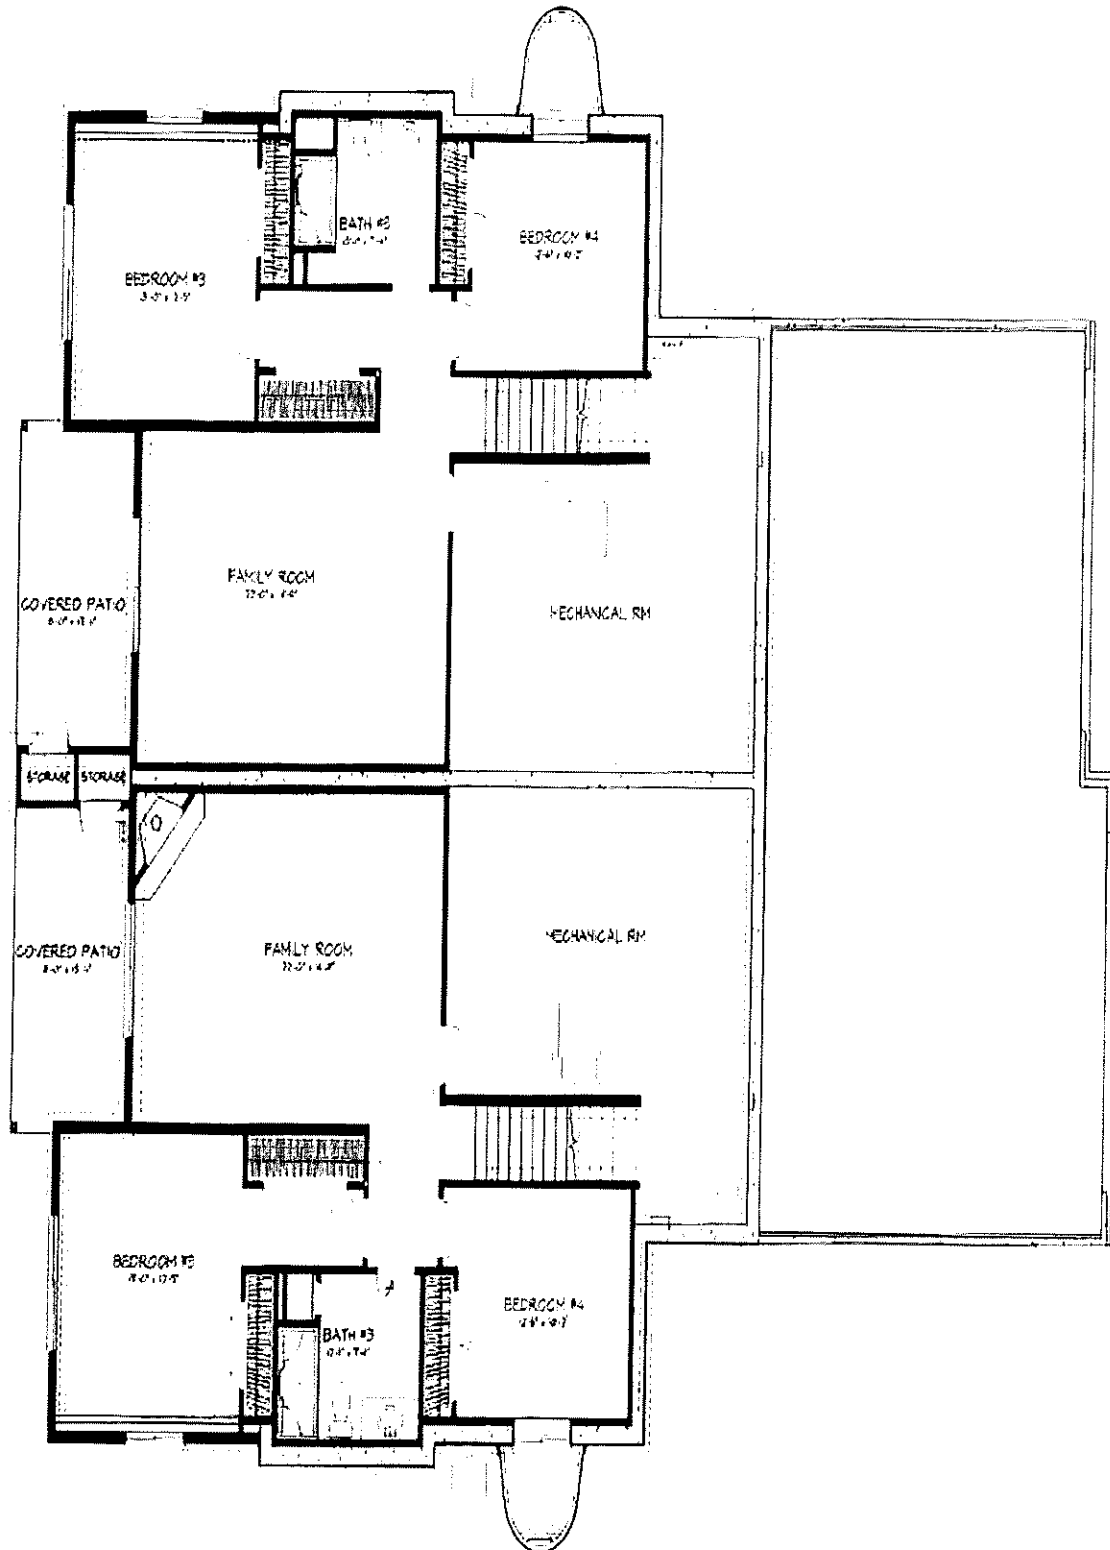


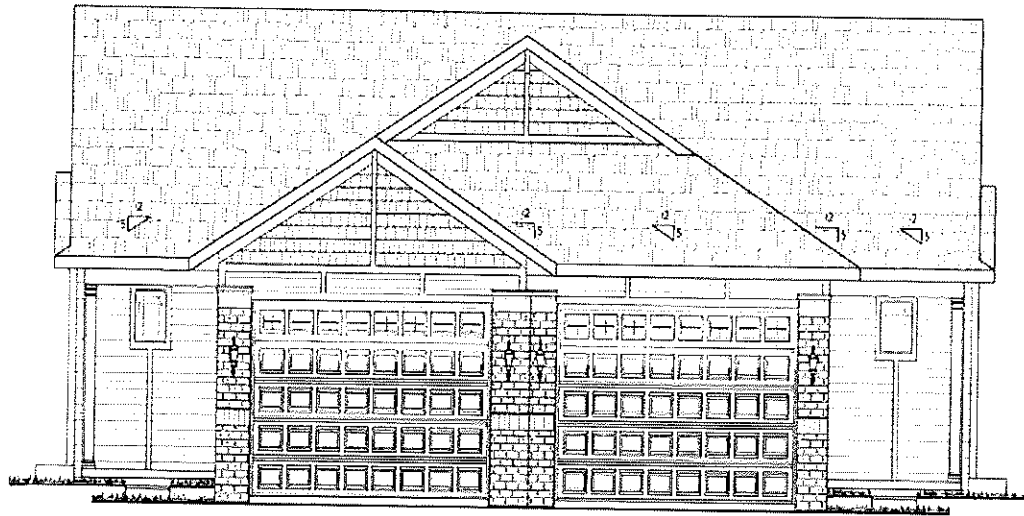

FRONT ELEVATION



REAR ELEVATION

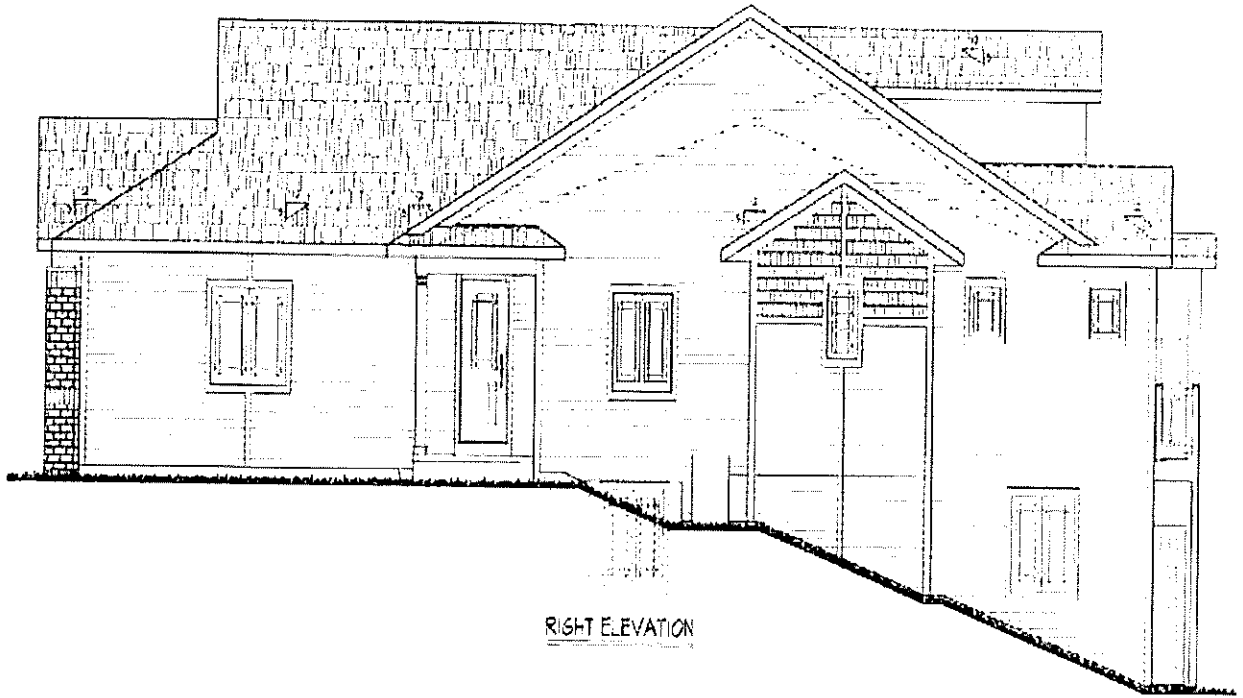

RIGHT ELEVATION




LEFT ELEVATION

MAP OF THE "ABBEY RIDGE" DEVELOPMENT AREA

LOCATED IN NE 1/4 OF THE NW 1/4 OF SECTION 18, TOWN 19 NORTH, RANGE 24 EAST, CITY OF MANITOWOC, MANITOWOC COUNTY, WISCONSIN



NOT TO SCALE

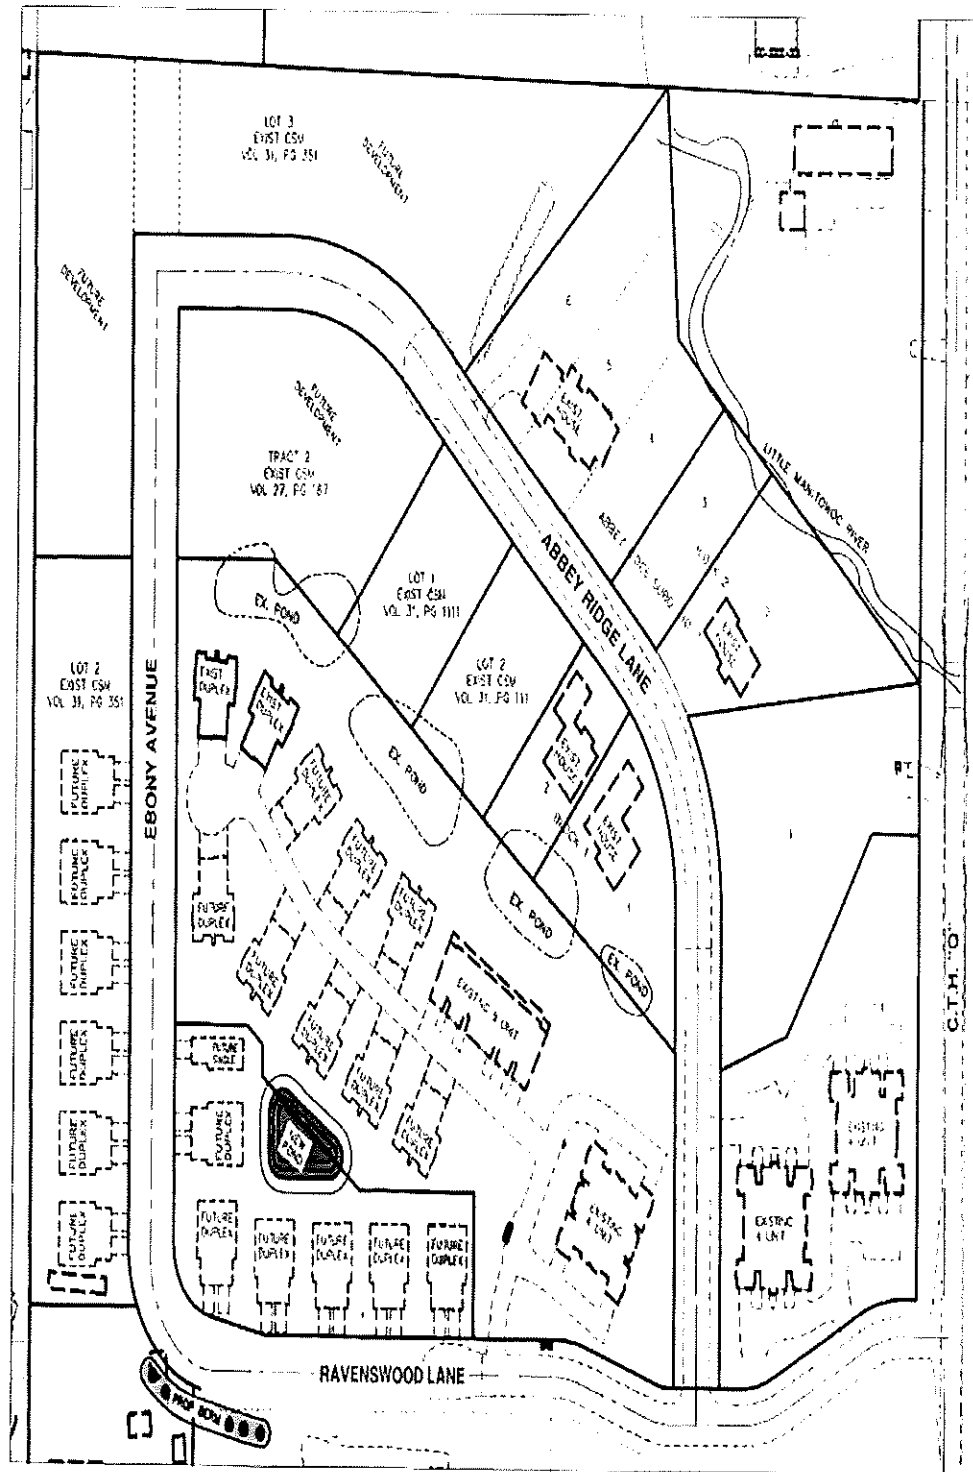

SMI
CIVIL & STRUCTURAL ENGINEERS
102 REVERE DRIVE
MANITOWOC, WI, 54220-3147
PHONE 684-5583 FAX 684-5584