1485 CENTER ST SELECTIONS

FRONT ELEVATION

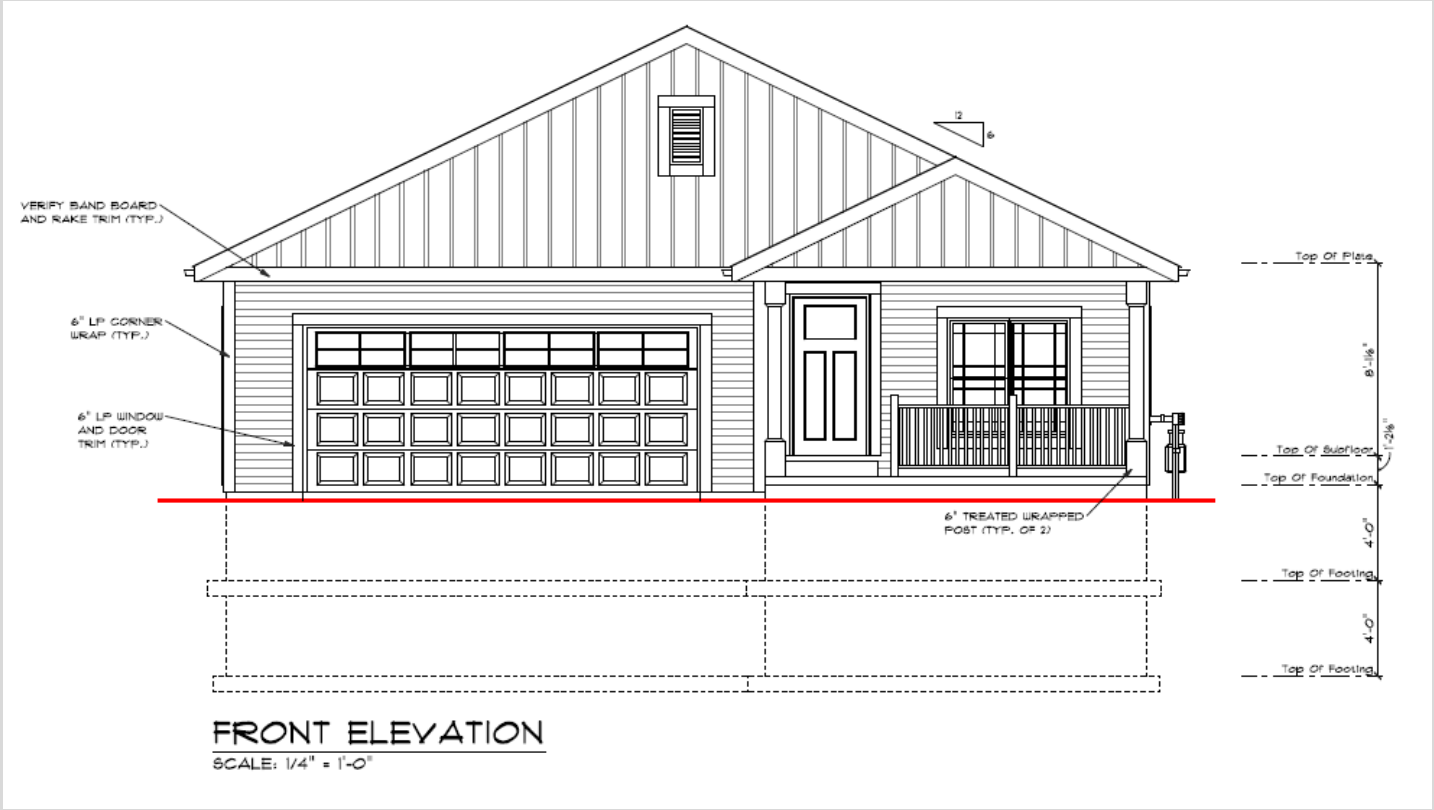

FLOORPLAN

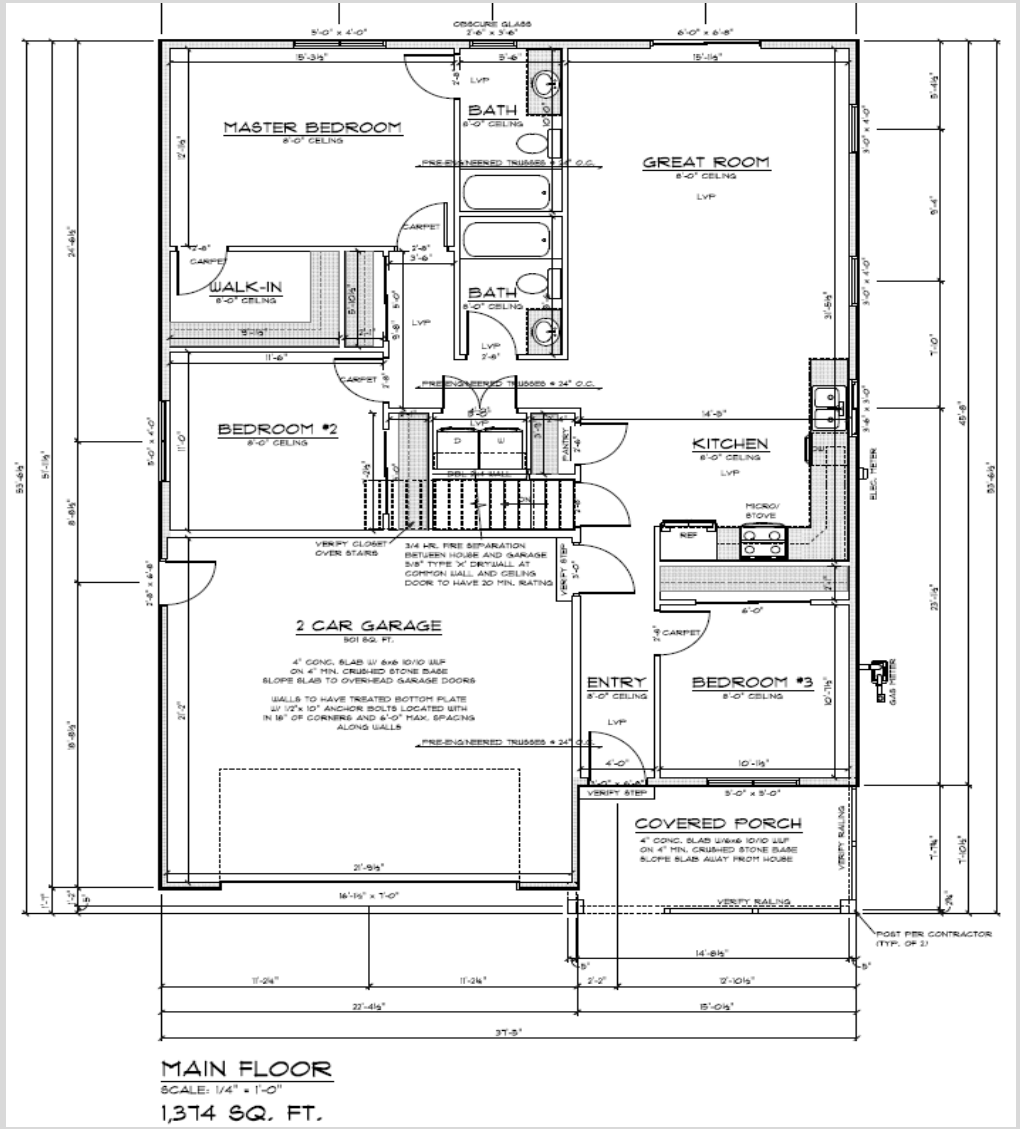
MASTER BEDROOM
8'-0" CEILING
BATH
8'-0" CEILING
GREAT ROOM
8'-0" CEILING
LVP
WALK-IN
8'-0" CEILING
BATH
8'-0" CEILING
BEDROOM #2
8'-0" CEILING
KITCHEN
8'-0" CEILING
LVP
MICRO/
STOVE
REF
2 CAR GARAGE
501 SQ. FT.
4" CONC. SLAB W/ 6x6 10/10 WWF
ON 4" MIN. CRUSHED STONE BASE
SLOPE SLAB TO OVERHEAD GARAGE DOORS
WALLS TO HAVE TREATED BOTTOM PLATE
W/ 1/2"x 10" ANCHOR BOLTS LOCATED WITH
IN 18" OF CORNERS AND 6'-0" MAX. SPACING
ALONG WALLS
ENTRY
8'-0" CEILING
BEDROOM #3
8'-0" CEILING
COVERED PORCH
4" CONC. SLAB W/6x6 10/10 WWF
ON 4" MIN. CRUSHED STONE BASE
SLOPE SLAB AWAY FROM HOUSE
VERIFY RAILING
POST PER CONTRACTOR
(TYP. OF 2)
MAIN FLOOR
SCALE: 1/4" = 1'-0"
1,374 SQ. FT.

SHAKE SIDING
COLOR
STERLING

LAP SIDING
COLOR
ROCKSLIDE

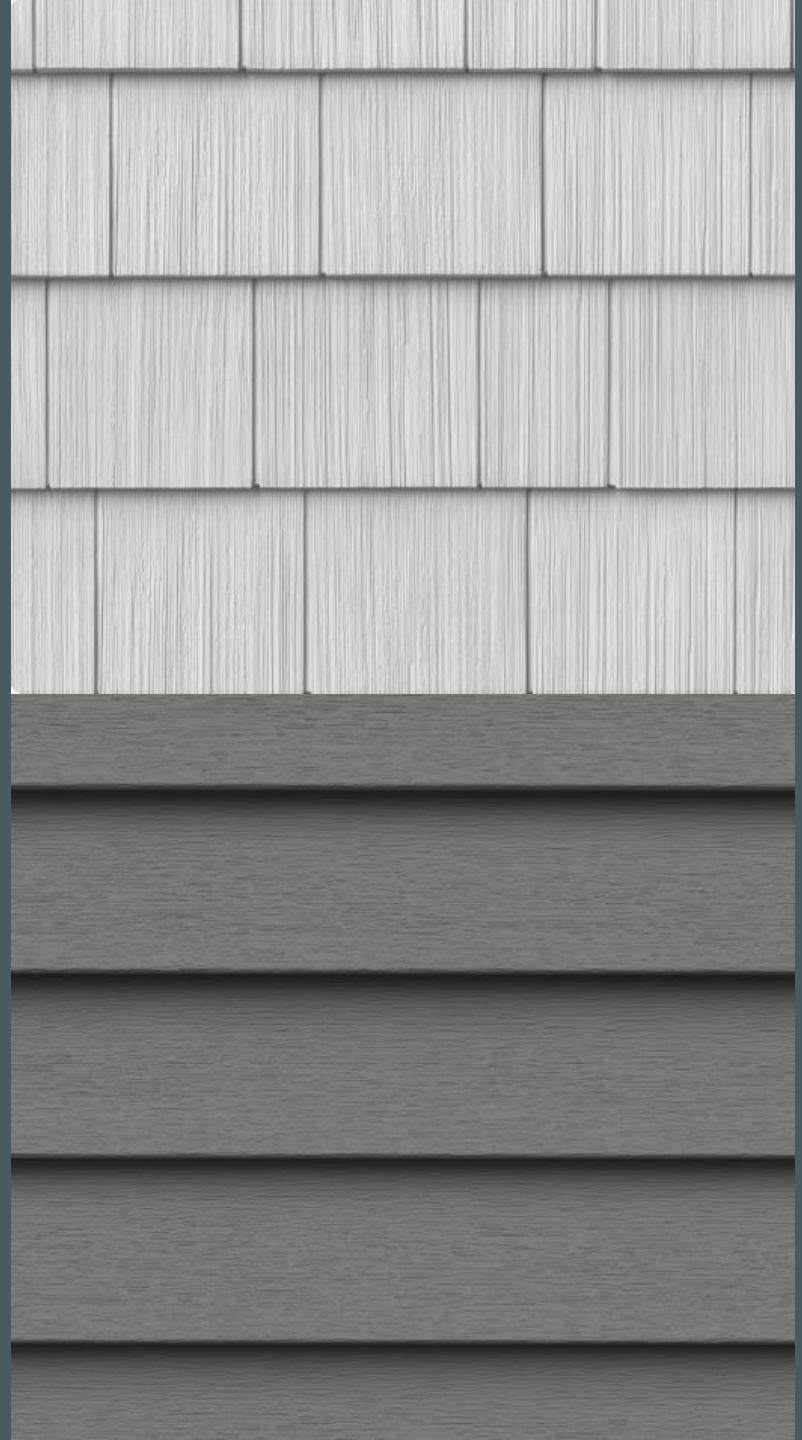

SHINGLES GRANITE GRAY



COACH LIGHTS



BATHROOM VANITIES



BATHROOM MIRRORS



BATHROOM ACCESSORIES





KITCHEN CABINETS

LAMINATE KITCHEN COUNTERTOPS



KITCHEN CABINET HARDWARE



EXTERIOR DOOR LEVERS



INTERIOR DOORS AND MILLWORK



INTERIOR DOOR LEVERS



used for bedrooms, bathrooms, guest rooms, where a privacy locking function is required.







WINDOWS



MOHAWK FRASH GRAIN OAK



CARPET

