



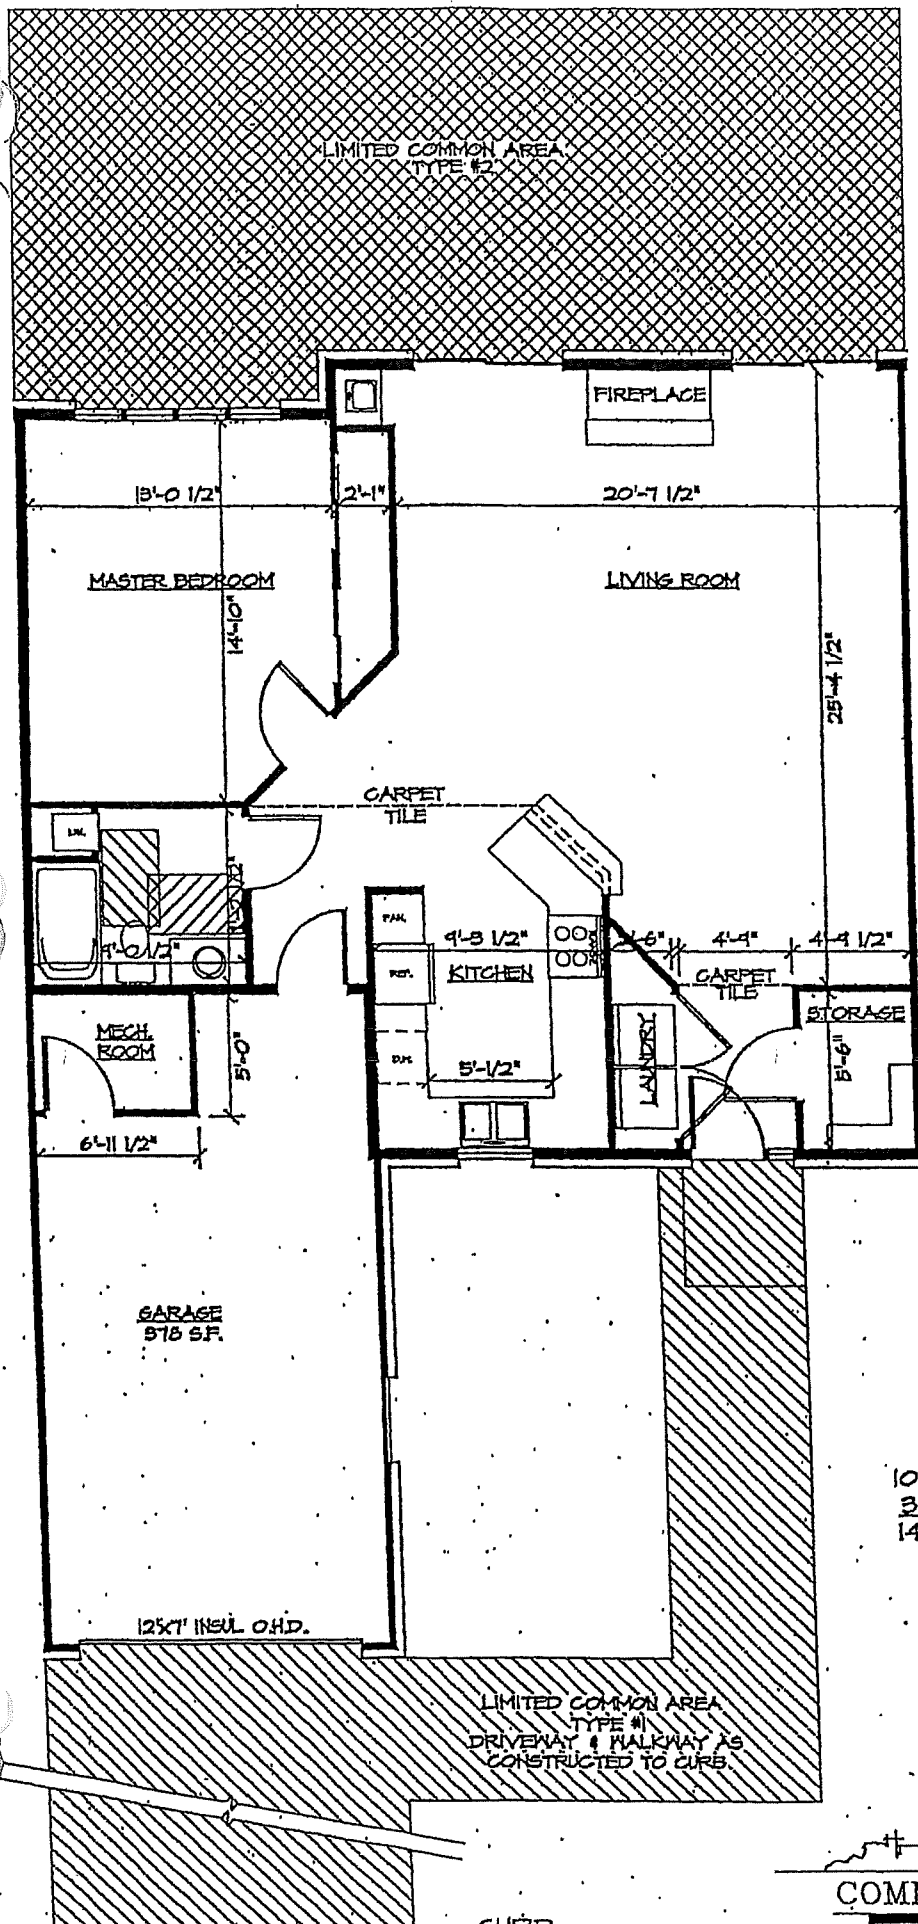

UNIT "A"

SCALE: 1/8" = 1'-0"


1044 SQ. FT. 1ST FLOOR AREA
 384 SQ. FT. GARAGE AREA
 1428 SQ. FT. TOTAL AREA

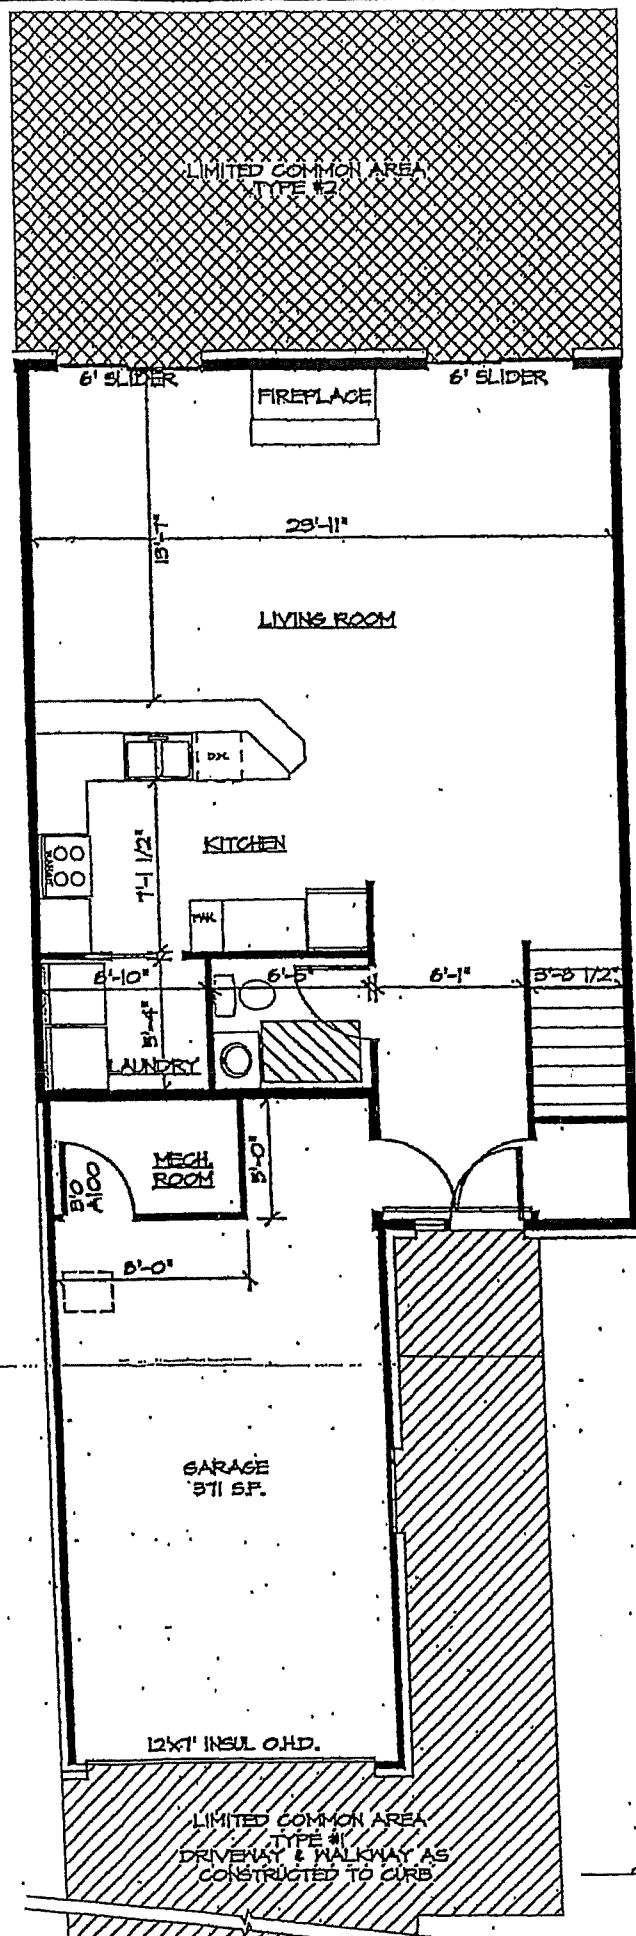


UNIT "B"

SCALE: 1/8" = 1'-0"

766 SQ. FT. 1ST FLOOR AREA
 370 SQ. FT. GARAGE AREA
 501 SQ. FT. 2ND FLOOR AREA
 1637 SQ. FT. TOTAL AREA

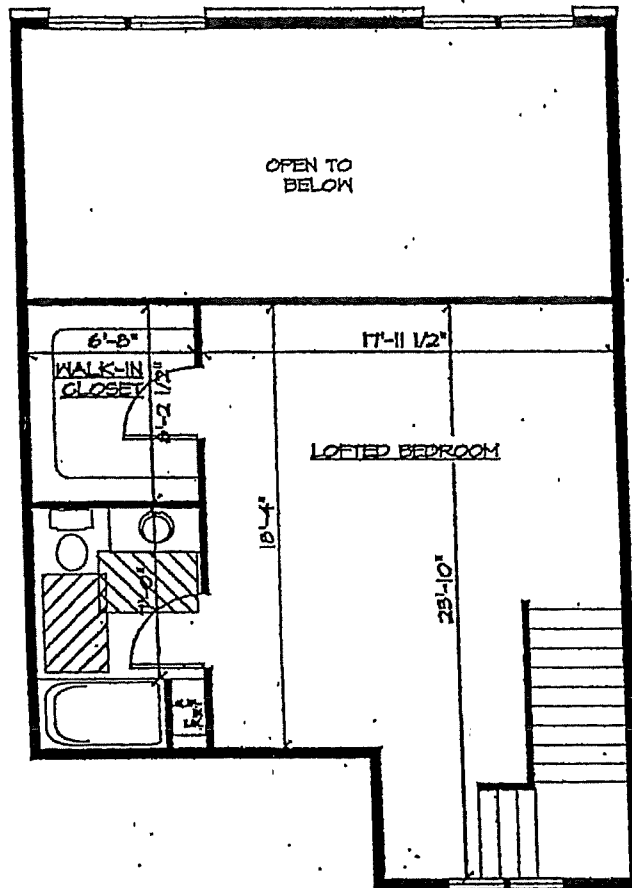

UNIT "B"
2ND FLOOR PLAN
 SCALE: 1/8"=1'-0"

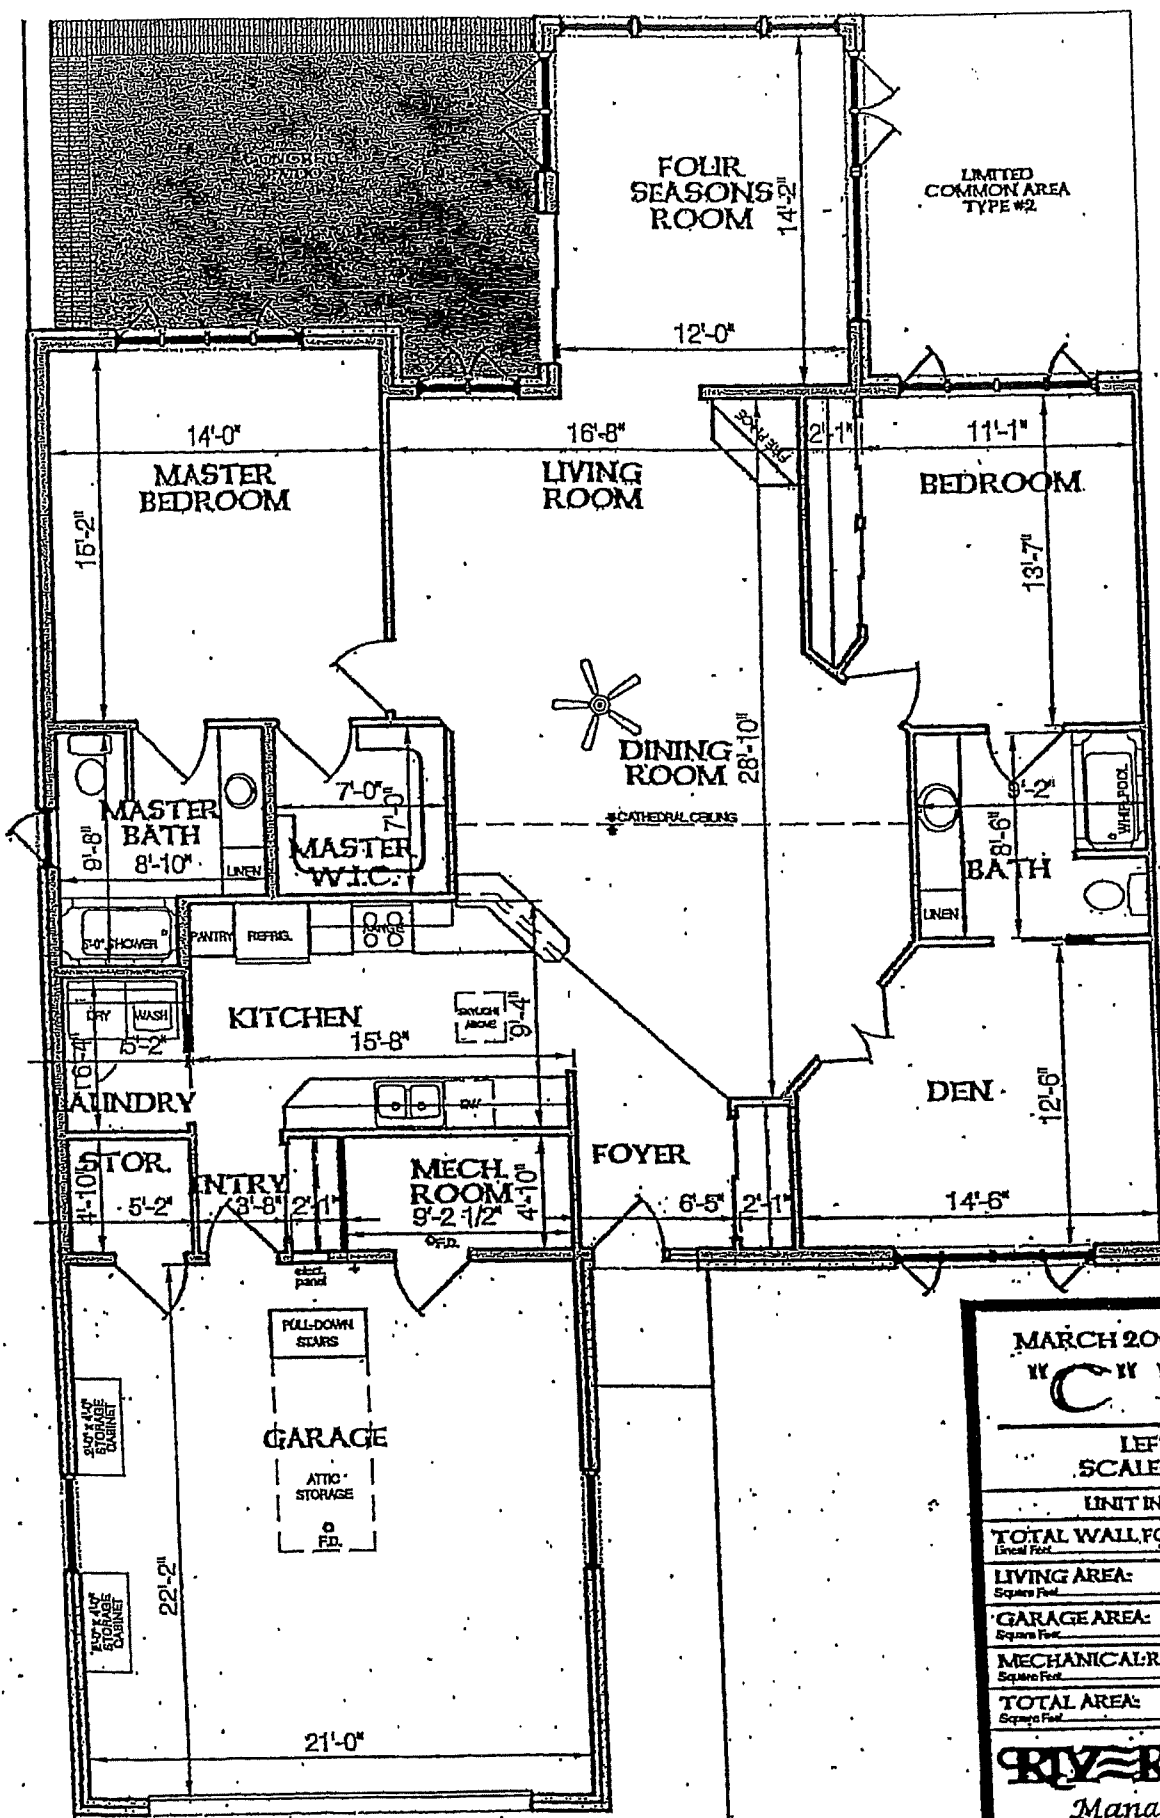

MARCH 2002 STANDARD

"C" UNIT

LEFT HAND
SCALE 1/8" = 1'-0"


UNIT INFORMATION

TOTAL WALL FOOTAGE	195'-1"
LIVING AREA:	1,700
GARAGE AREA:	493
MECHANICAL ROOM:	44.5
TOTAL AREA:	2,237.5

RYER RINES

Management, LLC

206 (202) 391-1151
FAX (202) 391-1171
1300 River Trails Drive
Green Bay, WI 53111

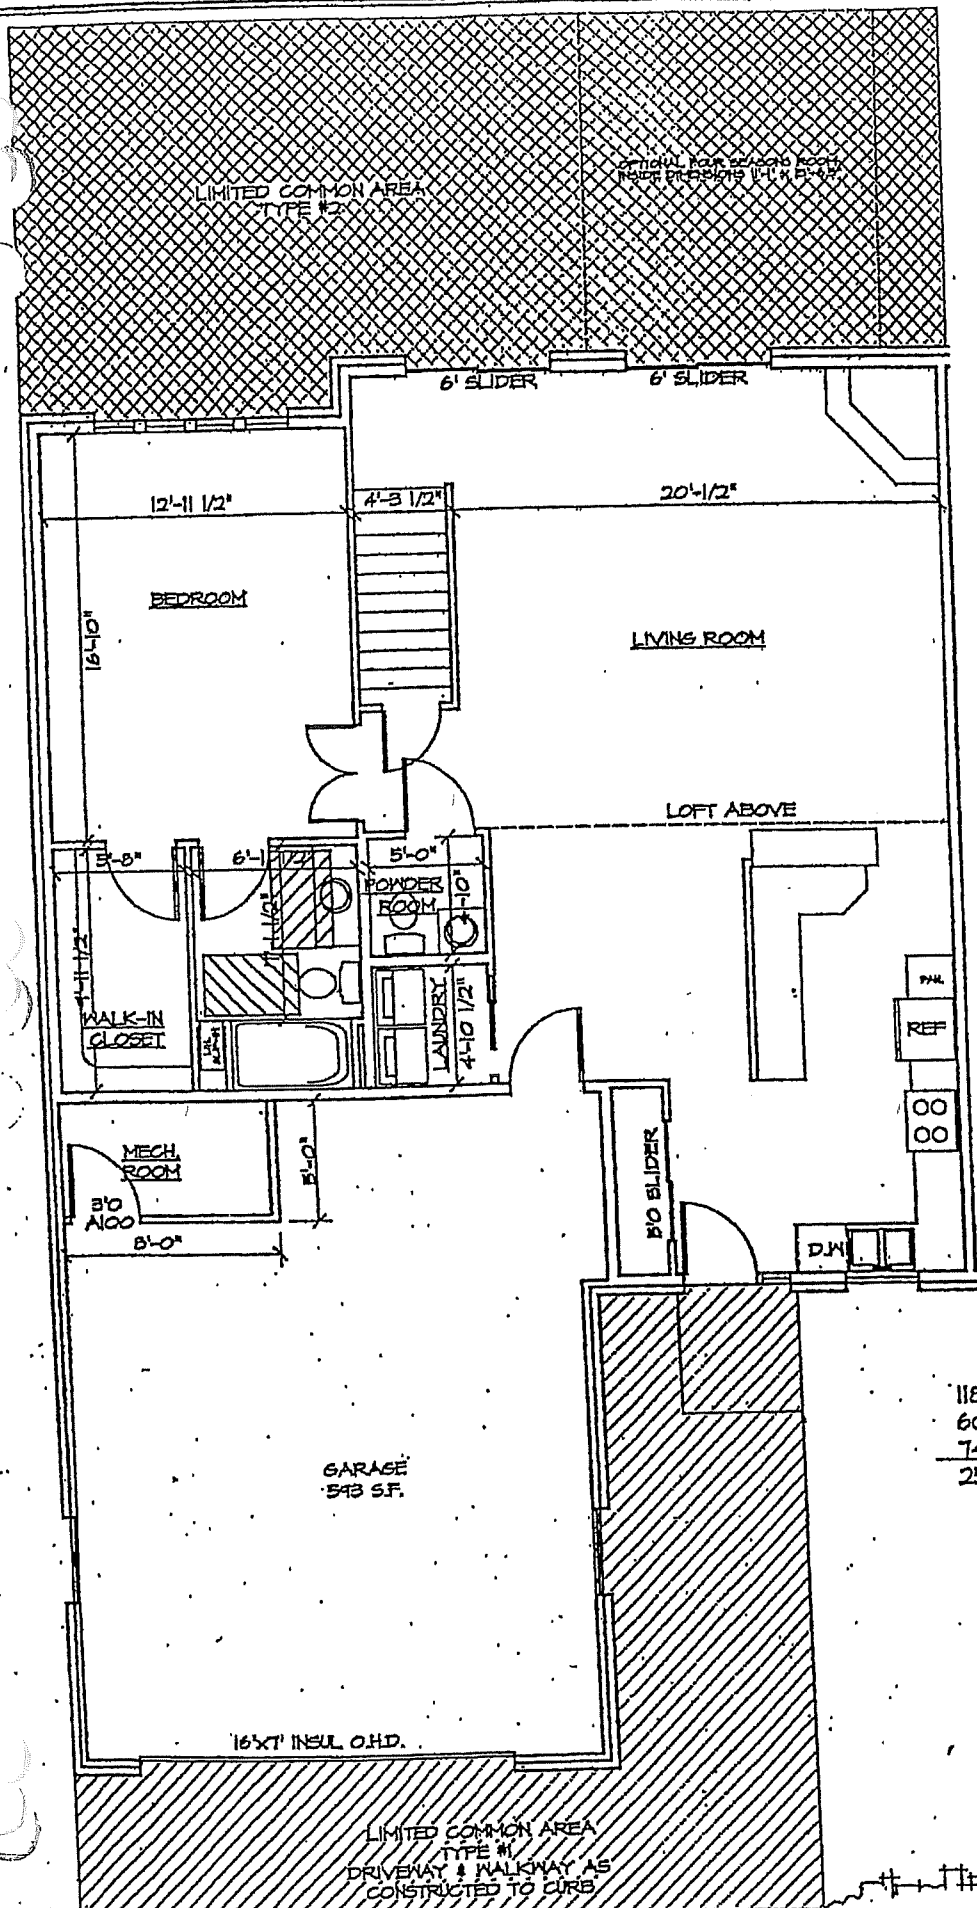


UNIT "D"

SCALE: 1/8" = 1'-0"

1183 SQ. FT. 1ST FLOOR AREA
 605 SQ. FT. GARAGE AREA
 741 SQ. FT. 2ND FLOOR AREA
 2529 SQ. FT. TOTAL AREA

J 26356 I 01

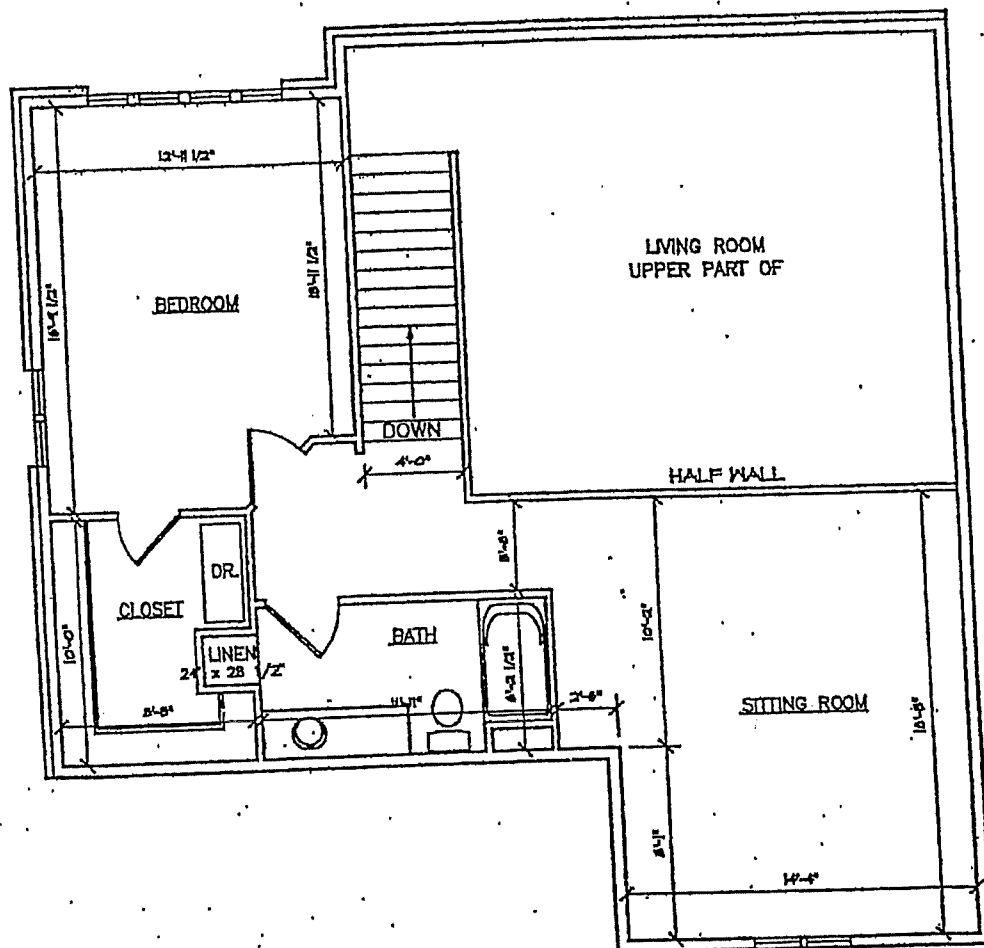



UNIT "D"
2ND FLOOR PLAN

SCALE: 1/8"=1'-0"

COMMERCIAL HORIZONS, INC.

DEVELOPMENT-PROPERTY-MANAGEMENT-BROKERAGE

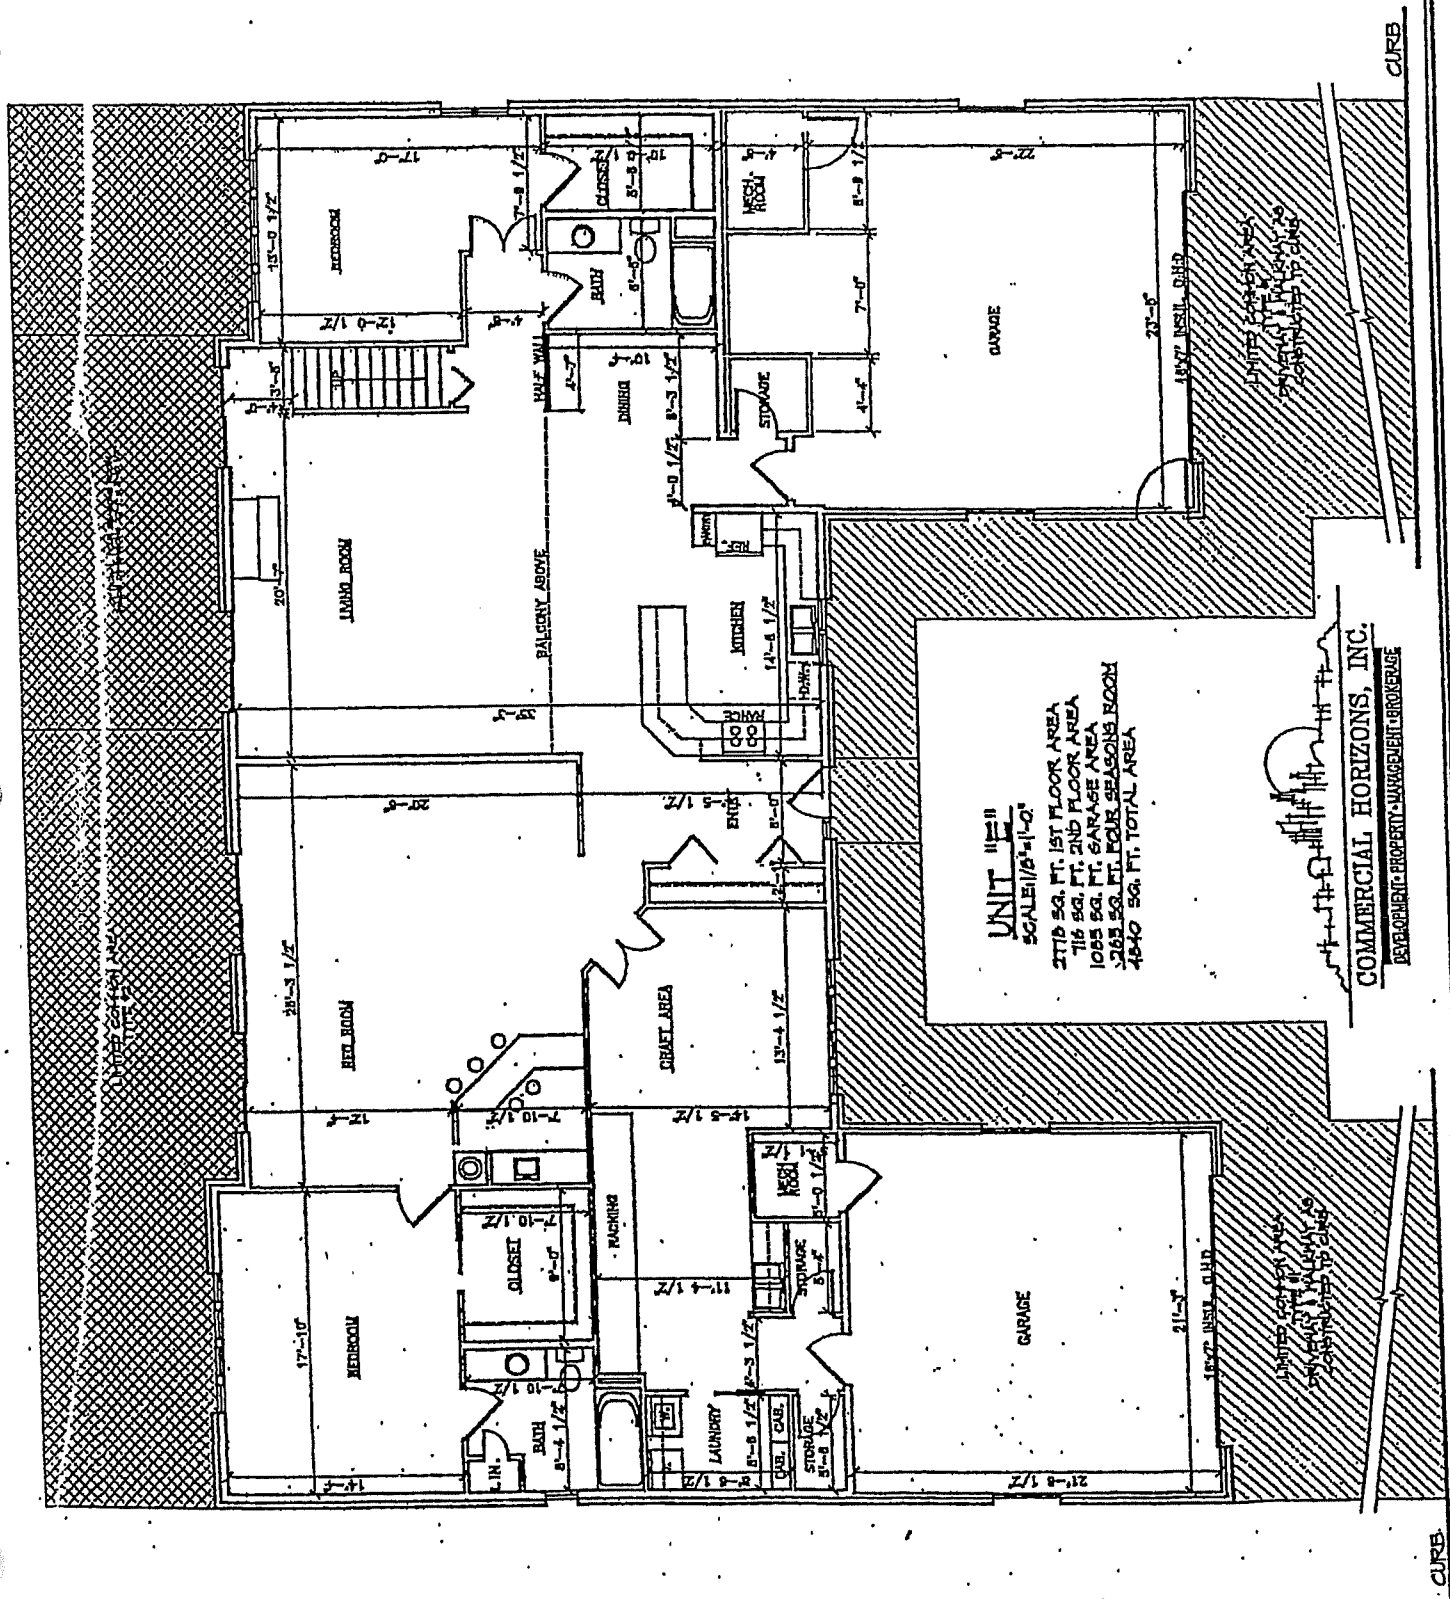

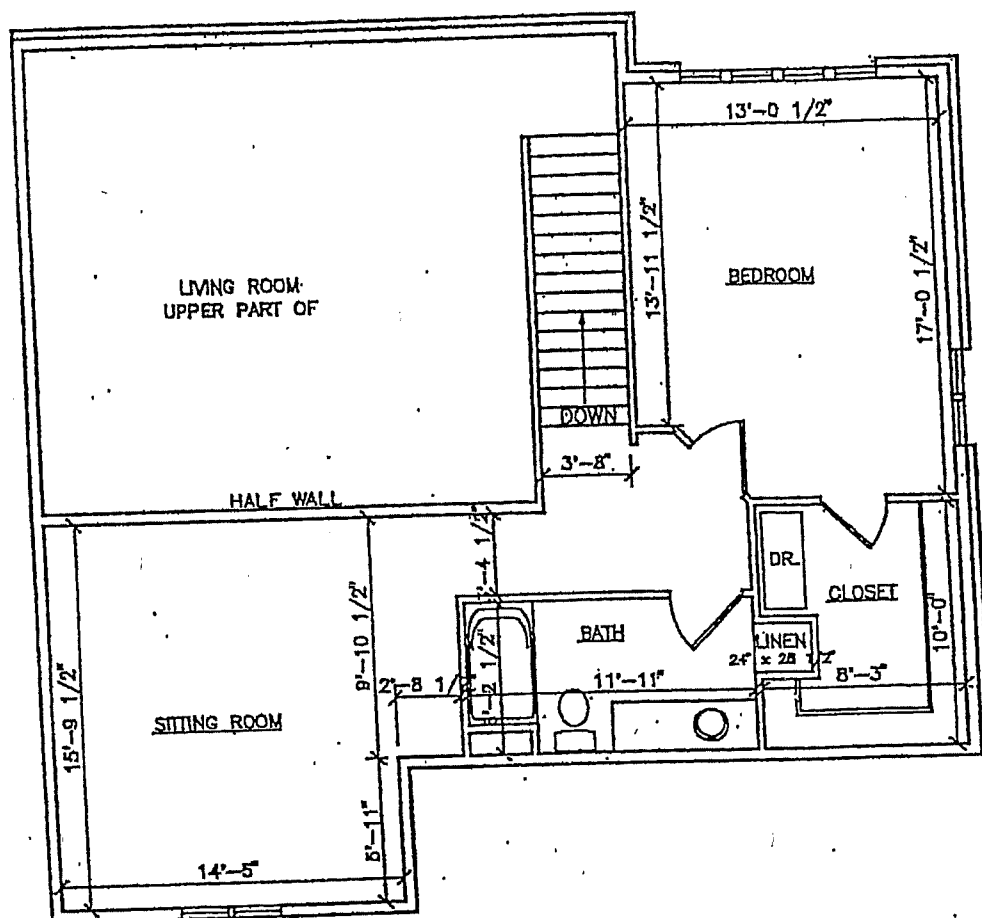

"E" UNIT

SECOND FLOOR

LIMITED COMMON
AREA
TYPE #2

FOUR
SEASONS
ROOM

CONCRETE
PATIO

MASTER
BEDROOM

LIVING
ROOM

DEN

MASTER
BATH

MASTER
W.I.C.

DINING
ROOM

W.I.C.

BATH

LAUNDRY

KITCHEN

MECHANICAL
ROOM

FOYER

BEDROOM

GARAGE

MARCH 2002 STANDARD

F UNIT

LEFT HAND
SCALE: 1/8" = 1'-0"

UNIT INFORMATION:

TOTAL WALL FOOTAGE 241'-9"

LIVING AREA: 2,126

GARAGE AREA: 665

MECHANICAL ROOM: 52

TOTAL AREA: 2843

RIVERORINE

Management, LLC

736 (920) 391-1101
7305 (920) 391-1171
1500 River Times Drive
Greenville, NC 27631

LIMITED COMMON AREA TYPE #1 DRIVEWAY & WALKWAY
AS CONSTRUCTED TO CURB

LINE DATA TABLE

NUMBER	DIRECTION	DISTANCE
1	S80°45'W	182.00'
2	S80°45'W	312.20'
3	S80°45'W	182.00'
4	S80°45'W	182.00'
5	S80°45'W	200.00'
6	S80°45'W	182.00'
7	S80°45'W	182.00'
