
FINE LINE Carpentry

THE SEVEN HILLS COLLECTION

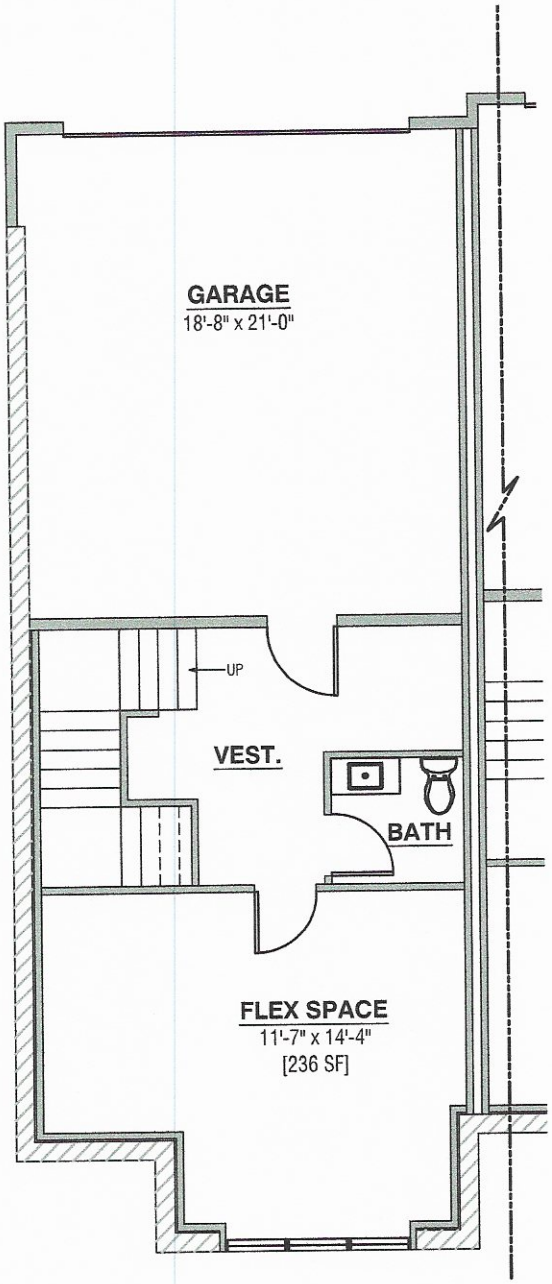


UNITS 104, 108 (PENDING APPROVAL)

WASHINGTON STREET - GROUND LEVEL PLAN

SCALE: 1/8" = 1'-0" FLOOR AREA: 526 SF GROSS AREA: 2,394 SF 9/18/26

FINE LINE Carpentry

THE SEVEN HILLS COLLECTION

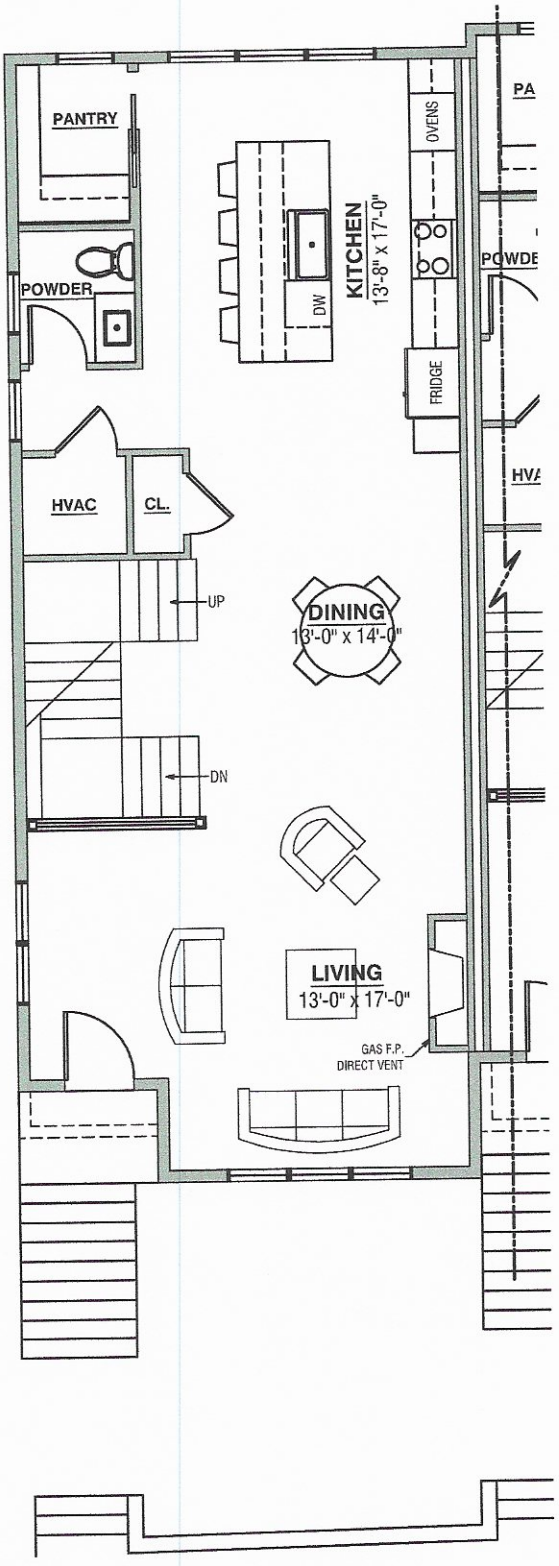


UNITS 104, 108 (PENDING APPROVAL)

WASHINGTON STREET - SECOND LEVEL PLAN

SCALE: 1/8" = 1'-0" FLOOR AREA: 956 SF GROSS AREA: 2,394 SF 9/18/26

FINE LINE Carpentry

THE SEVEN HILLS COLLECTION

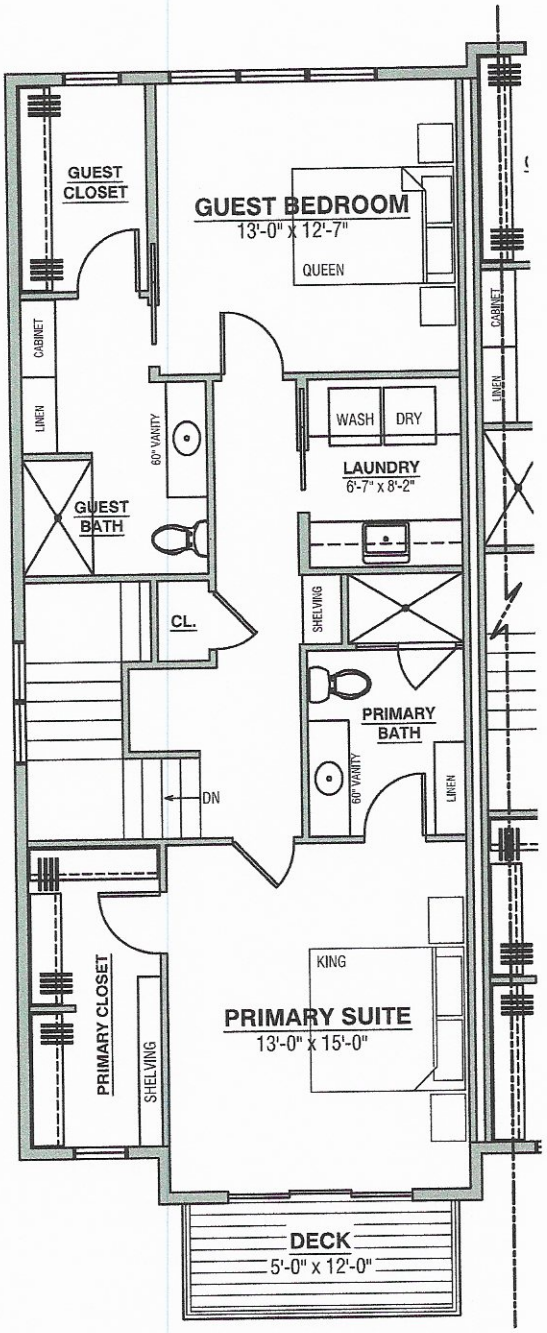

UNITS 104, 108 (PENDING APPROVAL)

WASHINGTON STREET - THIRD LEVEL PLAN

SCALE: 1/8" = 1'-0" FLOOR AREA: 912 SF GROSS AREA: 2,394 SF 9/18/26