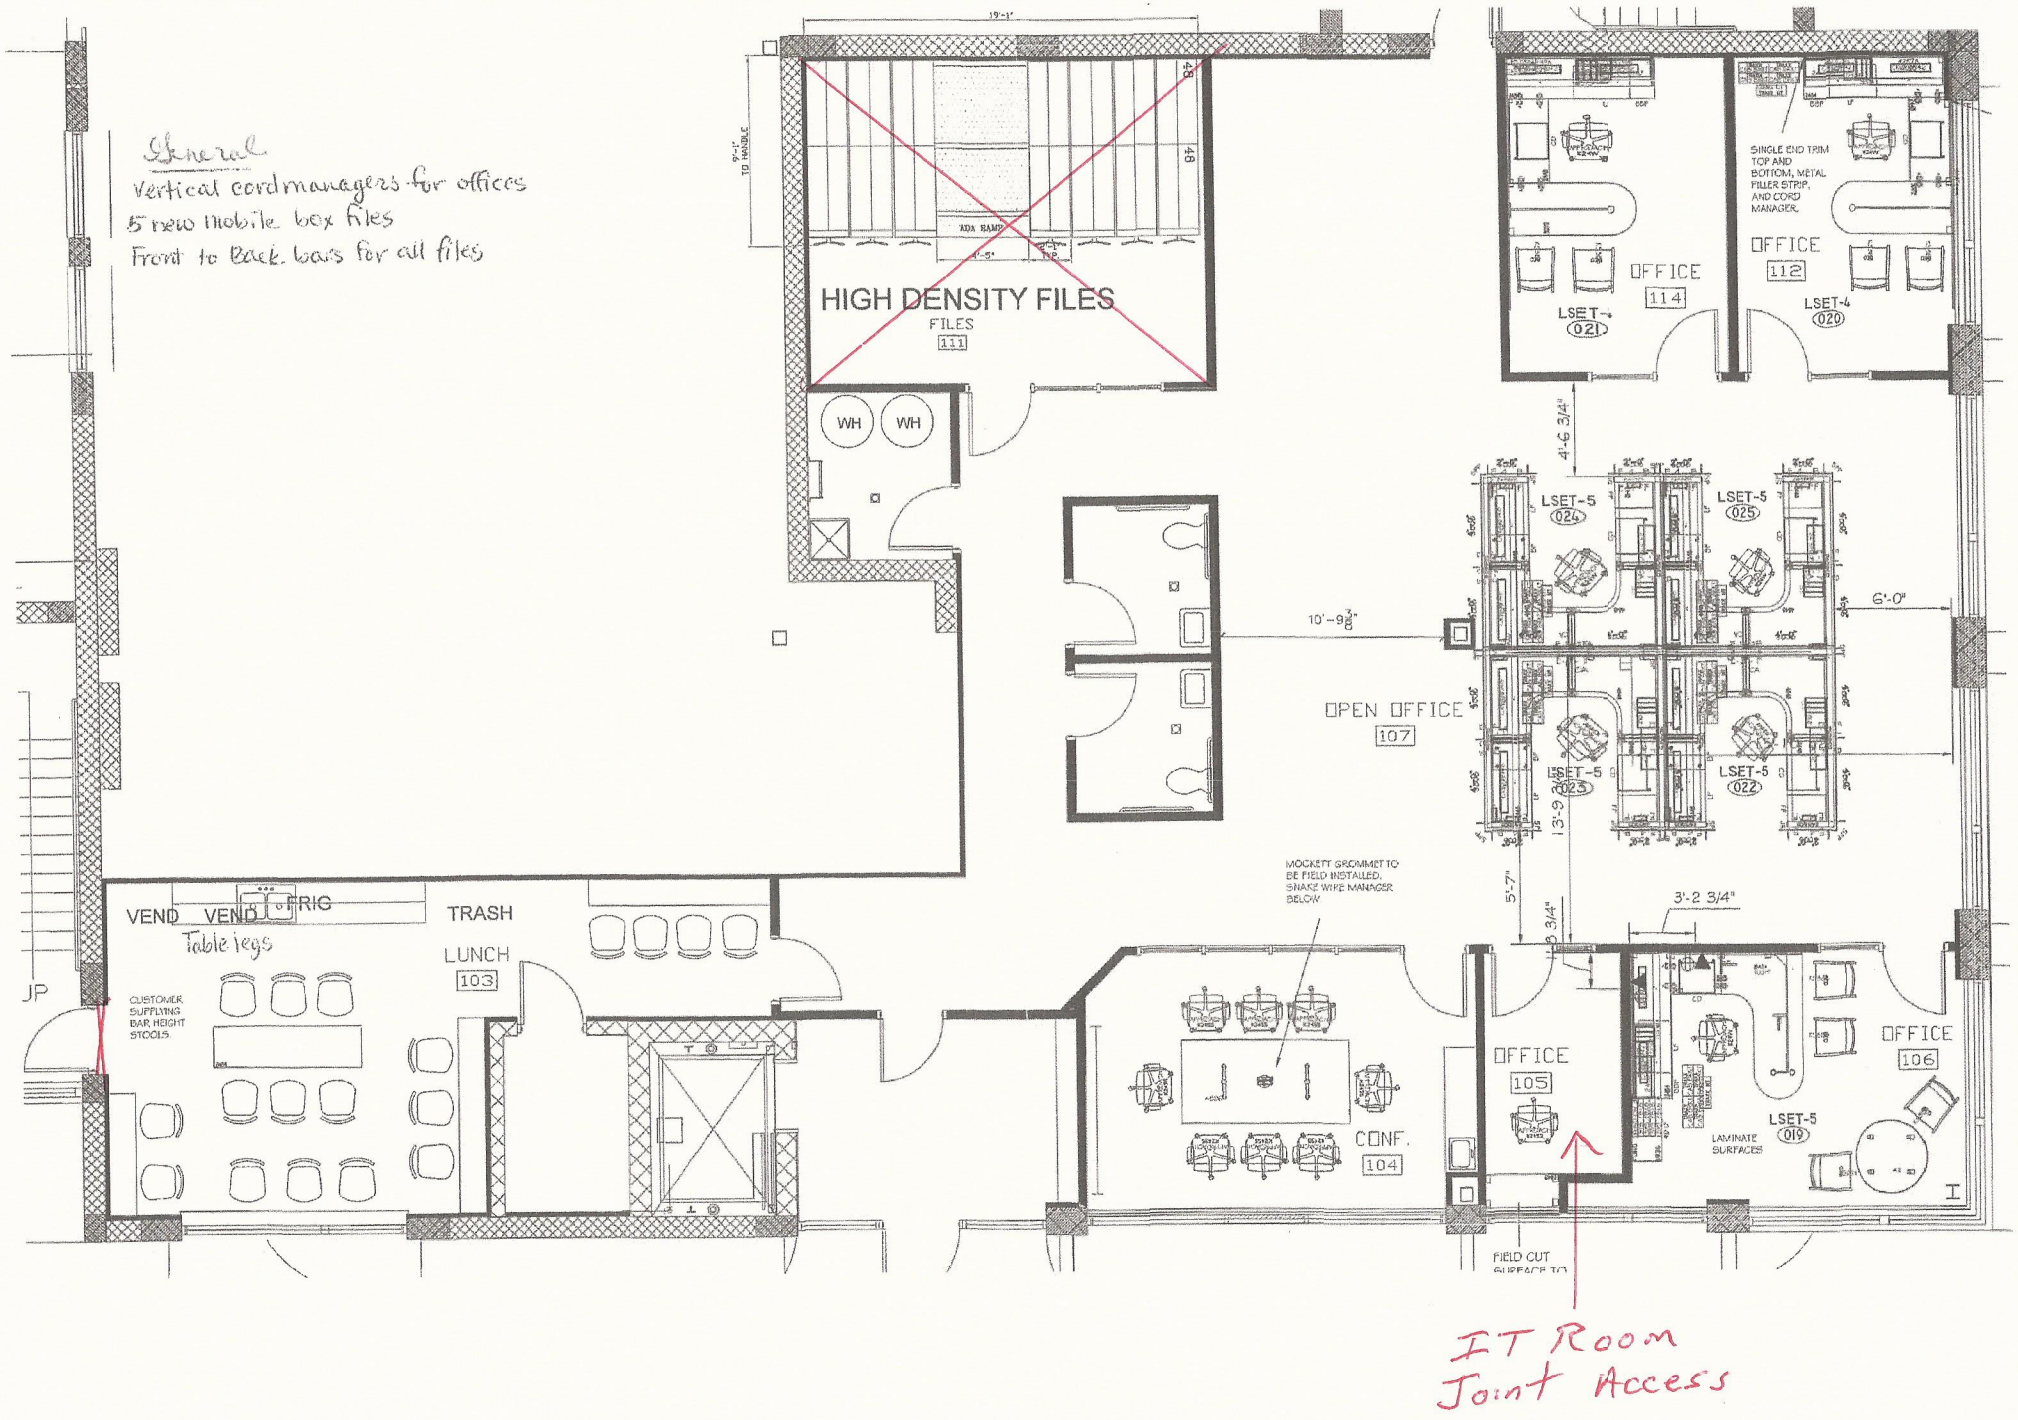

General
Vertical cord managers for offices
5 new mobile box files
Front to Back bars for all files
HIGH DENSITY FILES
FILES
111
WH
WH
OFFICE
114
OFFICE
112
SINGLE END TRIM TOP AND BOTTOM, METAL FILLER STRIP, AND CORD MANAGER.
LSET-1
021
LSET-4
020
41-6 3/4"
LSET-5
024
LSET-5
025
LSET-5
023
LSET-5
022
6'-0"
10'-9 3/8"
OPEN OFFICE
107
13'-9 3/4"
5'-7"
3'-2 3/4"
MOCKETT GROMMET TO BE FIELD INSTALLED. SNAKE WIRE MANAGER BELOW.
VEND
VEND
FRIG
Table legs
TRASH
LUNCH
103
CUSTOMER SUPPLYING BAR HEIGHT STOOLS
JP
CONF.
104
OFFICE
105
OFFICE
106
LSET-5
019
LAMINATE SURFACES
FIELD CUT
IT Room
Joint Access