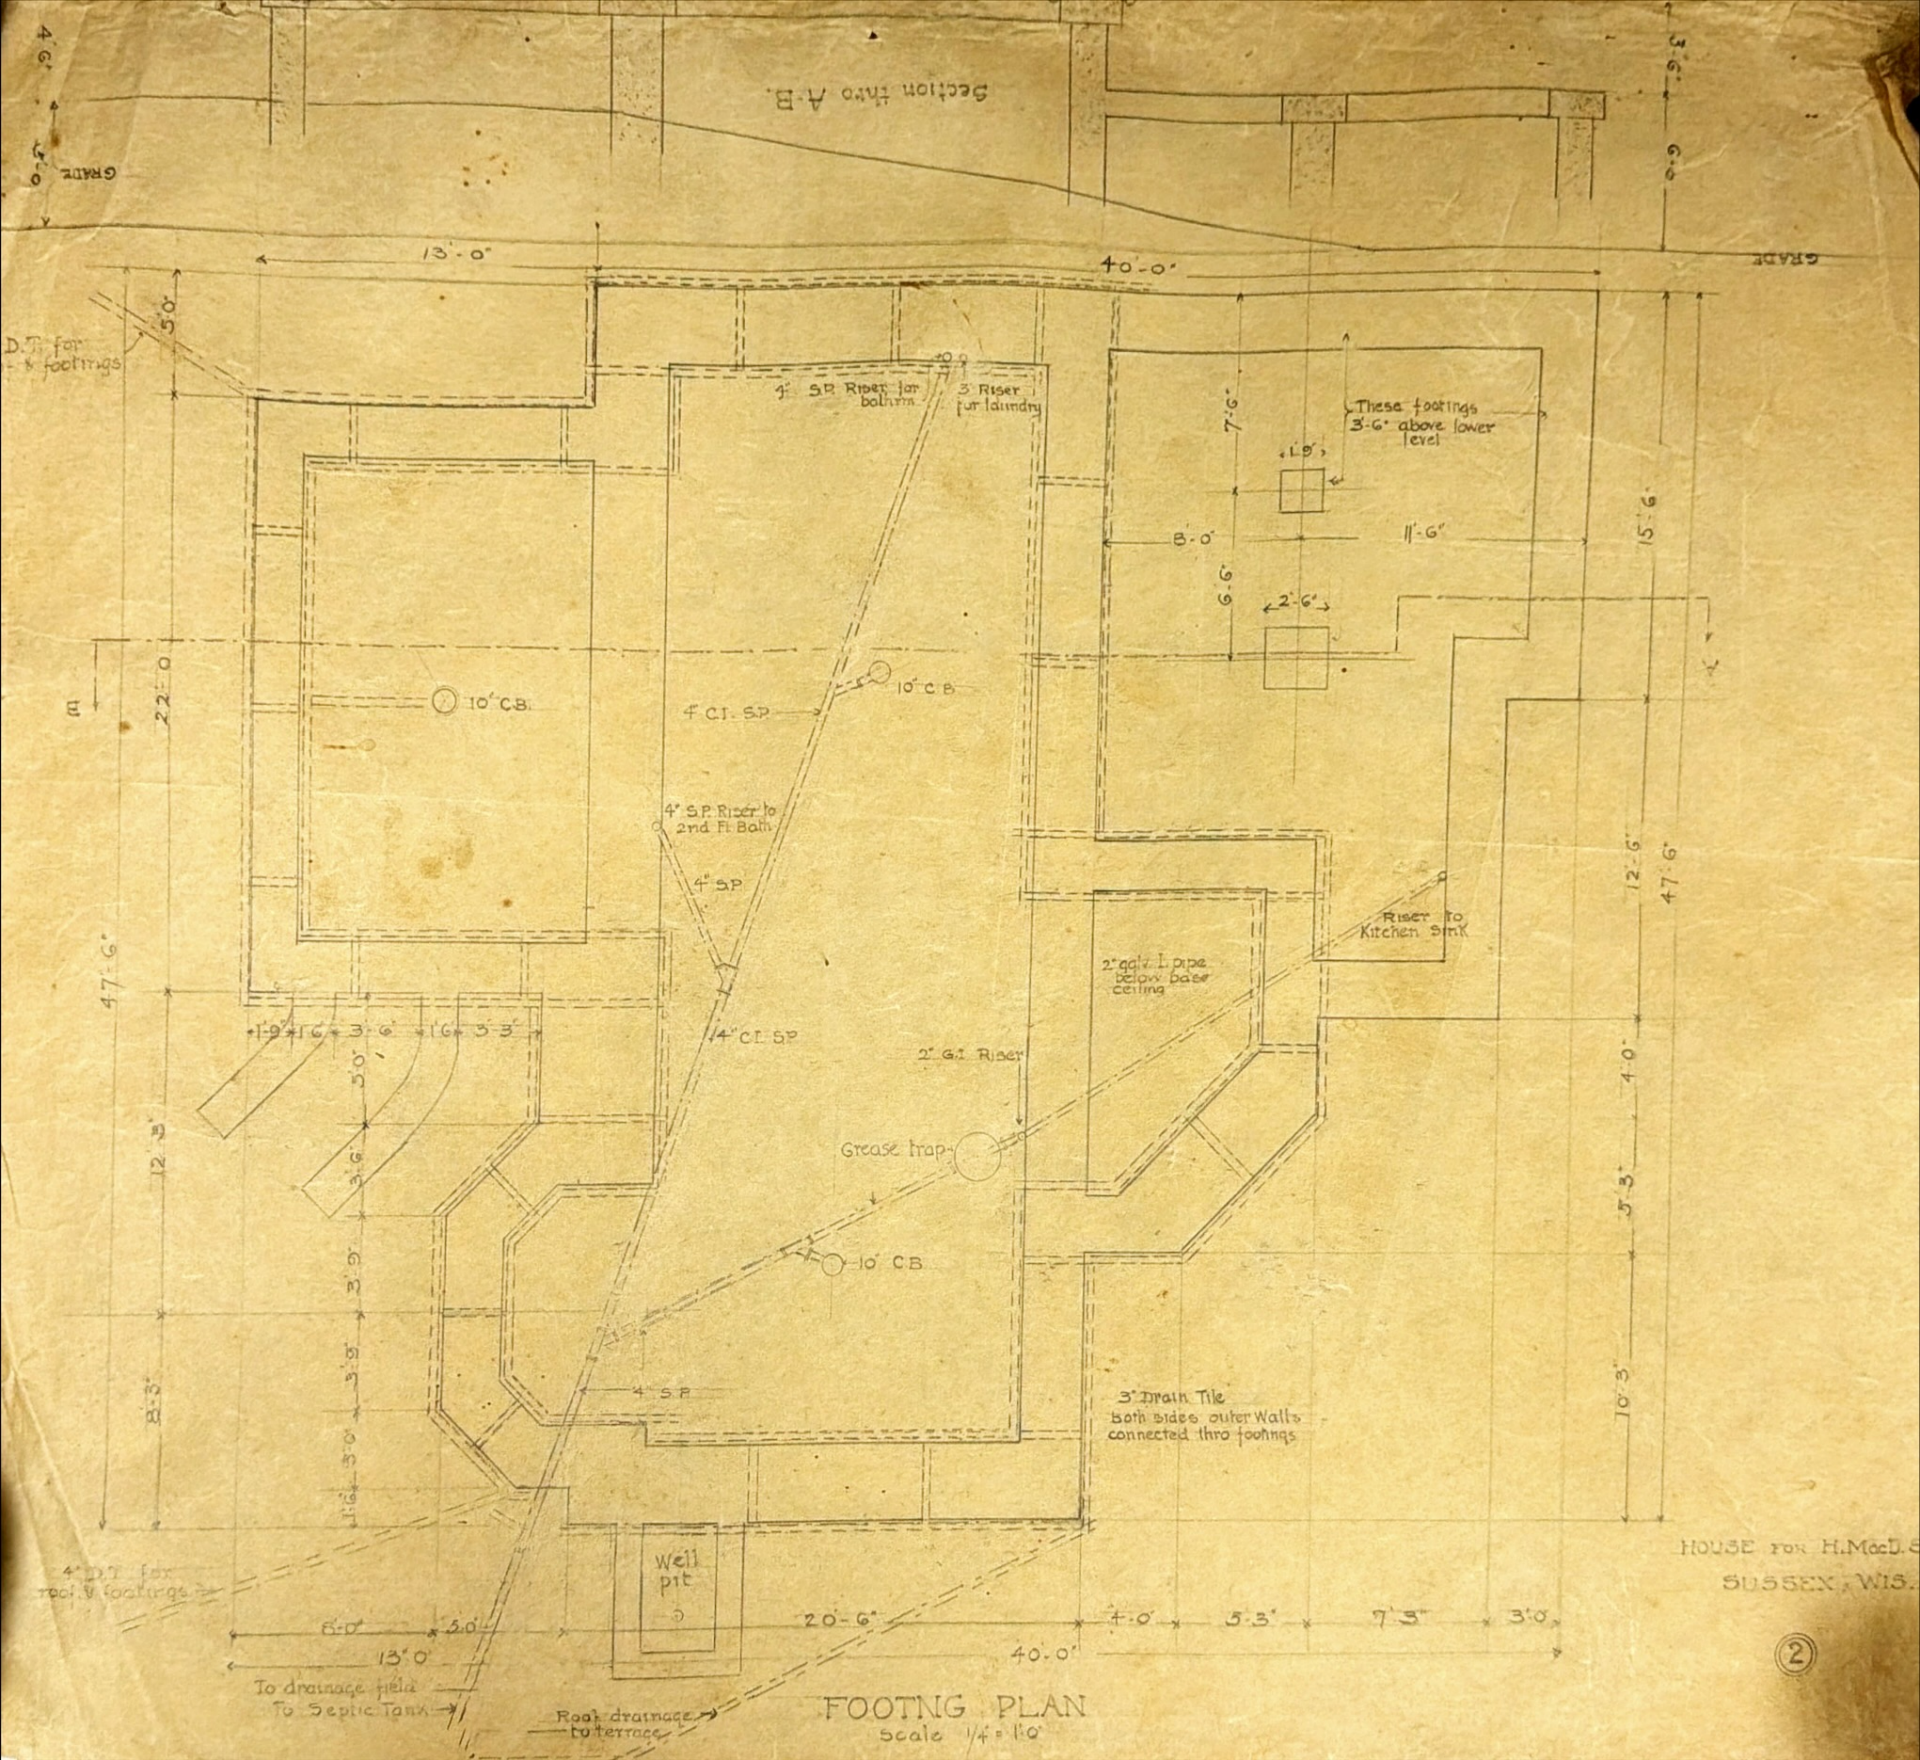

Section thro A-B.
GRADE
13'-0"
40'-0"
D.T. for footings
4" SP Riser for bathrm
3" Riser for laundry
These footings 3'-6" above lower level
1'-9"
7'-6"
8'-0"
11'-6"
6'-6"
2'-6"
15'-6"
10" C.B.
4" CI. SP
4" S.P. Riser to 2nd Fl. Bath
4" SP
Riser to Kitchen Sink
2" gal. I. pipe below base ceiling
2" G.I. Riser
Grease trap
3" Drain Tile Both sides outer Walls connected thro footings
Well pit
To drainage field
To Septic Tank
Roof drainage to terrace
HOUSE FOR H. MacD.
SUSSEX, WIS.
FOOTING PLAN
Scale 1/4" = 1'0"
2