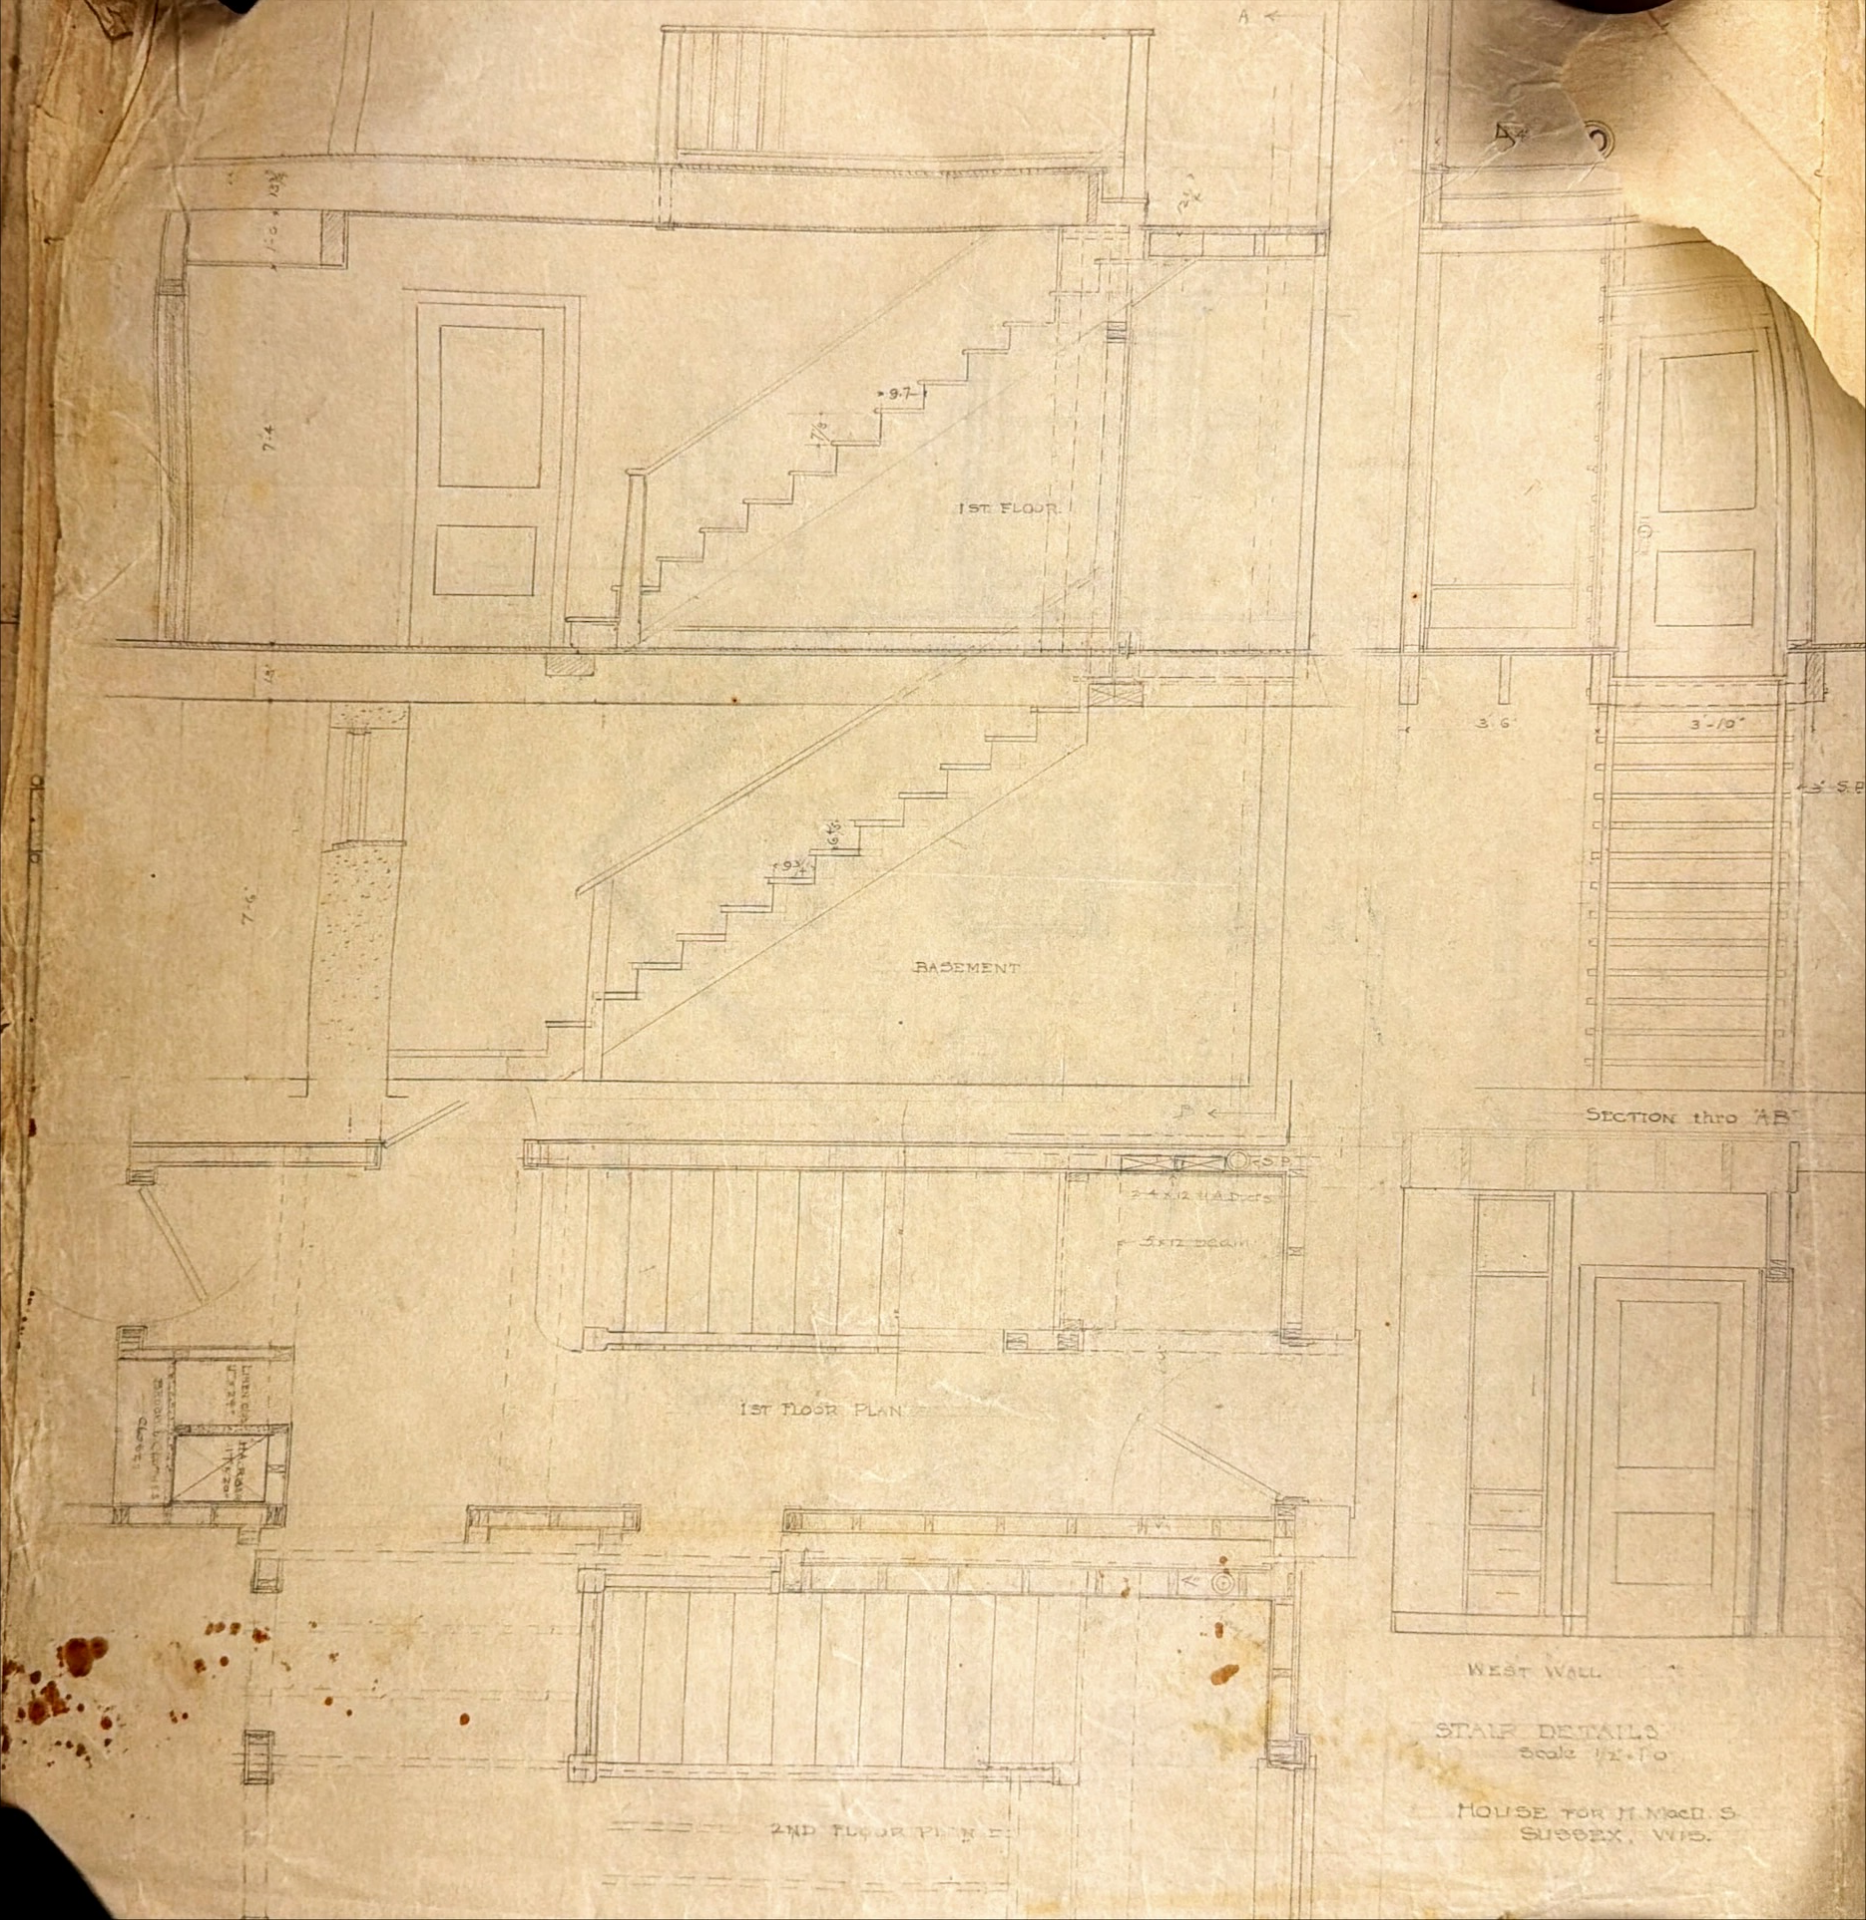
1ST FLOOR
BASEMENT
1ST FLOOR PLAN
2ND FLOOR PLAN
SECTION thro 'AB'
WEST WALL
STAIR DETAILS
Scale 1/2" To
HOUSE FOR M. MacD. S.
SUSSEX, WIS.