

North Elevation
House for Henry M. Stillman Richard Phillips Architect
Scale 1/4" = 1 ft.

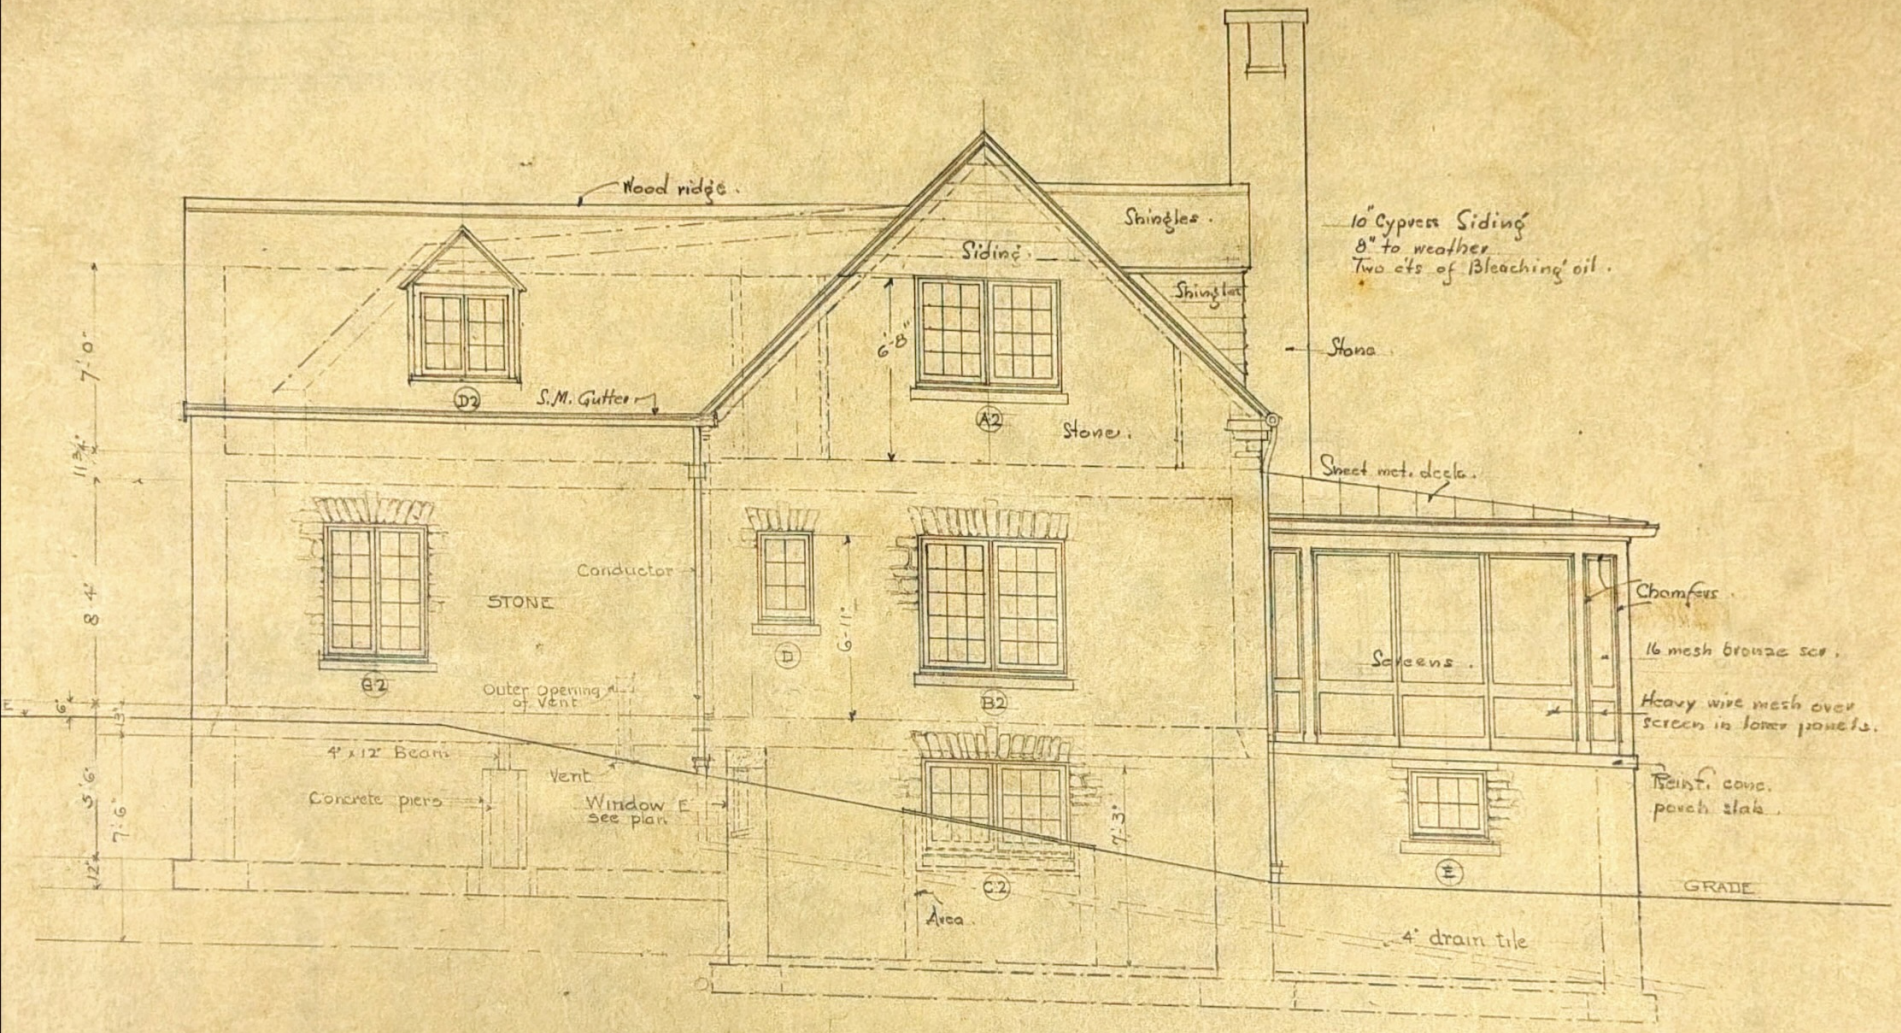

EAST ELEVATION

Scale = 1/4" = 1'-0"

HOUSE FOR H. MacD
SUSSEX, WIS.

8

Shingles.

Siding.

Sh. met. dock

Shingles.

Wood valve mldg.

Flashing

Sh. met. gutters

S.M. dock

Stone terminates here

Stone

A2

Sh. met. decks

Screen door.

Screens

Reinf. Conc. lintels

G H G

Conc.

3" S.M. Cond.

B

Wood trellis

1st fl. level

Coal

GRADE AT S.W. COR.

4" vitr pipe

GRADE AT S. WALL

Stone

Well pit with cover

K

4" tile for roof drains

C2

3" Tile draining footings.

Drain tile Outlet to North

4" S.P. to Septic Tank

WELL

HOUSE FOR H. MacD. S.
SUSSEX, N.B.