SURVEYOR'S CERTIFICATE
I, David C. Riesop, a Wisconsin Professional Land Surveyor, do hereby certify that this Addendum to Condominium Plat of Condominiums on the Green is a correct representation of the field survey made, and of the property described hereon, and further that the floor plans as shown were reproduced from the building plans furnished by the owners, and that the identification and location of each unit and the common elements and limited common elements can be determined from the plat, and further certify that this survey and plat is correct to the best of my knowledge and belief.

Dated 1/14/2021

David C. Riesop S-1551

WISCONSIN LAND SURVEYOR
DAVID C. RIESOP
S-1551
DEERFIELD
WISCONSIN

Doc # 937638

Register of Deeds Certificate
Received for Recording this 20th day of January, 2021
at 2:57 o'clock P. M., and recorded in Volume 4 J
of Condominium Plats, on pages 7

Lisa Kinstrom
Register of Deeds, Columbia County

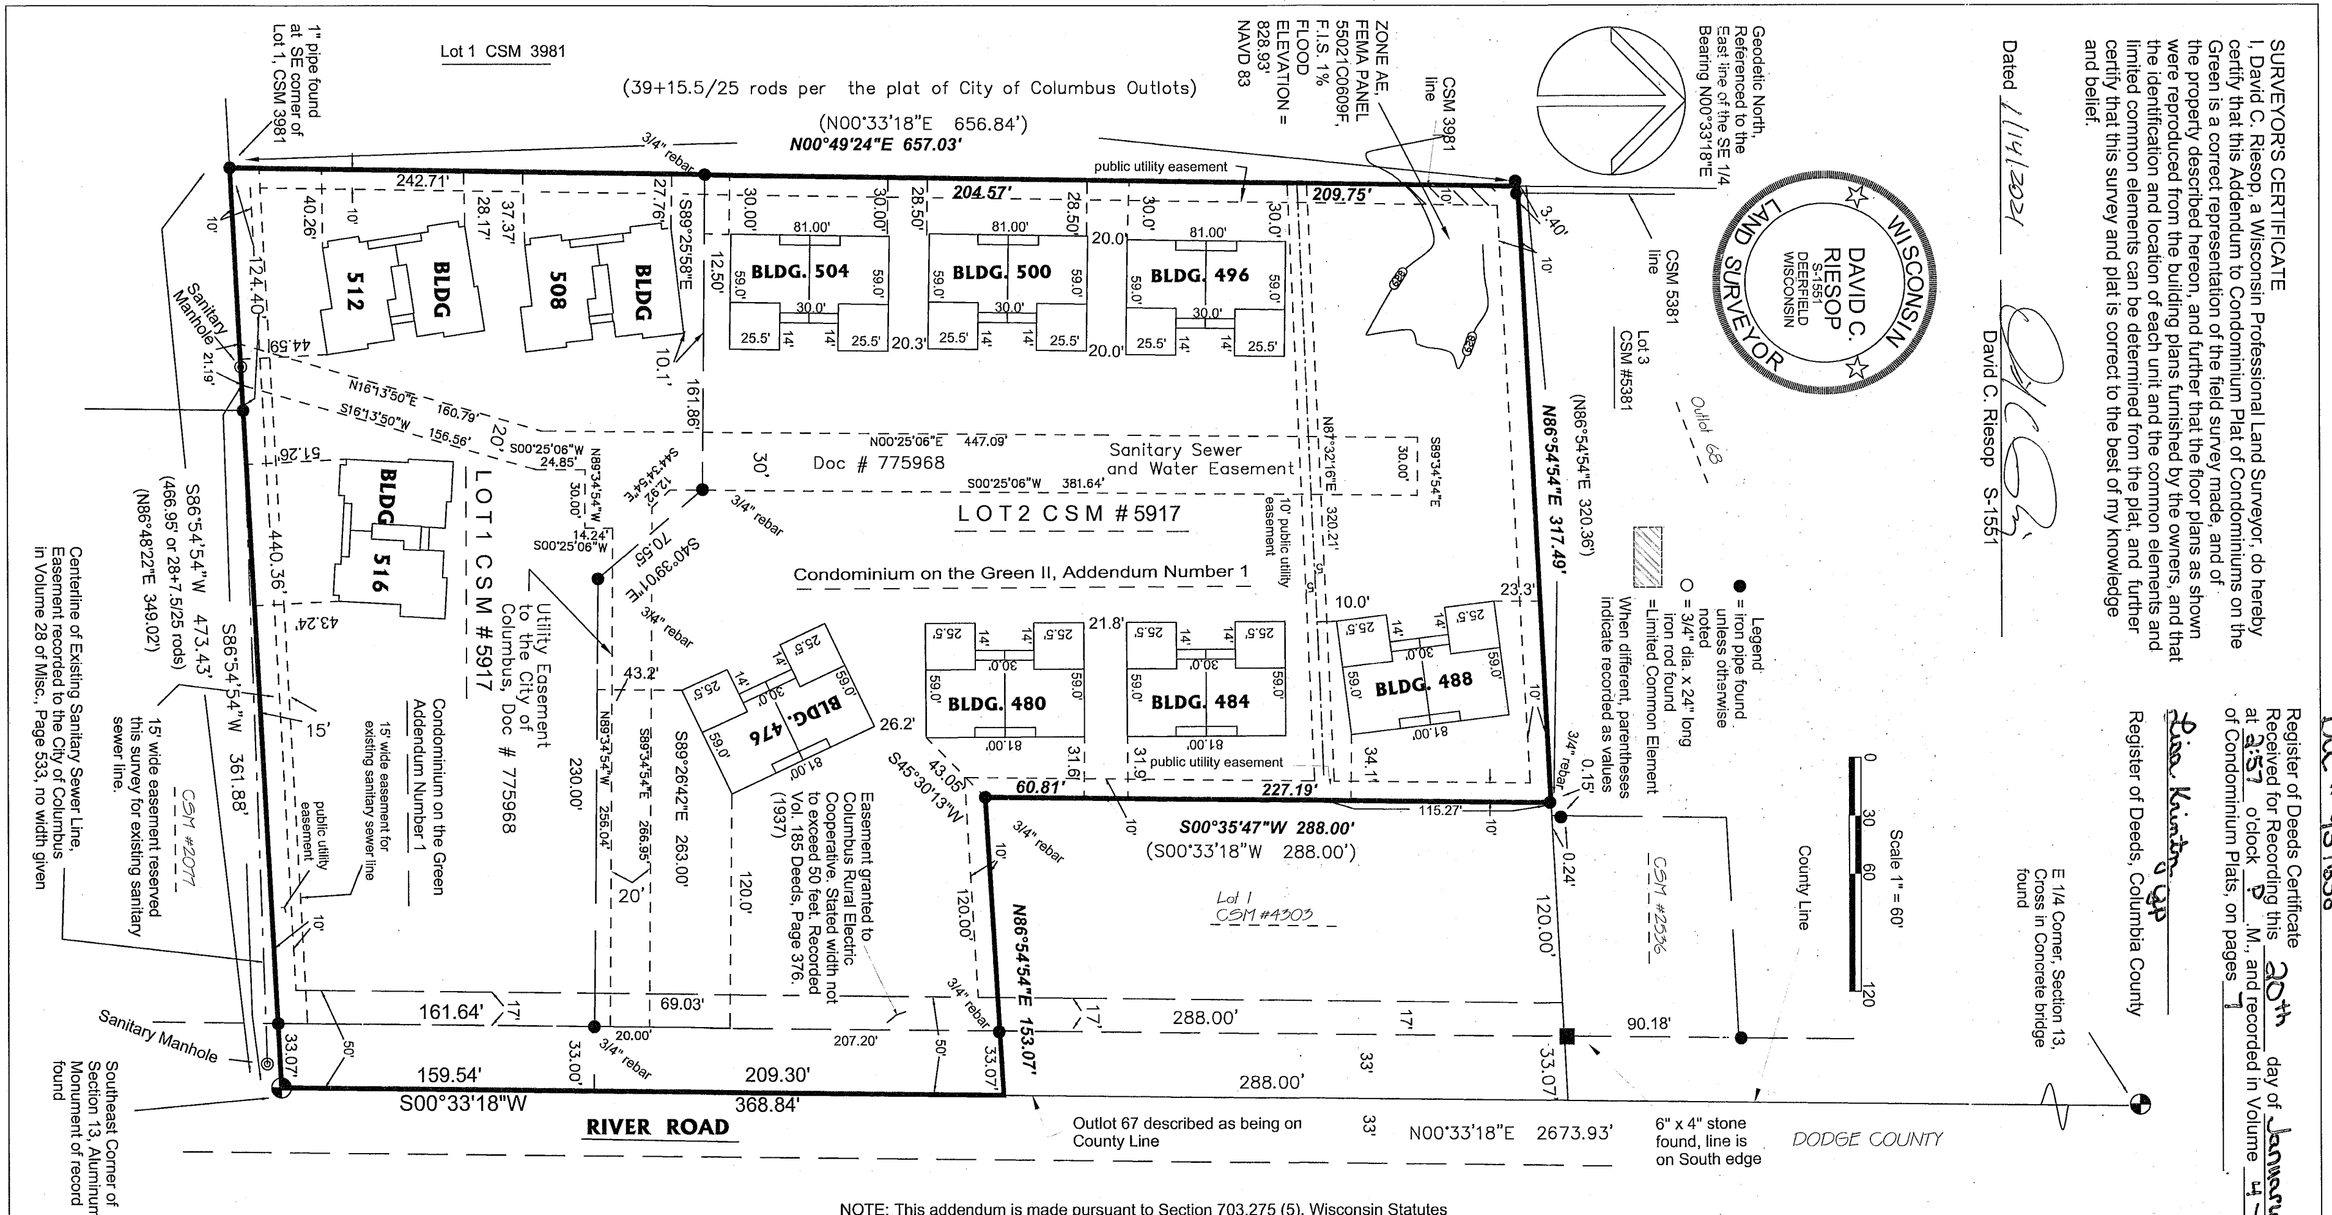

NOTES:
1)Building dimensions shown are taken from plans furnished by John Morschauser. All dimensions are exterior building dimensions and all Unit areas are based on exterior building dimensions
2) All areas not designated as Limited Common Element or Units are Common Elements
3)See Sheet 2 for Unit number details and Limited Common Element dimensions.
4) Waiver granted by City of Columbus for residential use within the Wastewater Treatment Plant Overlay District.

NOTE: This addendum is made pursuant to Section 703.275 (5), Wisconsin Statutes on the merger of Condominiums on the Green and Condominiums on the Green II and includes all prior addendums to the Condominium Plats of either.

Condominium Plat Area
Lots 1 & 2, Columbia County Certified Survey Map number 5917, being part of the SE ¼ of the SE ¼ of Section 13, T.10N., R.12E., City of Columbus, Columbia County, Wisconsin.

Addendum to Condominium Plat of CONDOMINIUMS ON THE GREEN

Lots 1 & 2 Columbia County Certified Survey Map number 5917, being further located in part of the SE ¼ of the SE ¼ of Section 13, T.10N., R.12E., City of Columbus, Columbia County, Wisconsin

5772-20
Sheet 1 of 3

Condominium Plat Area
Lots 1 & 2, Columbia County Certified Survey Map number 5917, being part of the SE ¼ of the SE ¼ of Section 13, T.10N., R.12E., City of Columbus, Columbia County, Wisconsin.

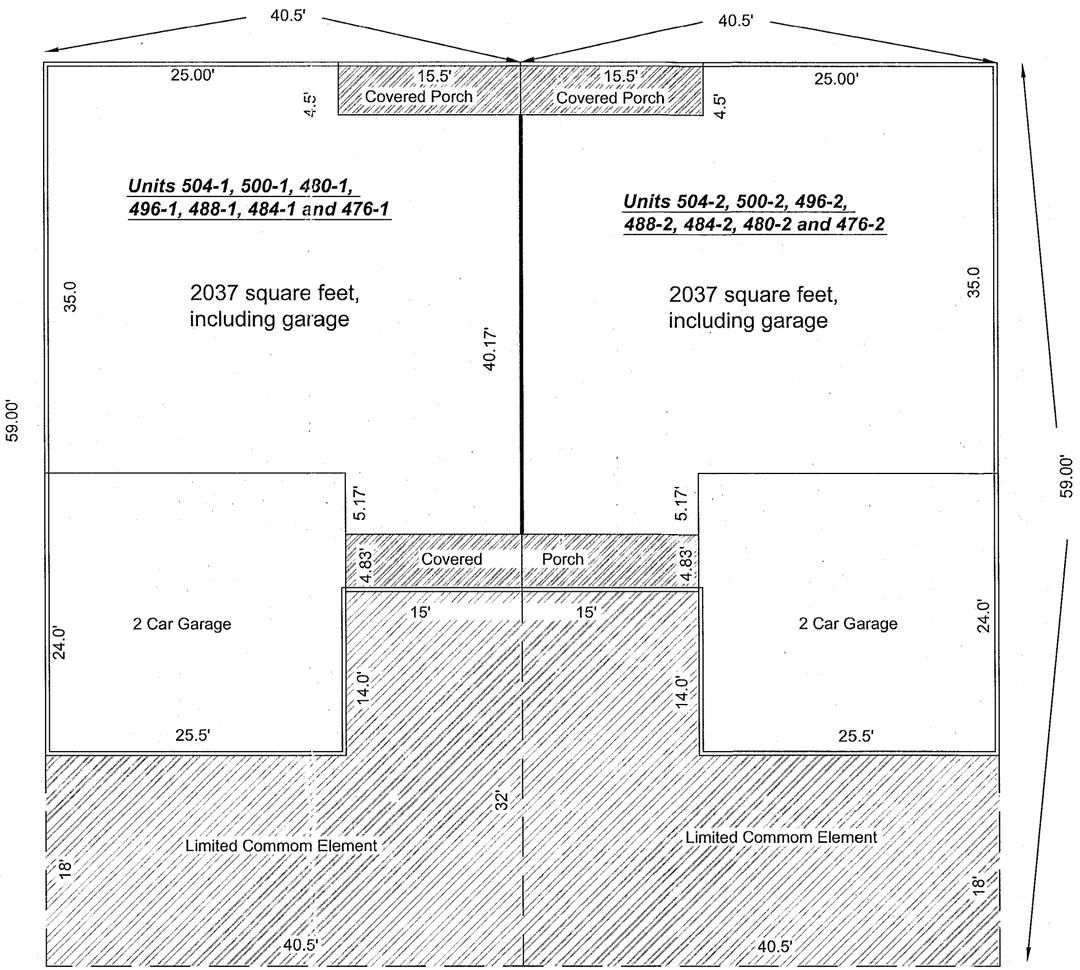

Duplex Units, Buildings 476, 480, 484, 488, 496, 500 and 504

NOTES:
1)Building dimensions shown are taken from plans furnished by John Morschauser. All dimensions are exterior building dimensions and all Unit areas are based on exterior building dimensions

= Limited Common Element

Scale 1" =10'

0 5 10 20

WISCONSIN
DAVID C. RIESOP
S-1551
DEERFIELD
WISCONSIN
LAND SURVEYOR
1/14/2021

Addendum to Condominium Plat of CONDOMINIUMS ON THE GREEN

Lots 1 & 2 Columbia County Certified Survey Map number 5917, being further located in part of the SE ¼ of the SE ¼ of Section 13, T.10N., R.12E., City of Columbus, Columbia County, Wisconsin

5772-20
Sheet 2 of 3

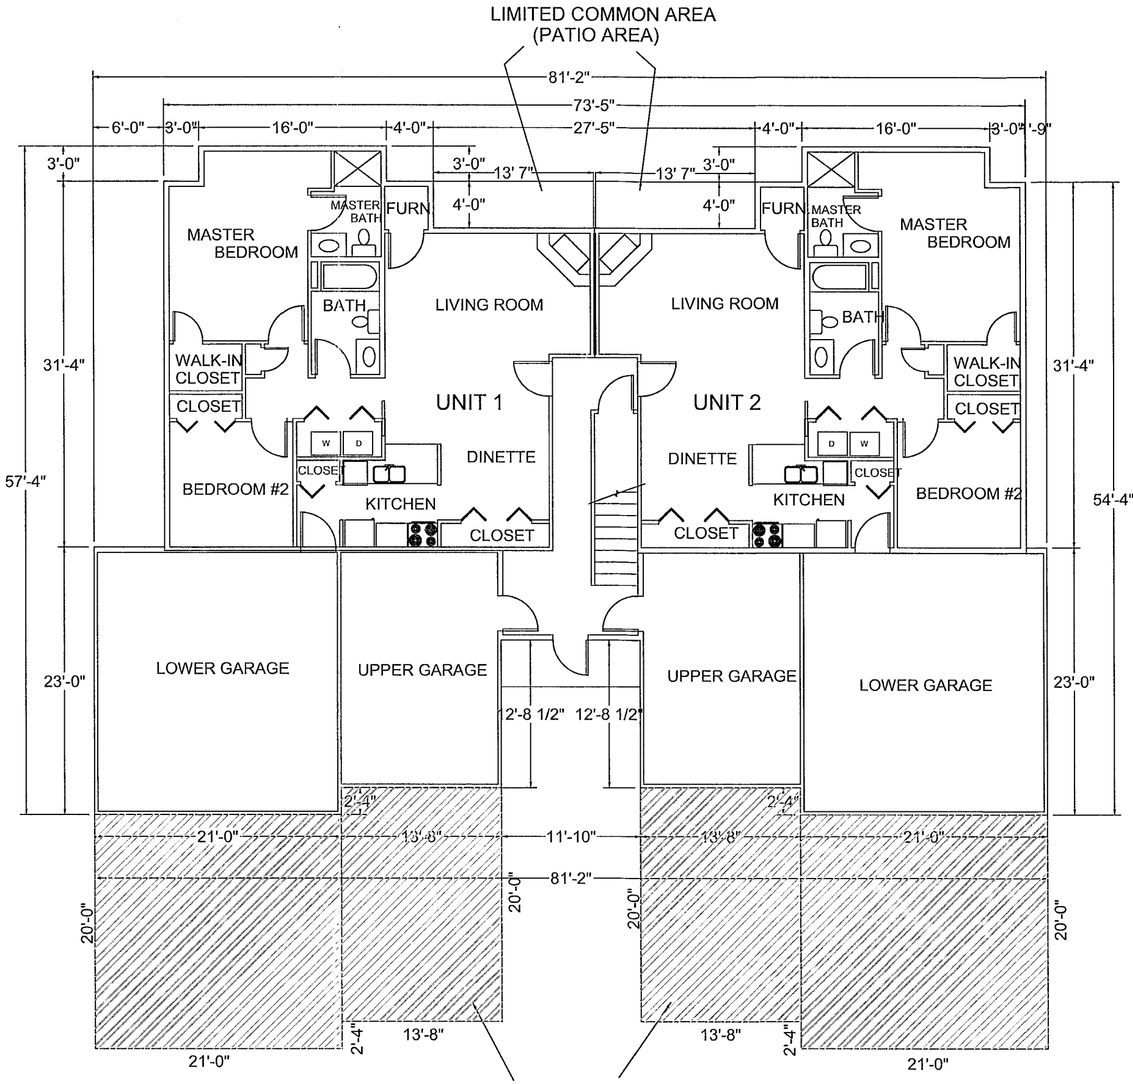

UNITS, 508-1, 512-1, 516-1

Unit Area = 1,099 square feet
Upper Garage Area = 287 square feet
Lower Garage Area = 483 square feet

UNITS, 508-2, 512-2, 516-2

Unit Area = 1,099 square feet
Upper Garage Area = 287 square feet
Lower Garage Area = 483 square feet

FIRST FLOOR PLAN

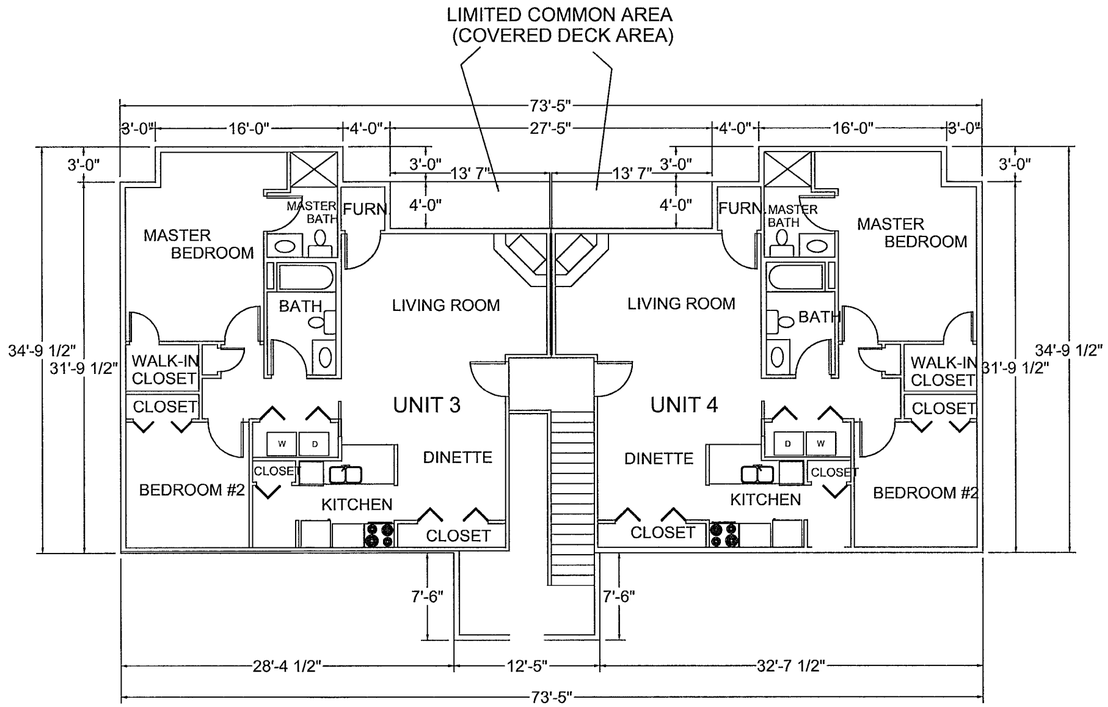

UNITS , 508-3, 512-3, 516-3

Unit Area = 1,099 square feet
Upper Garage Area = 287 square feet
Lower Garage Area = 483 square feet

UNITS , 508-4, 512-4, 516-4

Unit Area = 1,099 square feet
Upper Garage Area = 287 square feet
Lower Garage Area = 483 square feet

SECOND FLOOR PLAN

NOTES:
1)Building dimensions shown are taken from plans furnished by John Morschauser. All dimensions are exterior building dimensions and all Unit areas are based on exterior building dimensions

ADDENDUM NUMBER 1; 4 UNITS

= Limited Common Element

Scale 1" =10'

0 5 10 20

WISCONSIN
DAVID C. RIESOP
S-1551
DEERFIELD
WISCONSIN
LAND SURVEYOR
11/4/2021

Addendum to Condominium Plat of CONDOMINIUMS ON THE GREEN

Lots 1 & 2 Columbia County Certified Survey Map number 5917, being further located in part of the SE ¼ of the SE ¼ of Section 13, T.10N., R.12E., City of Columbus, Columbia County, Wisconsin