NORTHRIDGE LAKES - EAST BAY OWNERS' ASSOCIATION, INC.

DISCLOSURE MATERIALS

SECTION G

FLOOR PLAN(S) AND MAP

Northridge Lakes

East Bay I

William Wurzler and Associates - Architects

East Bay Condominiums



East Bay III

William Wenzler and Associates - Architects

Northridge Lakes

East Bay Condominiums

Northridge Lakes

Condominiums

East Bay

East Bay VI

William Warnzler and Associates • Architects

Northridge Lakes

Condominiums

East Bay

Via Bay Blvd.

East Bay

William Wenzler and Associates, Architects

Northridge Lakes

Condominium

East Bay

East Bay Via

William Wenzler and Associates, Architects

REC. 707 MAI 536


PLAT OF SURVEY


Known as [illegible] 70th Street, in City of Milwaukee, Wisconsin.
Lot 11 in NORTHRIDGE FARMS, being a Redivision of Certified Survey Map No. 1145 and lands in the S.W. 1/4 and the N.W. 1/4 of Section 3, T 8 N, R 21 E, in the City of Milwaukee, Milwaukee County, Wisconsin


FEBRUARY 23, 1973

SURVEY NO. 130298-M

CONDOMINIUM-PHASE-3-EAST BAY-PART-2

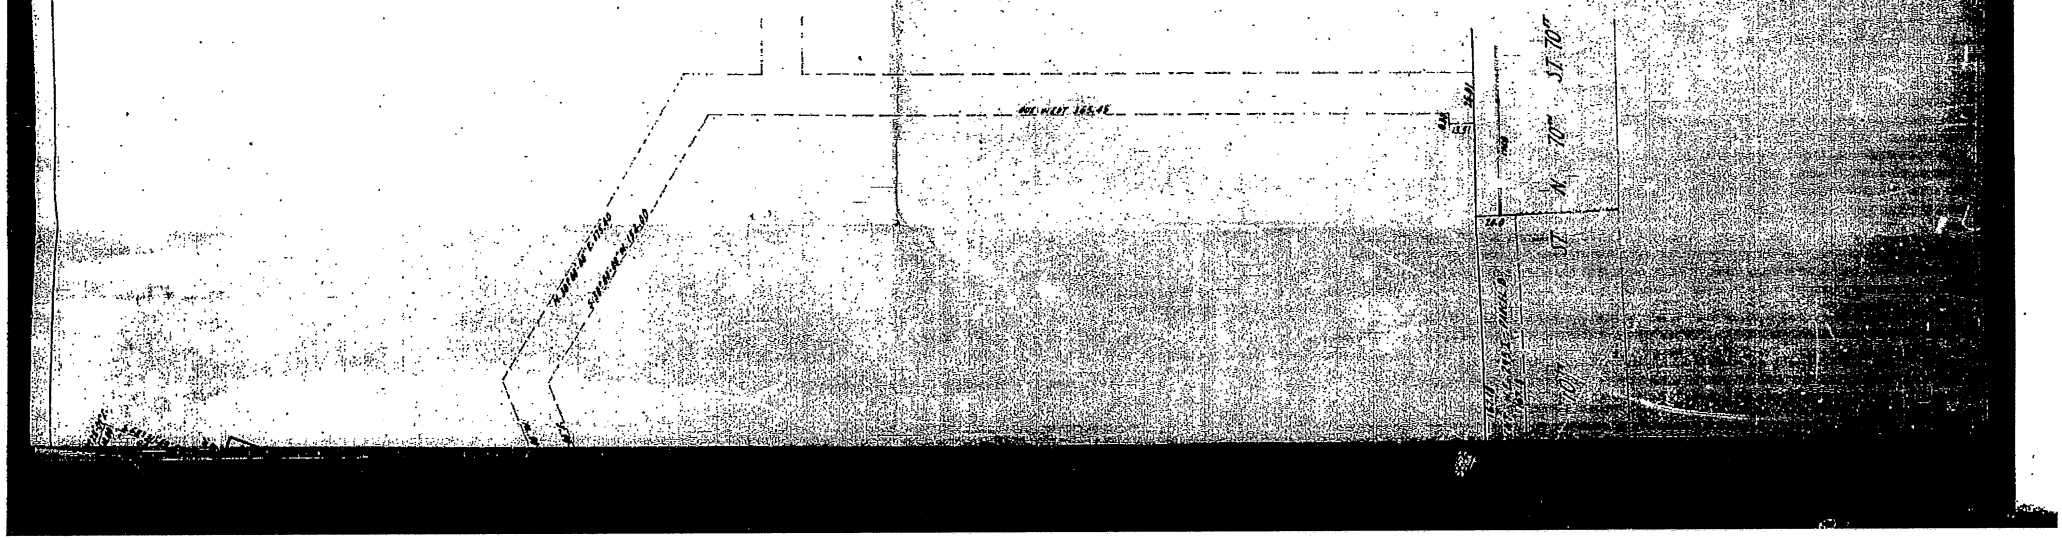

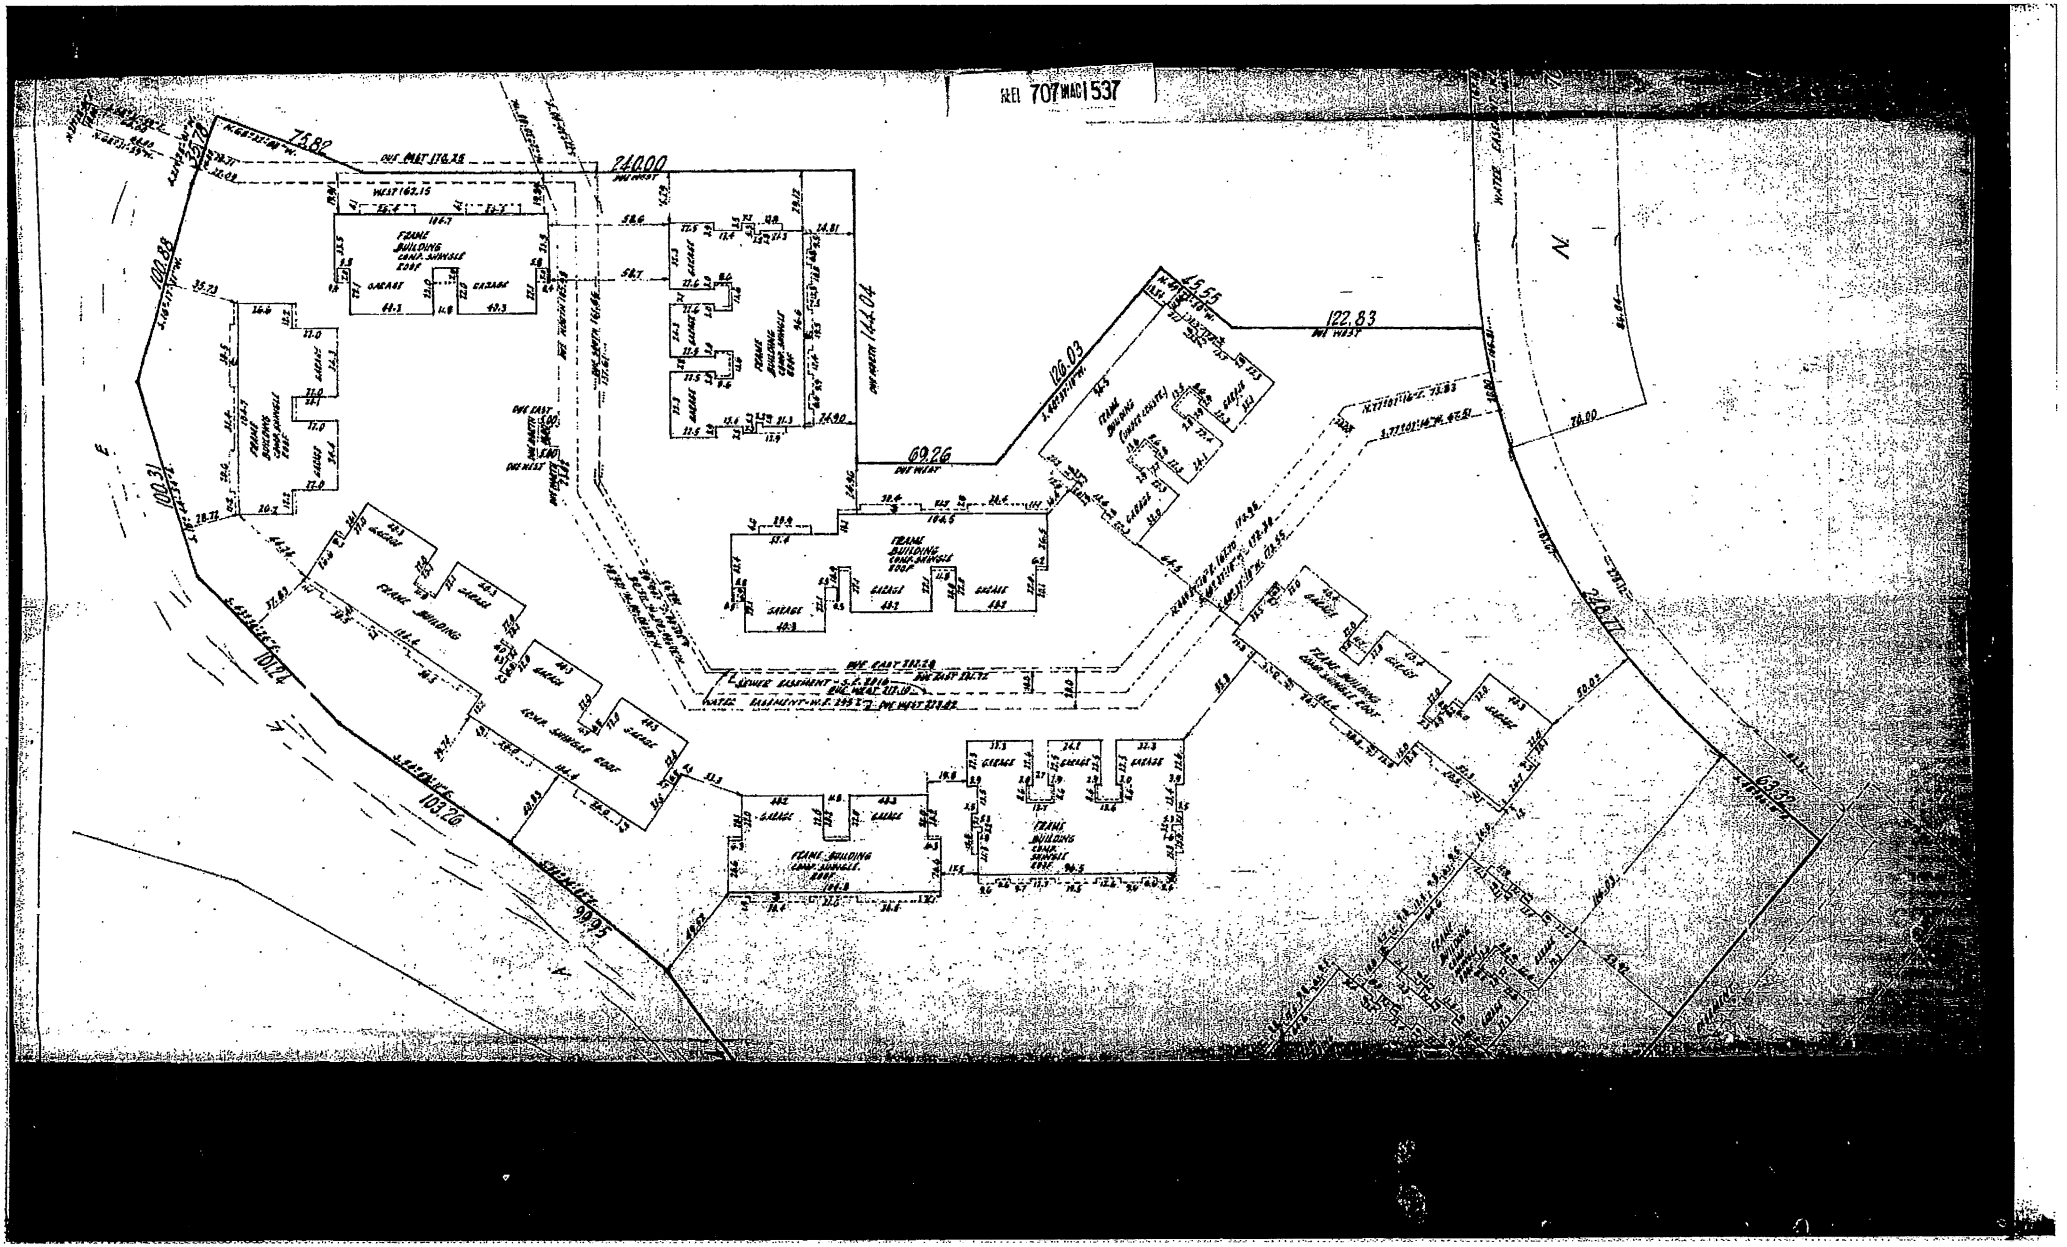
REL 707 MAG 537
75.82
240.00
100.88
100.21
144.04
60.26
126.03
122.83
15.65
103.26
99.95
FRAME BUILDING CONC. SHINGLE ROOF
GARAGE
FRAME BUILDING
STONE BUILDING
SEWER EASEMENT
WATER EASEMENT

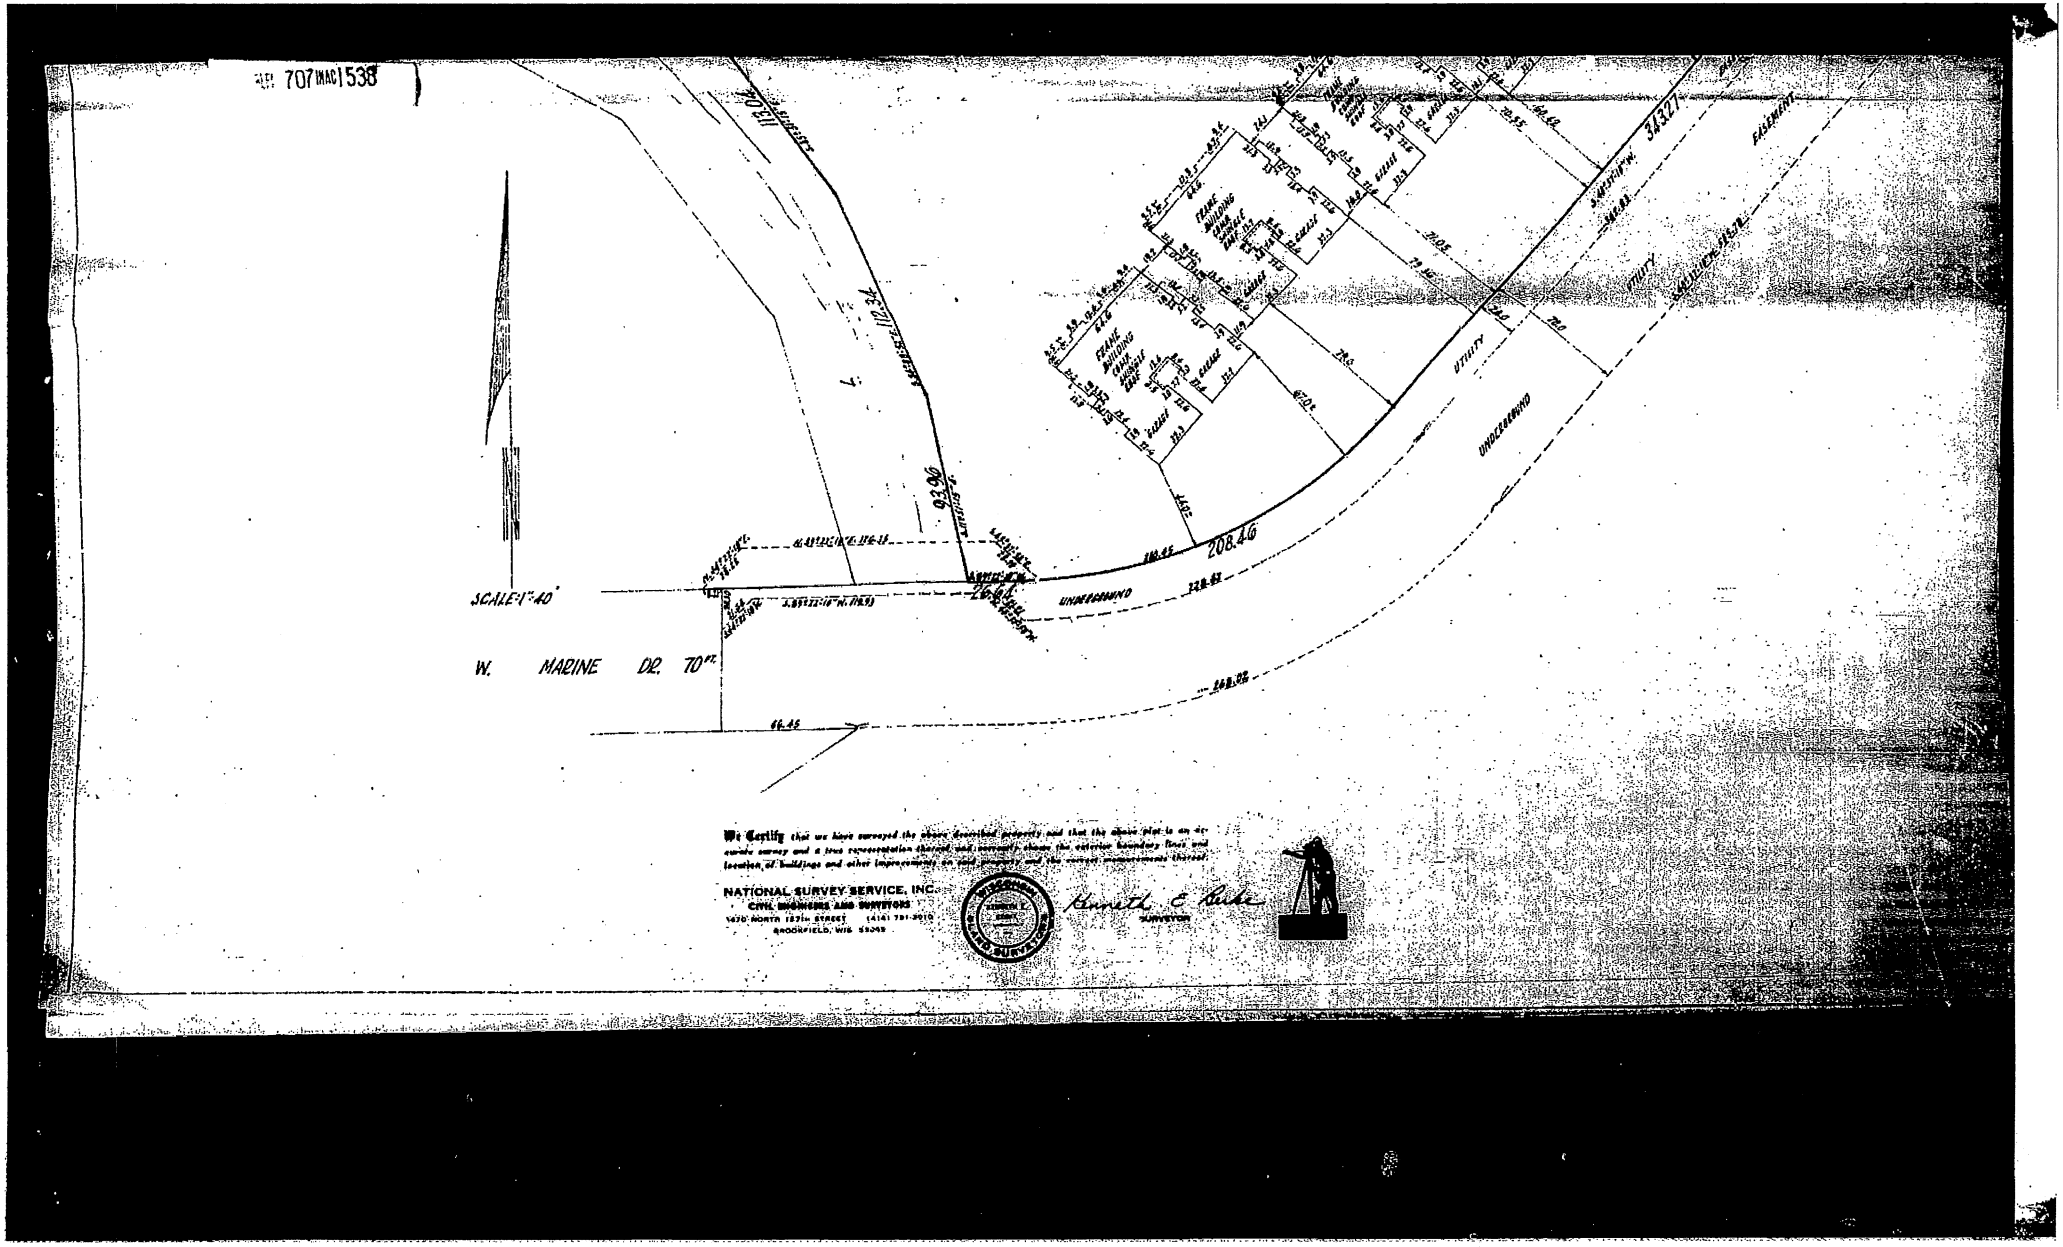
REC. 707 MAC 1538
SCALE: 1" = 40'
W. MARINE DR. 70'
208.46
UNDERGROUND
UTILITY
EASEMENT
We Certify that we have surveyed the above described property and that the above plat is an accurate survey and a true representation thereof, and correctly shows the exterior boundary lines and location of buildings and other improvements on said property and the visible improvements thereon.
NATIONAL SURVEY SERVICE, INC.
CIVIL ENGINEERS AND SURVEYORS
14270 NORTH 107th STREET (414) 781-9010
BROOKFIELD, WIS. 53005
SURVEYOR

REEL 707 IMAGE 1539

205 WEST HIGHLAND AVENUE
MILWAUKEE WISCONSIN
53203 (414) 272-3764

WILLIAM WENZLER AND ASSOCIATES • ARCHITECTS

WILLIAM P. WENZLER F.A.I.A.
DAVID F. BRANDT P.E.
JAMES S. McCLINTOCK ARCH.
KEITH R. ANDERSON ARCH.
EUGENE C. SCHMITT A.I.A.
GEORGE D. WILKINSON A.I.A.

NORTHRIDGE LAKES - EAST BAY - PART B

I, being first duly swom, hereby certify that I am a Registered Architect in accordance with the Architects and Professional Engineers Registration Act of Wisconsin Statutes.

I further certify that, attached hereto, is an accurate copy of a portion of the plans of the buildings of Northridge Lakes as filed with approval by the office of the Building Inspector of the City of Milwaukee and State of Wisconsin, Department of Industry, Labor and Human Relations.

James W. McClintock
10-2690


Subscribed and Swom to before me this 15th day of February, 1975

Evelyn Carlson
Notary Public, Milwaukee County, Wisconsin


My commission expires: March 23, 1975

EVELYN CARLSON NOTARY PUBLIC MILWAUKEE CO.


RLI 7077401540

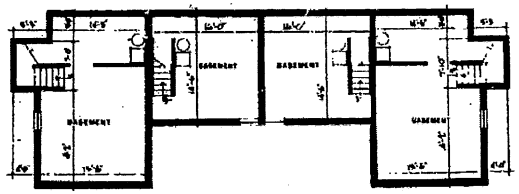

BASEMENT PLAN

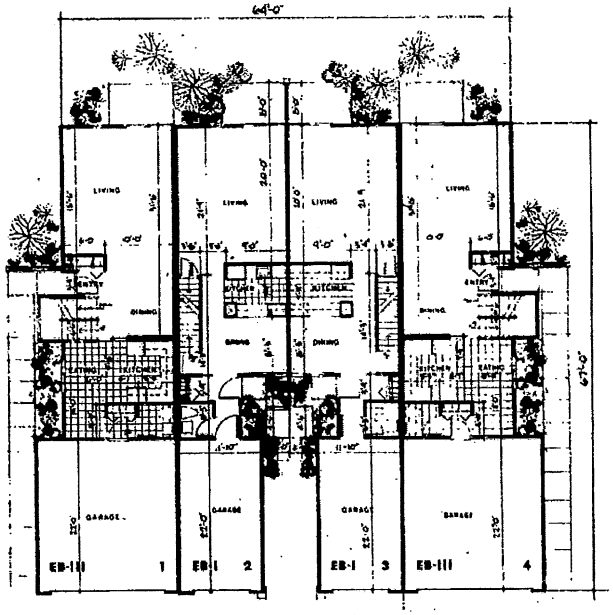


FIRST LEVEL PLAN

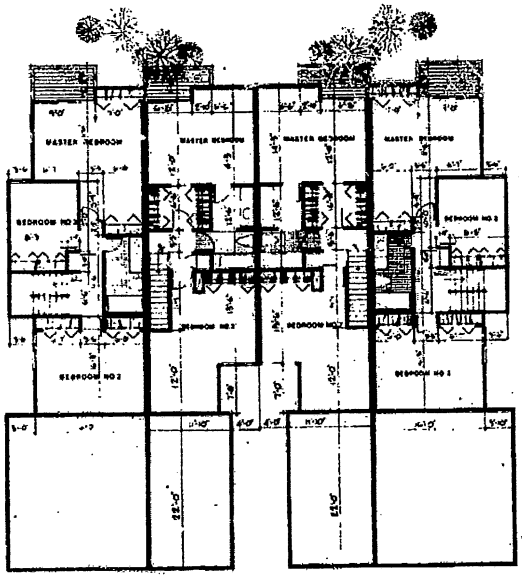


SECOND LEVEL PLAN

BUILDING NO. 0


BLET 707 MAC 542

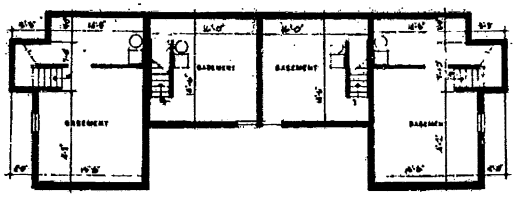

BASEMENT PLAN

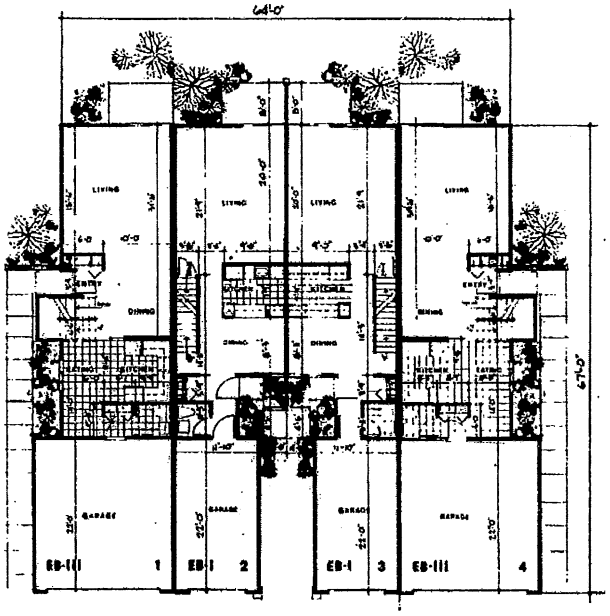

FIRST LEVEL PLAN

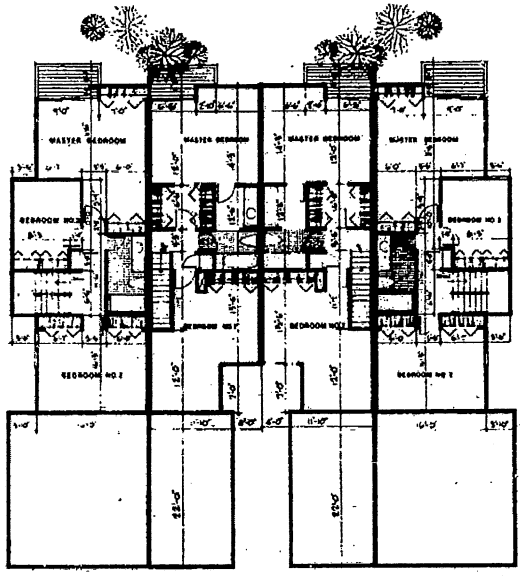


SECOND LEVEL PLAN


BUILDING NO. 1

All dimensions are taken from centerline of the wall.


REEL 707 PAGE 1543

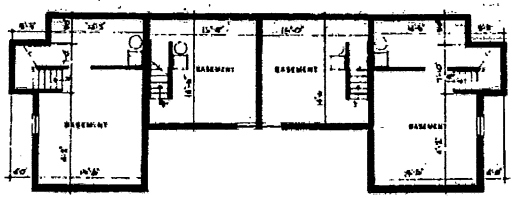

BASEMENT PLAN

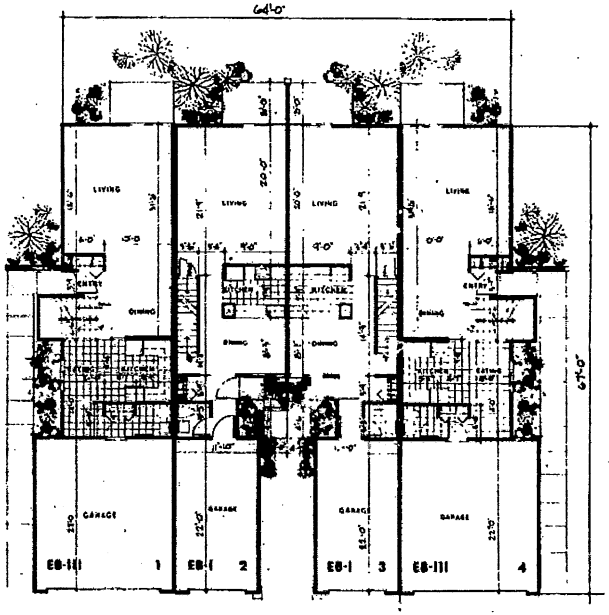


FIRST LEVEL PLAN

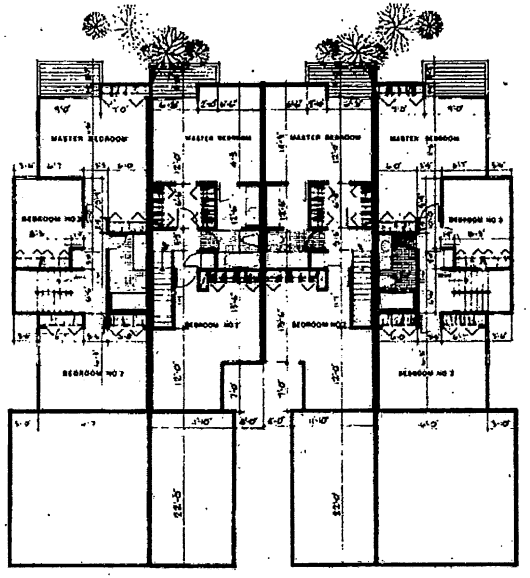


SECOND LEVEL PLAN


BUILDING NO. 2

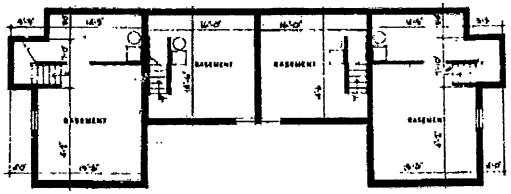

BASEMENT PLAN

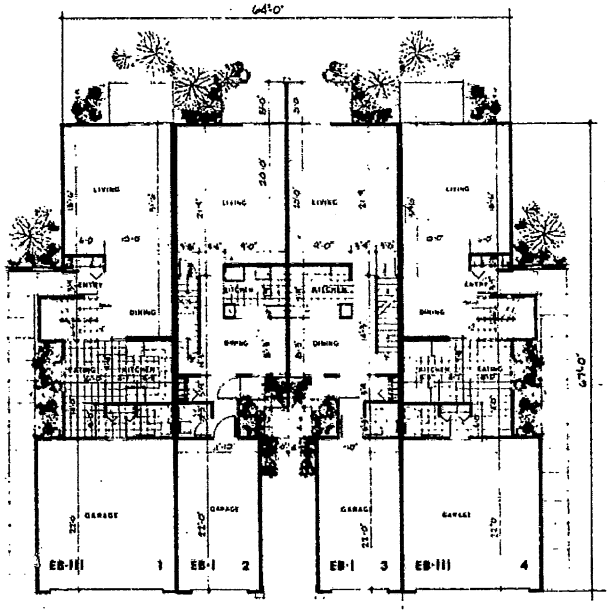


FIRST LEVEL PLAN

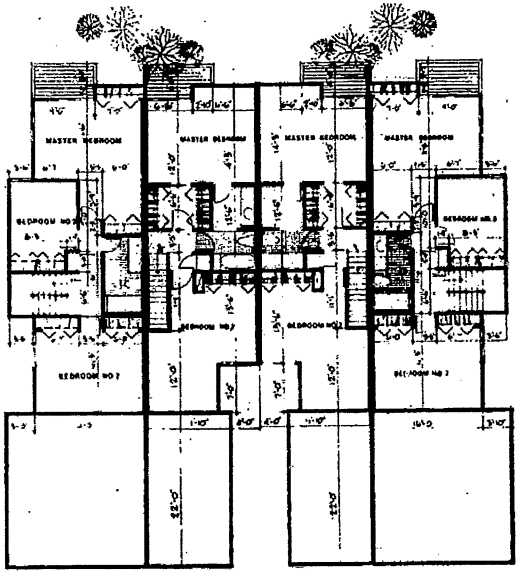


SECOND LEVEL PLAN

BUILDING NO. 3

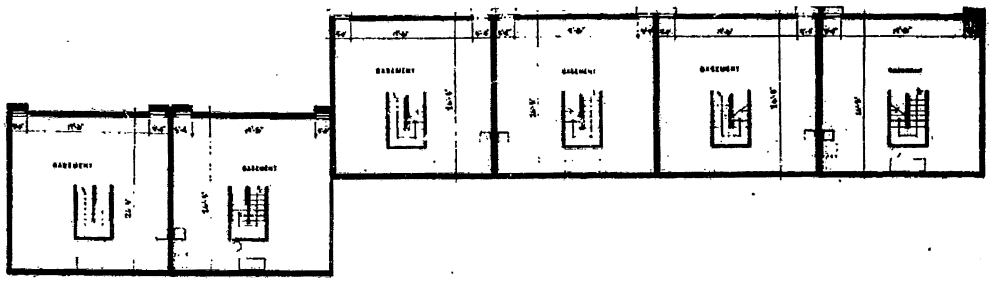


BASEMENT PLAN

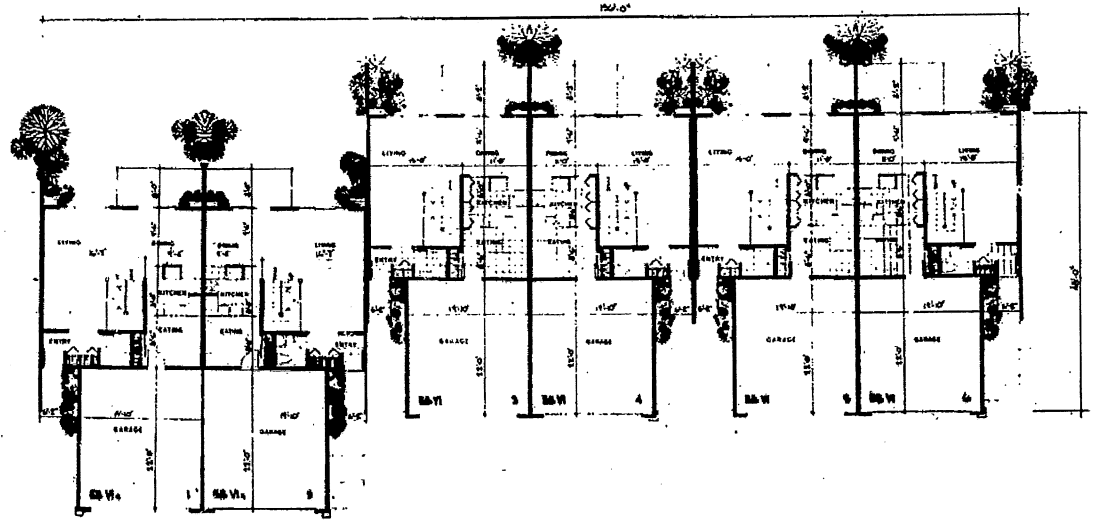

FIRST LEVEL PLAN

BUILDING NO. 4

REEL 707 M01546

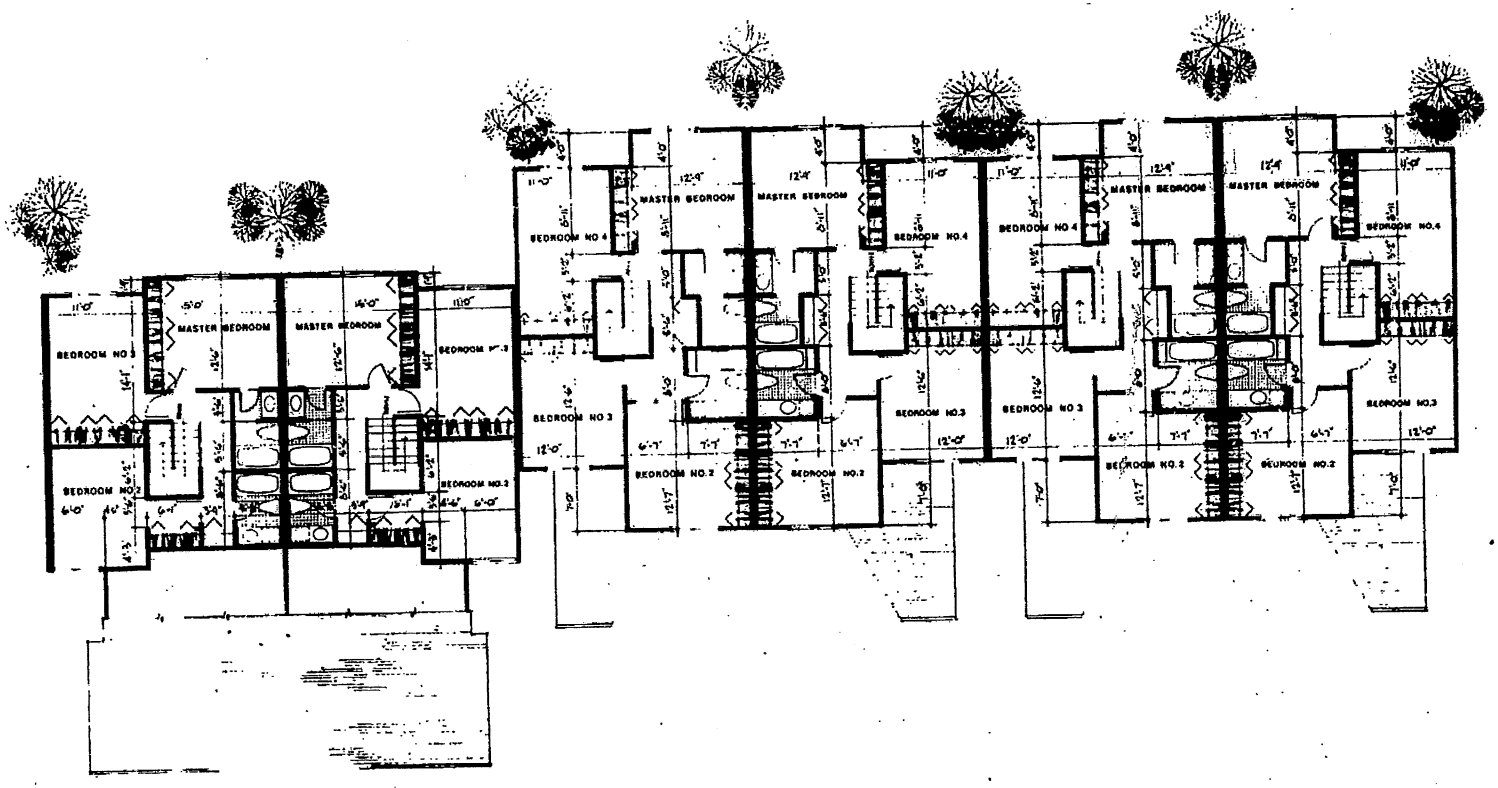


SECOND LEVEL PLAN


BUILDING NO. 4

All dimensions are taken from centerline of the wall.
Scale: 1/8" = 1'-0"


RLEI 707 MAC1547

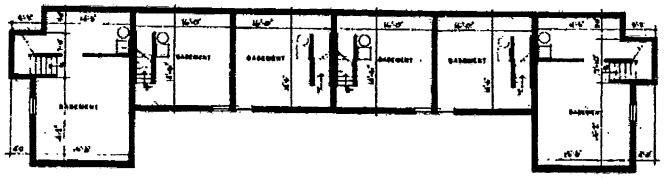

BASEMENT PLAN

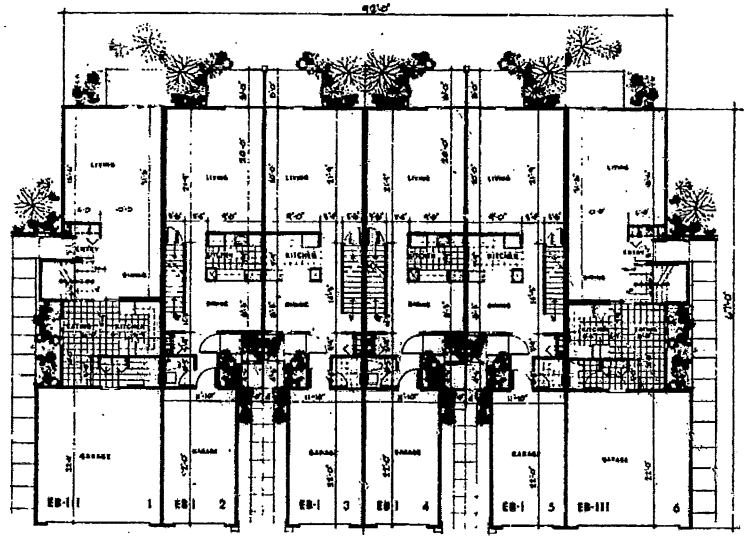


FIRST LEVEL PLAN

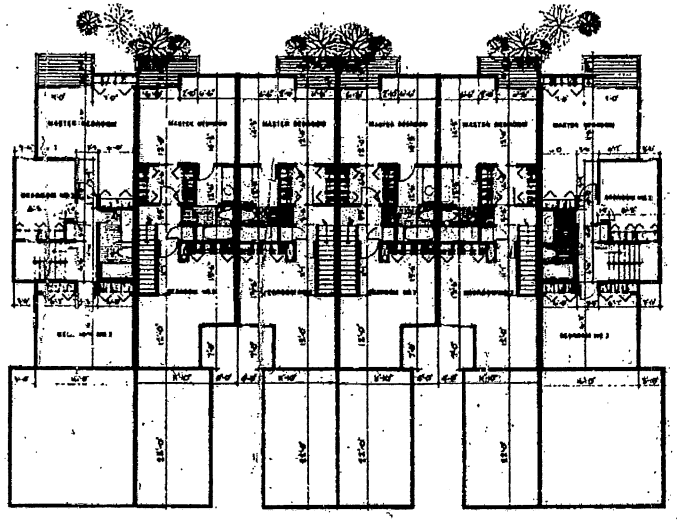


SECOND LEVEL PLAN

BUILDING NO. 5


REEL 707 PAGE 1548

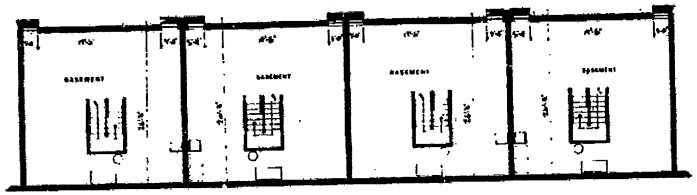

BASEMENT PLAN

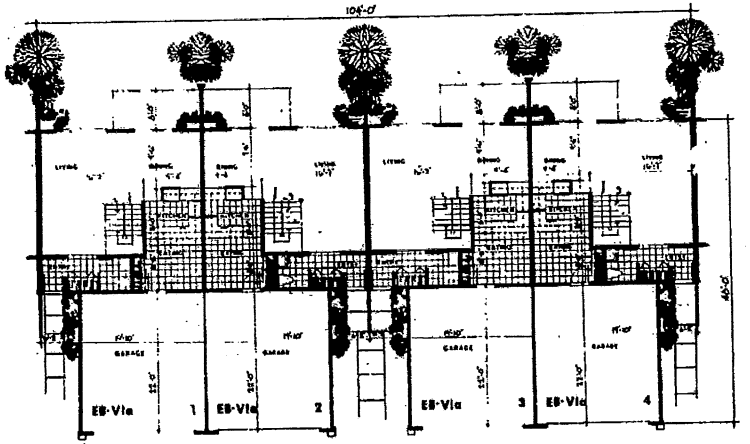


FIRST LEVEL PLAN

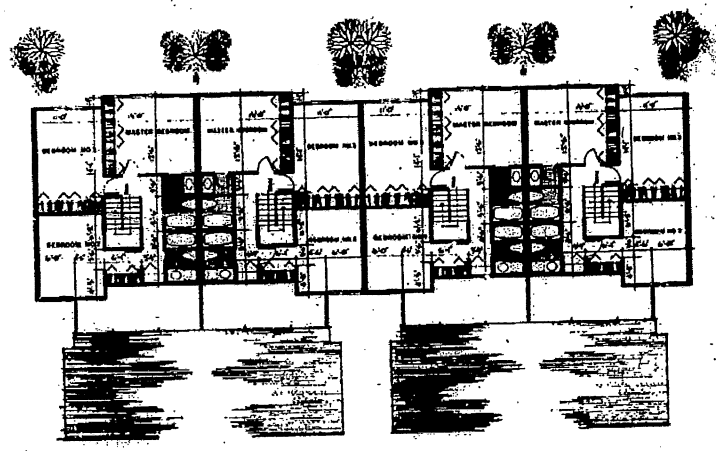


SECOND LEVEL PLAN

BUILDING NO. 6

REEL 707 PAGE 1549

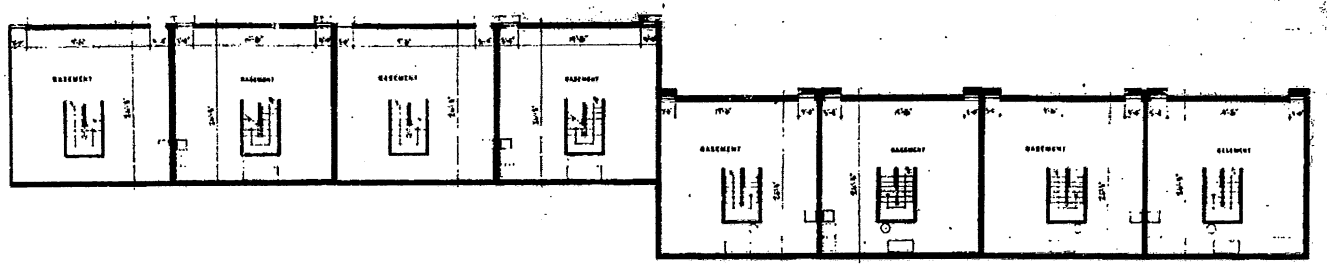

BASEMENT PLAN

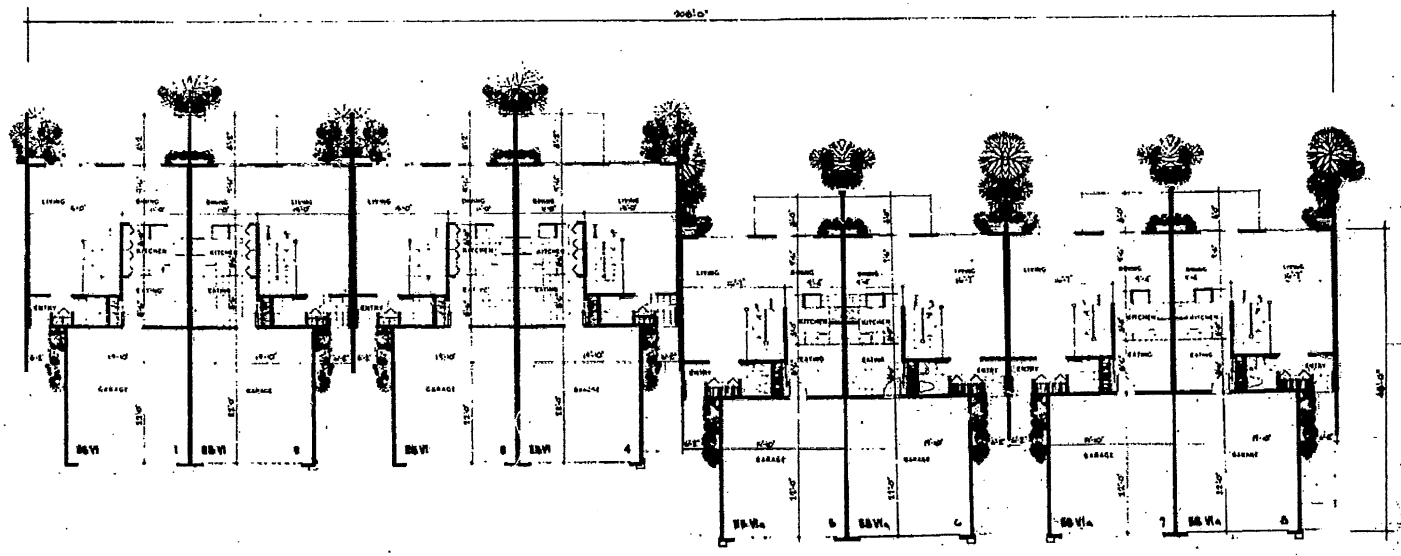

FIRST LEVEL PLAN

BUILDING NO. 7

SECOND LEVEL

BUILDING NO. 7

All dimensions are taken from centerline of the wall.
Scale: 1/8" = 1'-0"

REF: 700 MD 550


BUILDING NO. 8

FIRST LEVEL PLAN


BASEMENT PLAN

SECOND LEVEL PLAN


REEL 707 MAG 552

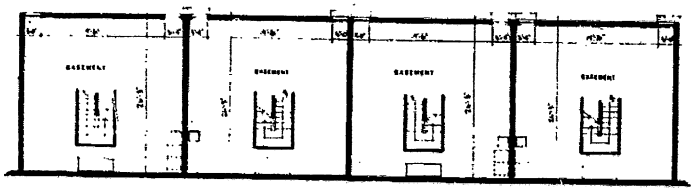

BASEMENT PLAN

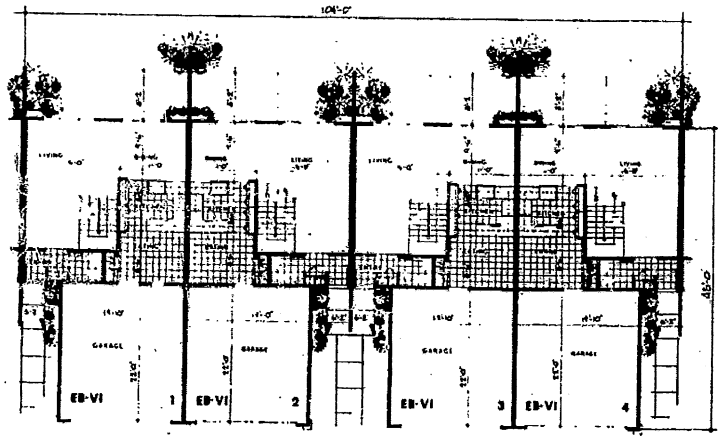


FIRST LEVEL PLAN

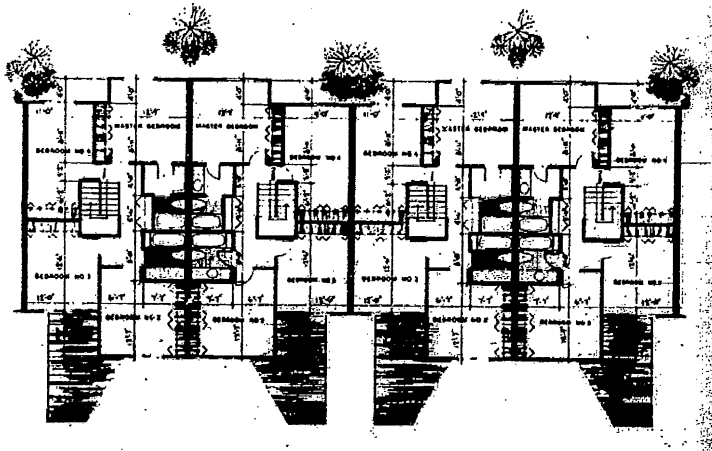


SECOND LEVEL PLAN

BUILDING NO. 9


REEL 707 MAGI 353

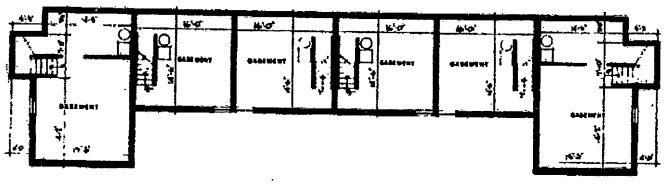

BASEMENT PLAN

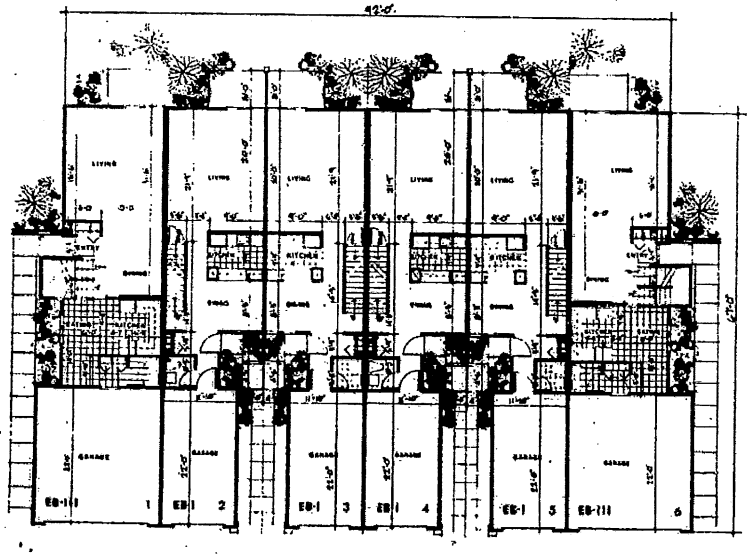


FIRST LEVEL PLAN

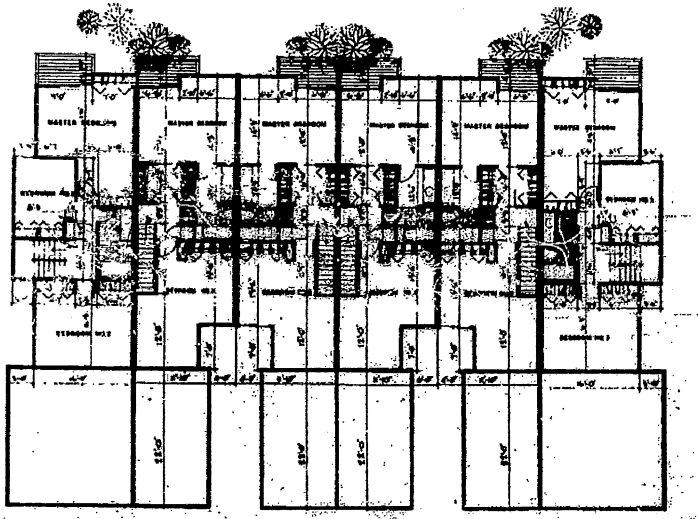


SECOND LEVEL PLAN

BUILDING NO. 10

REEL 707 PAGE 554

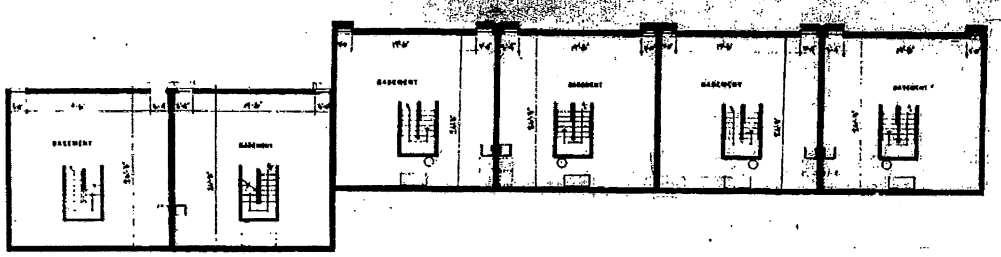


BASEMENT PLAN

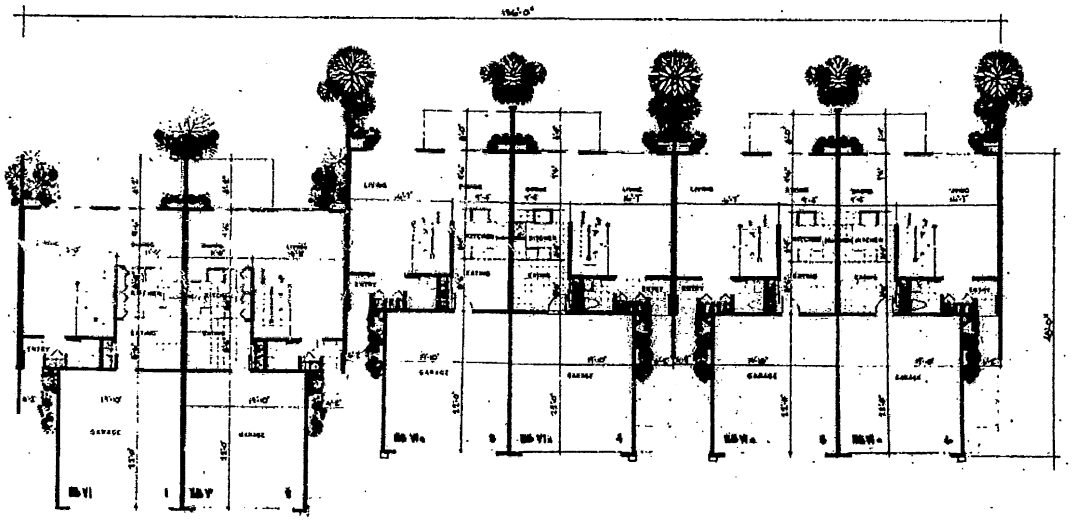

FIRST LEVEL PLAN

BUILDING NO. 11

REEL 707 PAGE 353

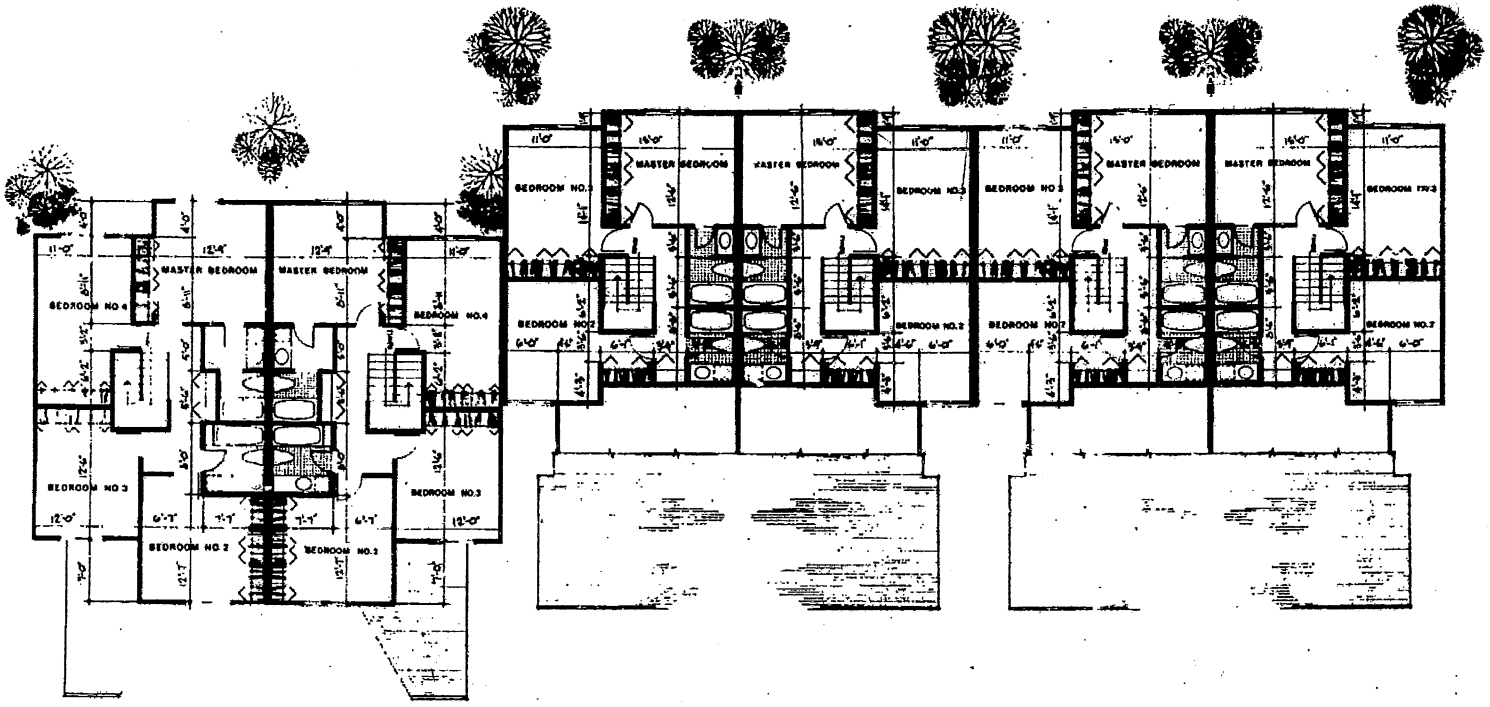


SECOND LEVEL PLAN


BUILDING NO. 11

All dimensions are taken from centerline of the wall.
Scale: 1/8" = 1'-0"


REF 70/MAP 53B

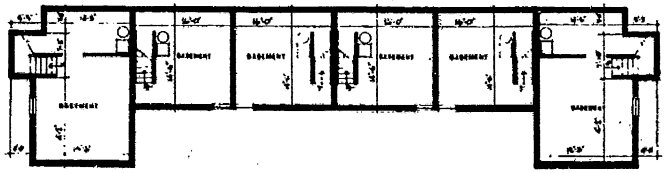

BASEMENT PLAN

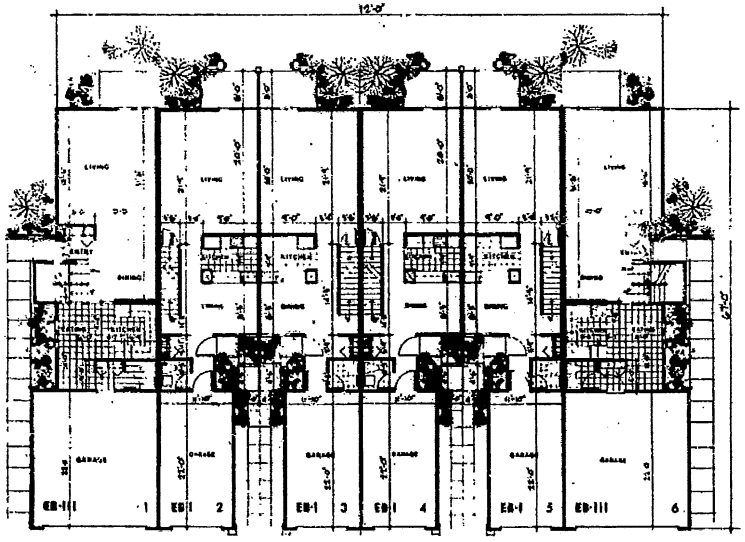


FIRST LEVEL PLAN

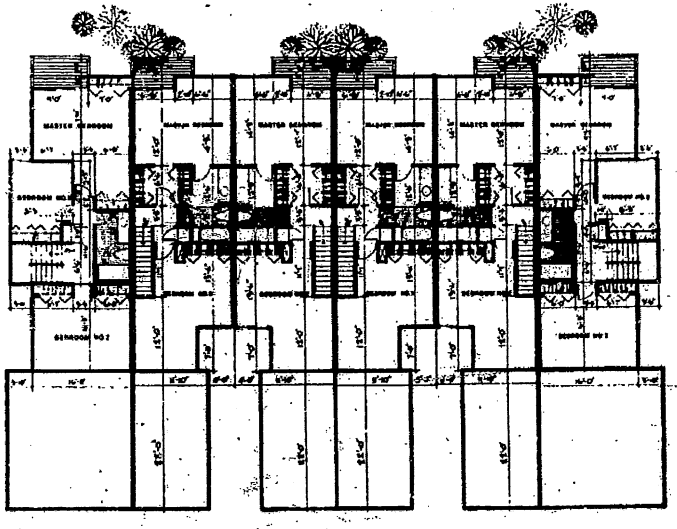

SECOND LEVEL PLAN

BUILDING NO. 12

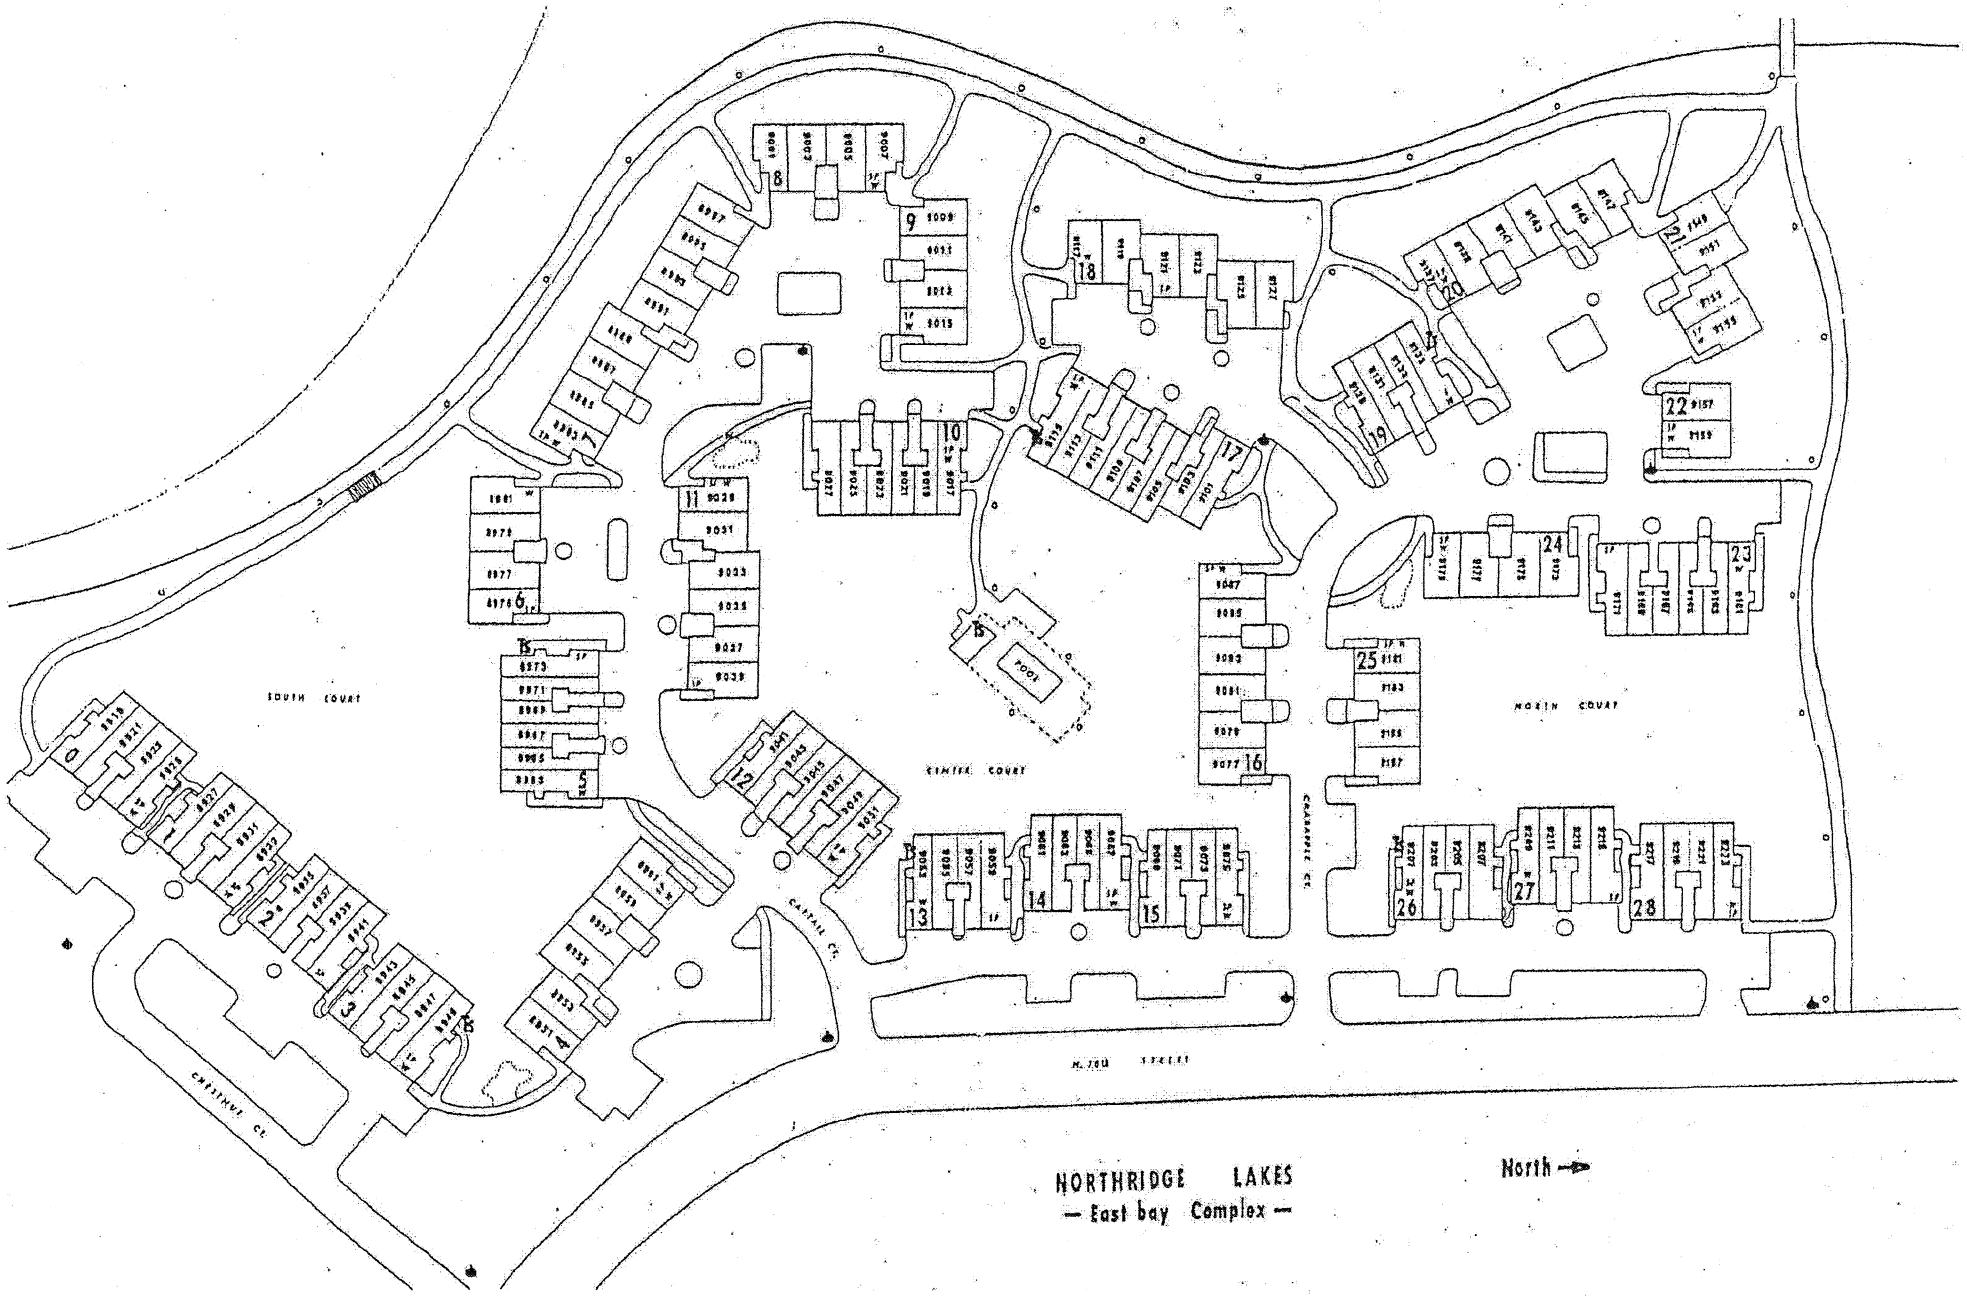

NORTHRIDGE LAKES
— East bay Complex —

North →