

EXHIBIT A-2

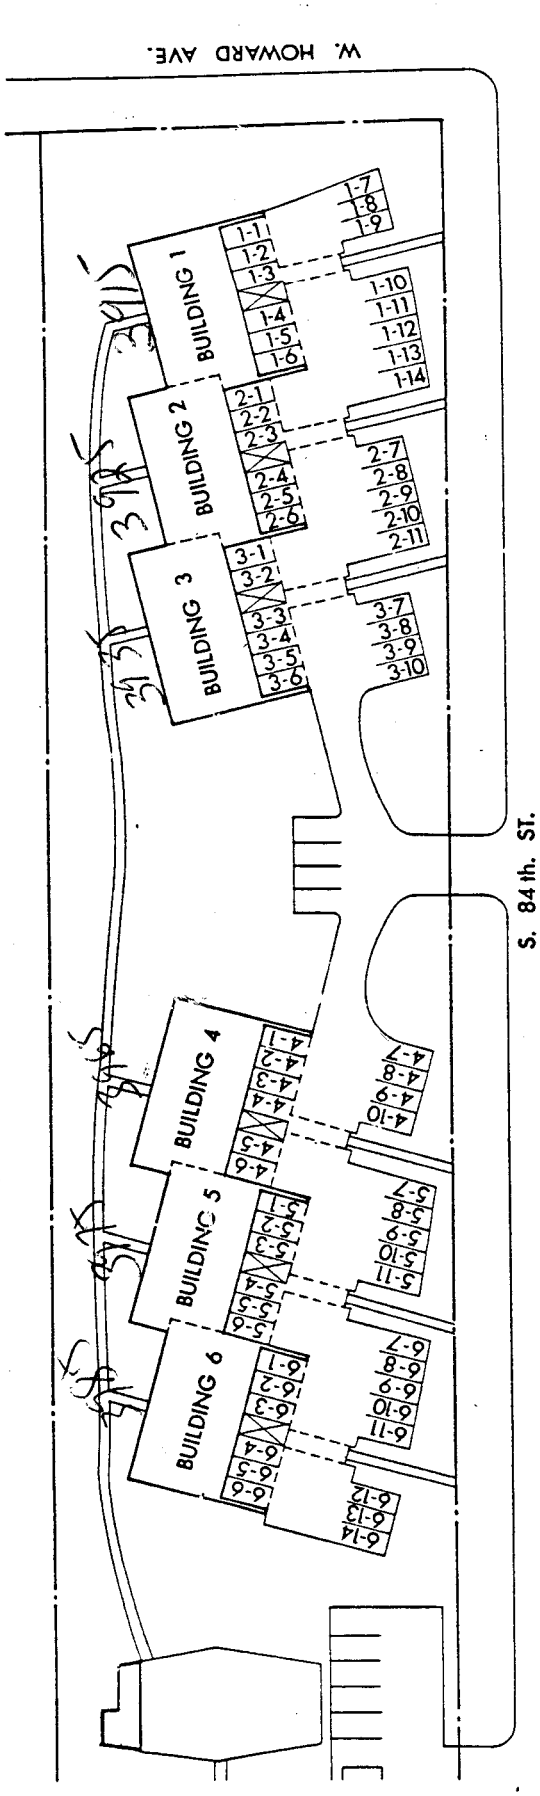

SITE PLAN, NORTHERN PORTION

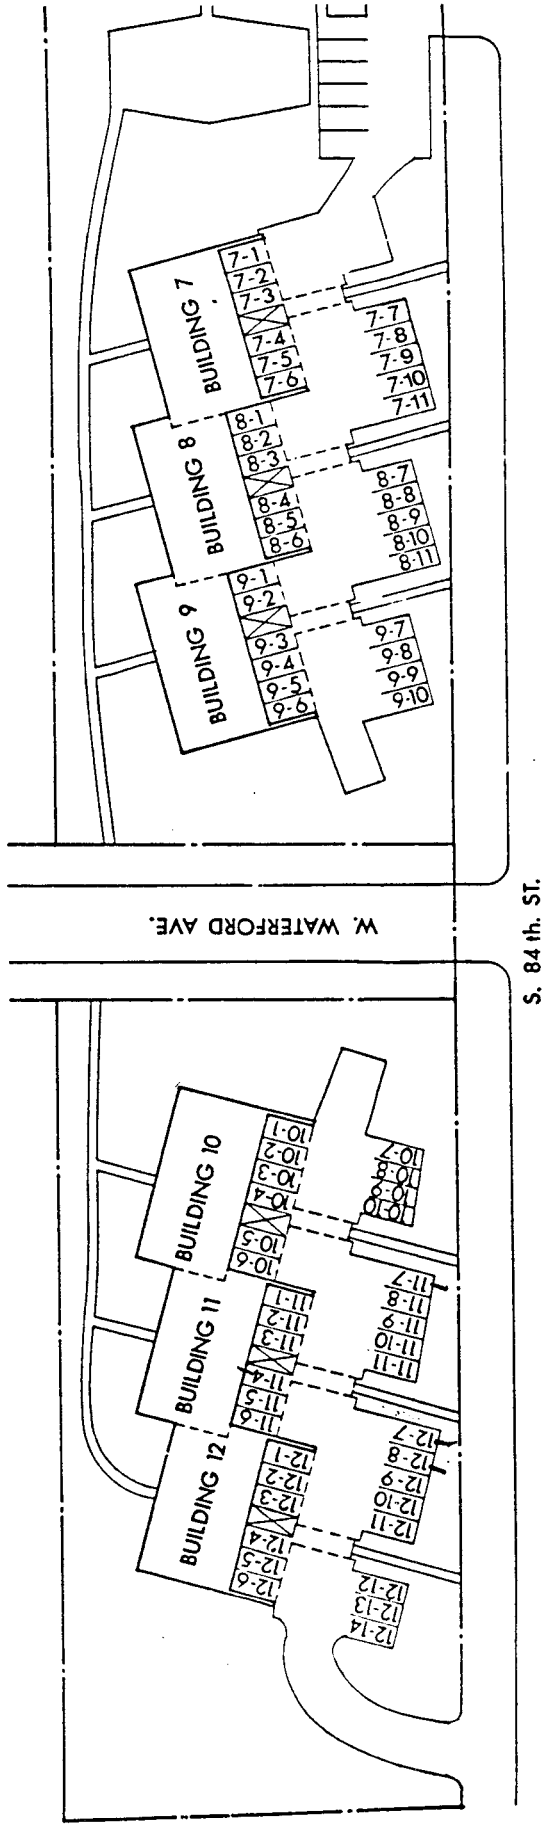

SITE PLAN, SOUTHERN PORTION