


2 / A-1 S.S. WALL WRAP

SCALE 1 1/2" = 1'-0"

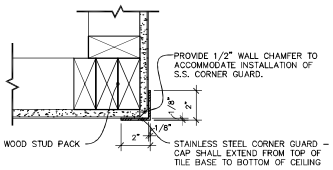

3 / A-1 S.S. CORNER GUARD


SCALE 1 1/2" = 1'-0"

GENERAL NOTES

1. SEE DIMENSIONED FLOOR PLAN FOR WALL TYPES AND DIMENSIONS.
2. SEE SHEET A-11 FOR ALL WINDOW AND DOOR SCHEDULES AND DETAILS.
3. SEE INTERIOR AND EXTERIOR ELEVATIONS AND A-7 FOR WALL FINISHES.
4. SEE REFLECTED CEILING PLAN FOR CEILING FIXTURES, MATERIALS, AND CEILING HEIGHTS.
5. SEE EQ-1 FOR KITCHEN EQUIPMENT AND SCHEDULES.
6. SEE CIVIL PLANS FOR SITE LAYOUT AND ASSOCIATED UTILITIES.
7. PROVIDE 2" MINIMUM CLEAR SPACE BETWEEN COOLER/FREEZER AND FINISHED WALL. CONTRACTOR TO VERIFY EXACT LOCATION WITH COOLER/FREEZER MANUFACTURER AND PROVIDE ALL FINAL CONNECTIONS.
8. G.C. TO INSTALL STAINLESS STEEL CORNER GUARDS AND WALL CAPS AT ALL EXPOSED CORNERS IN SERVING LINE (104), OFFICE (109), COOK LINE "A" (112), COOK LINE "B" (111), DISHWASH/PREP (115), AND UTILITY (116) – SEE DETAILS 2&3/A-1. CORNER GUARDS PROVIDED IN STAINLESS STEEL WALL PROTECTION PACKAGE.
9. ALL BOOTH TABLES TO BE ATTACHED TO ADJACENT WALL – REFER TO 2/A-7.1 FOR ADDITIONAL INFORMATION, TYP.

KEYED NOTES

1. PREFABRICATED WALK-IN COOLER AND FREEZER ON LOWERED CONCRETE SLAB – REFER TO STRUCTURAL DRAWINGS FOR MORE INFORMATION
2. MOP SINK – PROVIDED BY OWNER, INSTALLED BY G.C.
3. HAND SINK
4. LOCATION OF UNDERGROUND CONDUIT FOR EQUIPMENT SPECIFIC ELECTRIC PANEL – REFER TO A-7.0 AND ELECTRICAL DRAWINGS FOR ADDITIONAL INFORMATION.
5. SOFFIT ABOVE – REFER TO 2/A-3 FOR ADDITIONAL INFORMATION.
6. SELF-SERVICE COUNTER PROVIDED BY VENDOR, INSTALLED BY. G.C. – REFER TO T-1.1 FOR VENDOR CONTACT INFORMATION.
7. KITCHEN HOODS – REFER TO EQUIPMENT AND MECHANICAL DRAWINGS FOR ADDITIONAL INFORMATION.
8. MENU BOARDS – SEE INTERIOR ELEVATION 1/A-8.2 FOR ADDITIONAL INFORMATION.
9. AWNINGS – CONTACT AWNING VENDOR FOR MORE INFORMATION.
10. ALUMINUM ENTRY CANOPY – CONTACT AWNING VENDOR FOR MORE INFORMATION.
11. ALUMINUM DRIVE-THRU CANOPY – CONTACT AWNING VENDOR FOR MORE INFORMATION.
12. ROOF LADDER WITH LOCKED CAGE – SEE DETAIL 3/A-6 FOR ADDITIONAL INFORMATION.
13. P.O.S. STATIONS – G.C. TO COORDINATE POWER AND DATA REQUIREMENTS.
14. DRIVE-THRU WINDOW – REFER TO A-11 FOR ADDITIONAL INFORMATION.
15. TRASH AND RECYCLE CONTAINER –PROVIDED BY VENDOR, INSTALLED BY. G.C. – REFER TO T-1.1 FOR VENDOR CONTACT INFORMATION.
16. 12" MINIMUM FOR ADA CLEARANCE.
17. REFERENCE SITE PLANS FOR EXTENTS OF EXTERIOR CONCRETE LANDINGS, SIDEWALKS, AND FRONT PATIO.
18. NOT USED
19. 3'-6" TRENCH DRAIN – REFER TO A-10 & 2/A-7.0 FOR ADDITIONAL INFORMATION.
20. ROOF DOWNSPOUT – REFER TO 12/A-9 FOR ADDITIONAL INFORMATION.
21. PROVIDE EXPANSION JOINT BETWEEN PATIO WALL AND BUILDING
22. HEAVY DUTY SQUARE BLACK ALUMINUM RAILING, 36" IN HEIGHT, NOMINAL 2 1/2" TOP ARIL AND POSTS WITH 3/4" PICKETS. EXTRUDED BAR AND TUBE, ALLOY 6063-T5/T52. EXTRUDED STRUCTURAL PIPE AND TUBE, ALLOY 6063-T6.

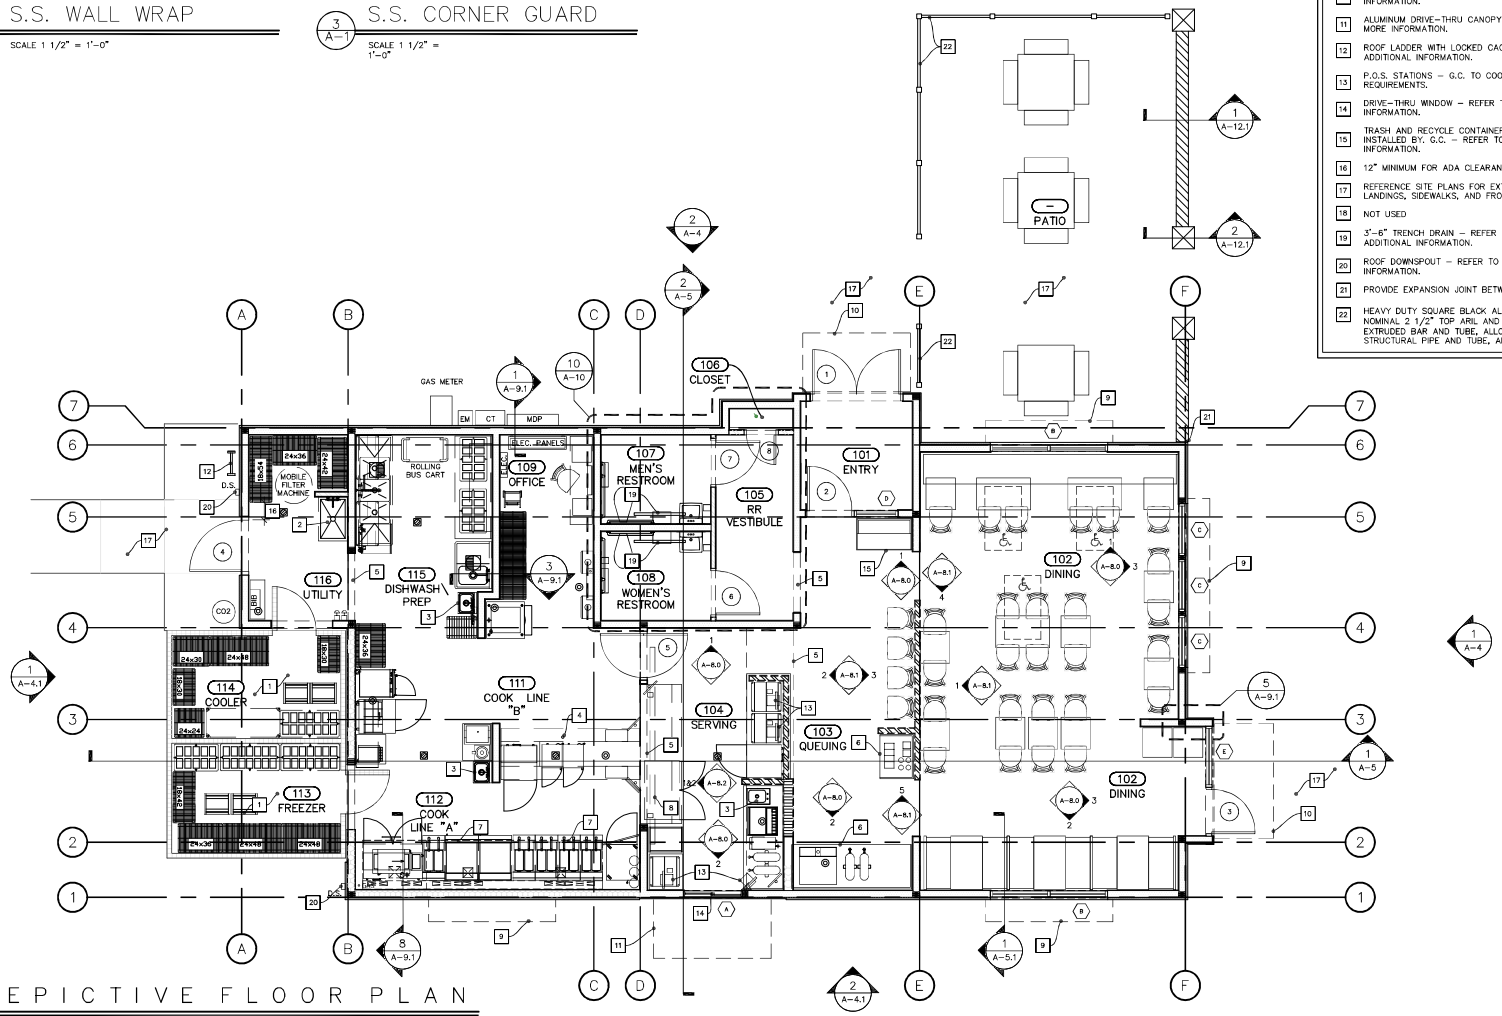

1 / A-1 DEPICTIVE FLOOR PLAN

SCALE 1/4" = 1'-0"

Copyright LOGIA studio & architecture, inc. (logia), 2016. All rights reserved. - This document is and shall remain the property of logia. The document is not to be published, reproduced, copied or distributed in any way without the express written permission of logia. Any such unauthorized use is prohibited by law, and will subject the unauthorized user to legal liability for all damages, including without limitation, consequential damages and reasonable attorney's fees. Should suit be brought to enforce any of the foregoing rights, logia shall be entitled to its reasonable attorney's fees and costs in addition to any other relief. Visual contact with these documents shall constitute conclusive evidence of acceptance of these restrictions.

logia design & architecture, inc.

Project Manager: AJ3
Job Number: 17-065

Additional Info

Project Name

A New Location for:
CAPTAIN D'S
3328 West Capitol Drive
Milwaukee, WI 53216

Dates/Revisions

03.13.18
PERMIT SET

Drawing Title

DEPICTIVE FLOOR PLAN

A-1

- PERMIT SET - USE NO PRIOR SET