2026 Property Records for City of Sheboygan, Sheboygan County

Tax key number: 59281114108

Property address: 832 N 6th St Unit 109

Traffic / water / sanitary: Medium / City water / Sewer

Legal description: LANDMARK SQUARE CONDOMINIUM UNIT 109 AND AN UNDV INTEREST IN COMMON & LIMITED COMMON ELEMENTS AS SET FORTH IN #1844981.

Summary of Assessment	
Land	$22,800
Improvements	$284,400
Total value	$307,200

Land

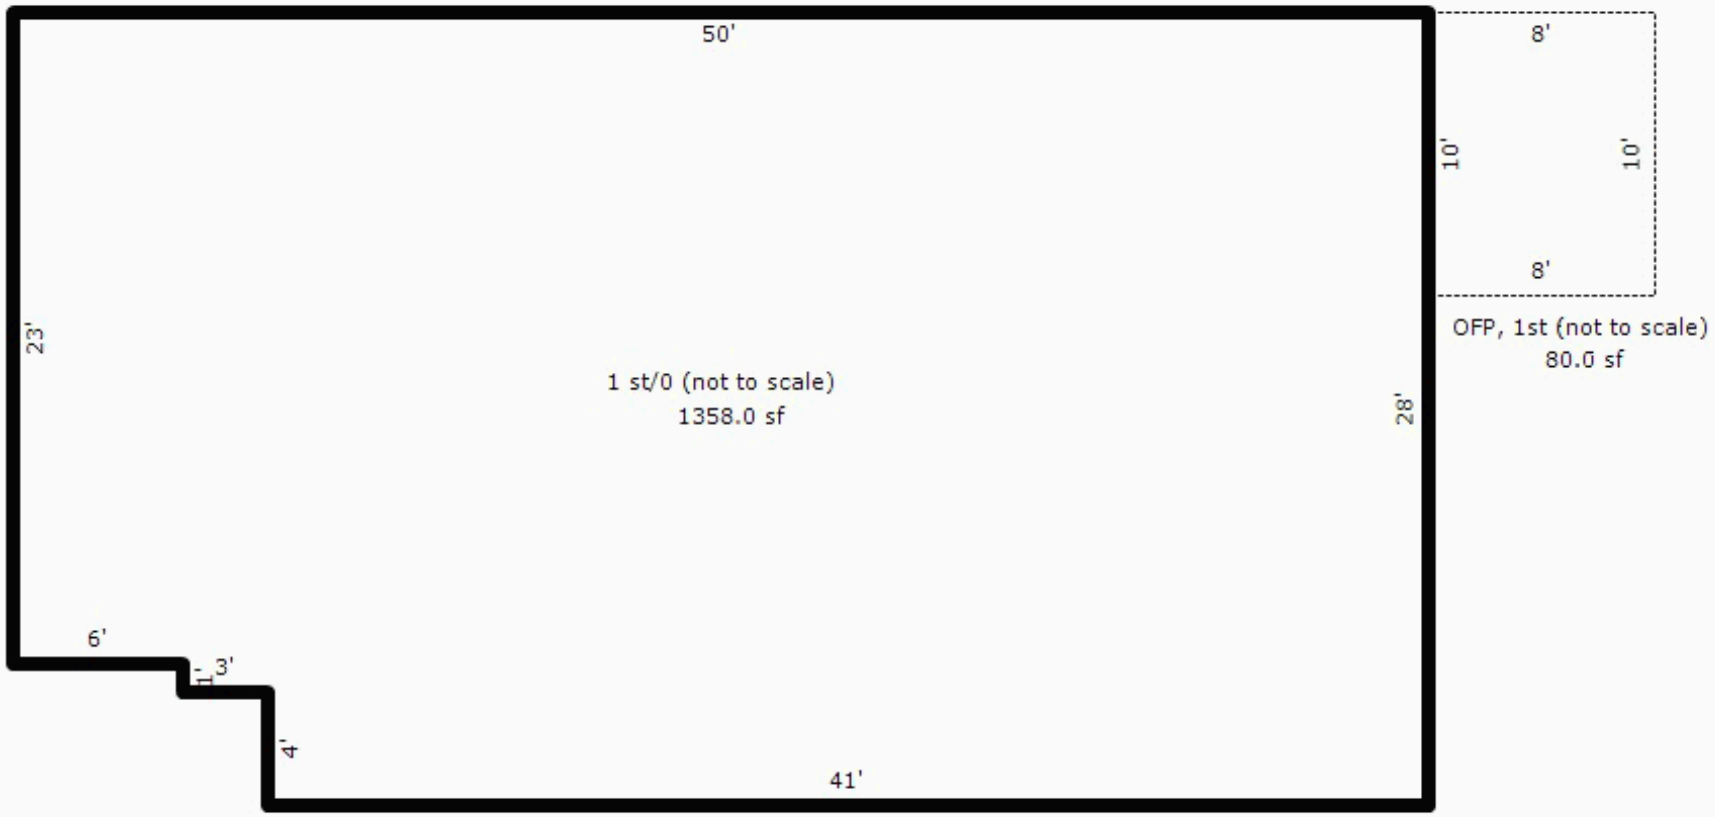
Qty	Land Use	Width	Depth	Square Feet	Acres	Water Frontage	Tax Class	Special Tax Program	Assess Value
1	Residential					None	Residential		$22,800

Residential Building

Year built:	2008	Full basement:		
Year remodeled:		Crawl space:		
Stories:	1 story	Rec room (rating):		
Style:	Condo	Fin bsmt living area:		
Use:	Single family	First floor:	1,358 SF	
Exterior wall:	Alum/vinyl	Second floor:		
Masonry adjust:		Third floor:		
Roof type:	Asphalt shingles	Finished attic:		
Heating:	Electric, baseboard	Unfinished attic:		
Cooling:	A/C, same ducts	Unfinished area:		
Bedrooms:	2	Open porch	80 SF	
Family rooms:				
Baths:	2 full, 0 half			
Other rooms:	3			
Whirl / hot tubs:				
Add'l plumb fixt:				
Masonry FPs:				
Metal FPs:				
Gas only FPs:		Grade:	A-	
Bsmt garage:		Condition:	Average	
Shed dormers:		Energy adjustment:	No	
Gable/hip dorm:		Percent complete:	100%	



Total living area is 1,358 SF; building assessed value is $284,400


50'
8'
10'
10'
8'
OFP, 1st (not to scale)
80.0 sf
23'
1 st/0 (not to scale)
1358.0 sf
28'
6'
3'
4'
41'

Building Permits				
Issued	**Permit #**	**Purpose**	**$ Amount**	**Completed**
5/12/2025	251337	WINDOWS	$12,942	5/12/2025

Sales History		
Date	**Price**	**Type**
6/5/2024	$279,900	Valid improved sale
11/1/2020	$279,900	Not a market sale
12/30/2015	$215,000	Valid improved sale
10/8/2008	$192,300	Not a market sale
5/1/2008	$192,300	Valid improved sale