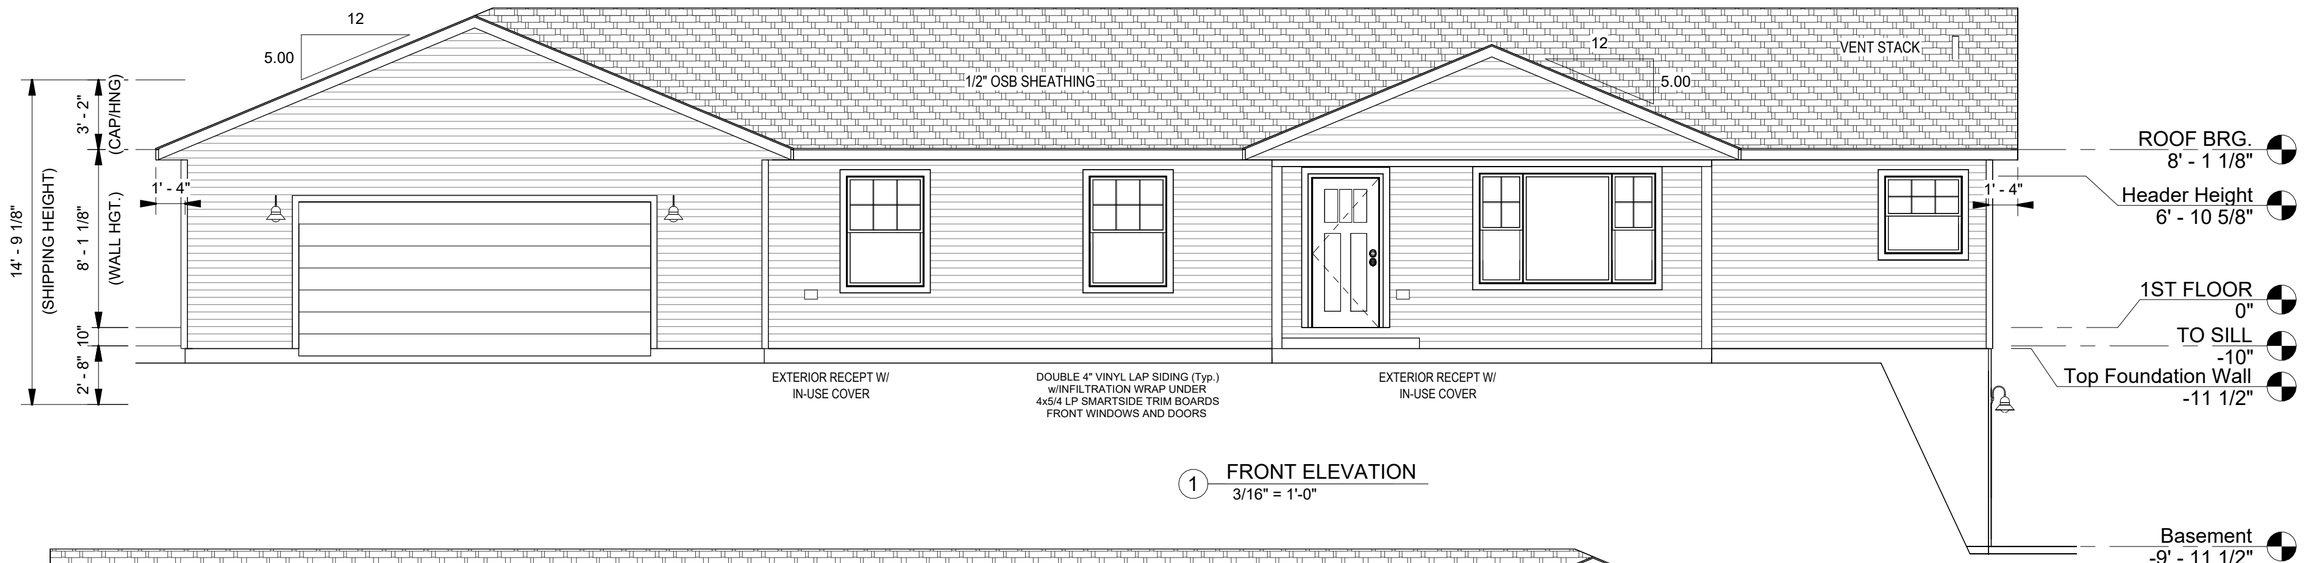

1 FRONT ELEVATION
3/16" = 1'-0"

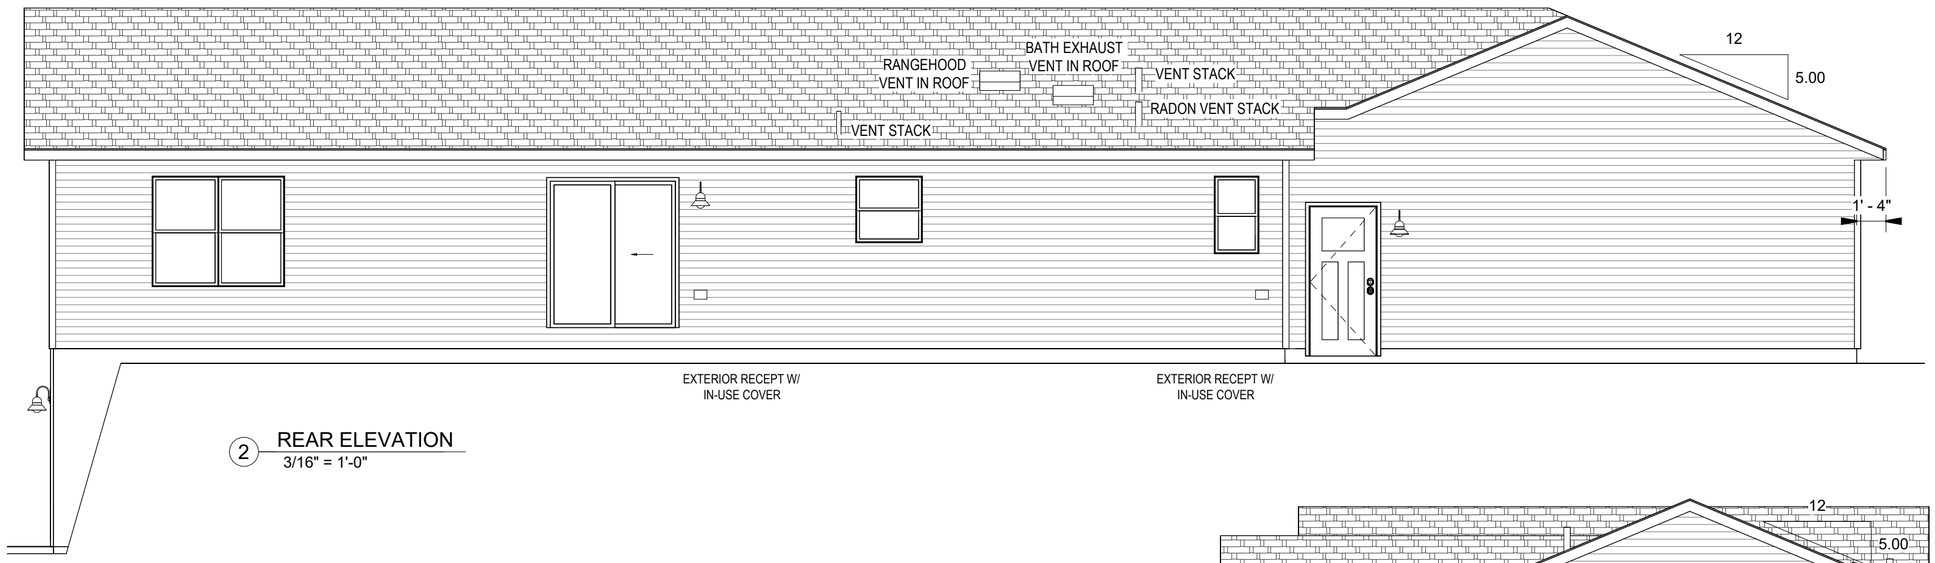

2 REAR ELEVATION
3/16" = 1'-0"

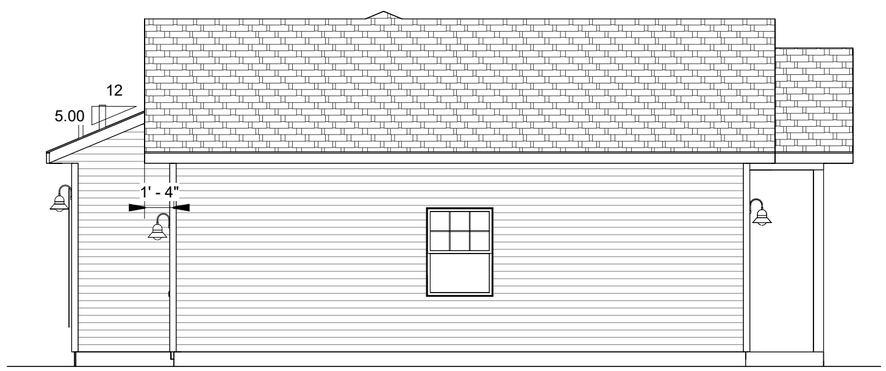

3 LEFT ELEVATION
3/16" = 1'-0"

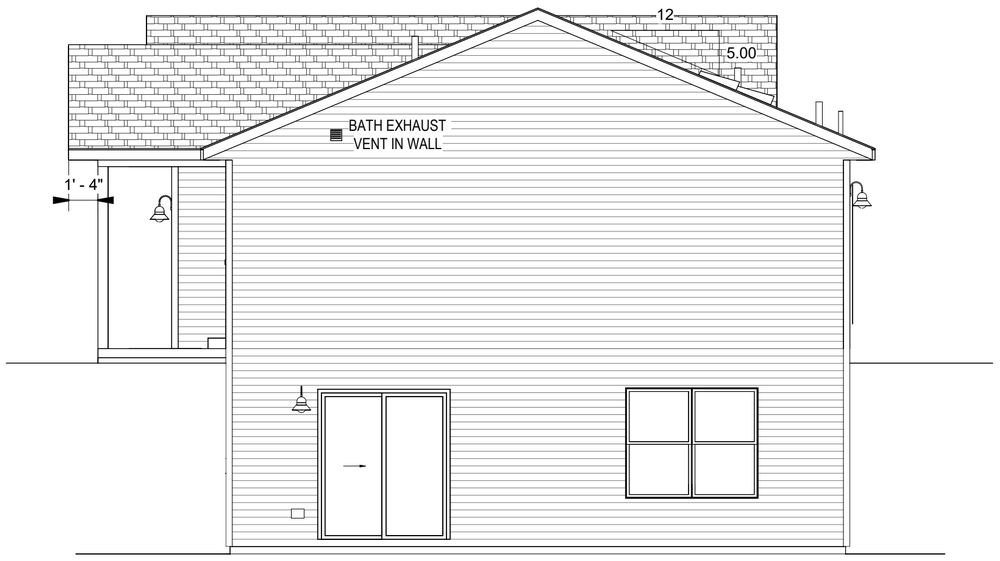

4 RIGHT ELEVATION
3/16" = 1'-0"

11x17 Distribution

__ CABINET	__ PLUMB	__ PARTITIONS
__ DECKS	1 Q.C.	__ DOORS
__ ELECTRICAL	__ ROOF JIG	__ MATEWALLS
__ ENDWALLS	__ SAWROOM	__ WALLSET
__ SIDEWALLS	__ SHIP LOOSE	
1 LINE	__ BACKER	
__ HVAC	__ SIDING	

17x22 Distribution

__ CABINET	__ PLUMB	__ PARTITIONS
__ DECKS	__ Q.C.	__ DOORS
__ ELECTRICAL	1 ROOF JIG	__ MATEWALLS
1 ENDWALLS	1 SAWROOM	__ WALLSET
1 SIDEWALLS	__ SHIP LOOSE	
__ LINE	__ BACKER	
1 HVAC	1 SIDING	

Stratford Homes®
custom modular designs
stratfordhomes.com

QUOTE: Q24-511

SN: _____

BUILDER: GEARY CONSTRUCTION

CUSTOMER:

MODEL: VIROCQUA, WI

TSM: BW

MODEL: 28x56 'C' CHARLESTON II RANCH

REVISIONS

DATE	DESCRIPTION	BY
5/7/25	PKGE	GK
6-4-25	ORDER READING	NHP

TITLE: EXTERIOR ELEVATIONS

SCALE: 3/16" = 1'-0"

PAGE: A300