LEGEND:

(S) SMOKE ALARM -- HARD-WIRED WITH BATTERY BACK-UP, TYP. -- ALARMS TO BE INTERCONNECTED (HARD-WIRED OR WIRELESS) WITHIN EACH UNIT

(CM) CARBON MONOXIDE DETECTOR -- HARD-WIRED WITH BATTERY BACK-UP, TYP.

HEADER NOTE:
ALL HEADERS TO BE 2) 2X10 UNLESS OTHERWISE NOTED

VERIFY ALL CONDITIONS AND DIMENSIONS ON THE JOB AND NOTIFY THE DESIGN ALLIANCE ARCHITECTS, INC. OF ANY DISCREPANCIES PRIOR TO START.

ALL DRAWINGS ARE 1/2 SCALE SHOWN

WALL BRACING PER SPS TABLE 321.25-G

MATERIAL / METHOD		MINIMUM FASTENERS	MAXIMUM SPACING
	CONTINUOUSLY SHEATHED - CS-WSP (WOOD STRUCTURAL PANEL)	6d COMMON NAIL OR 8d BOX NAIL (2 3/8" LONG x 0.113" DIAMETER); OR 7/16"-OR 1/2"-CROWN 16-GAGE STAPLES, 1 1/4" LONG	6" EDGES, 12" FIELD (NAILS) OR 3" EDGES, 6" FIELD (STAPLES)
	PORTAL FRAME - PF	REFER TO SPS FIGURE 321.25-A	REFER TO SPS FIGURE 321.25-A

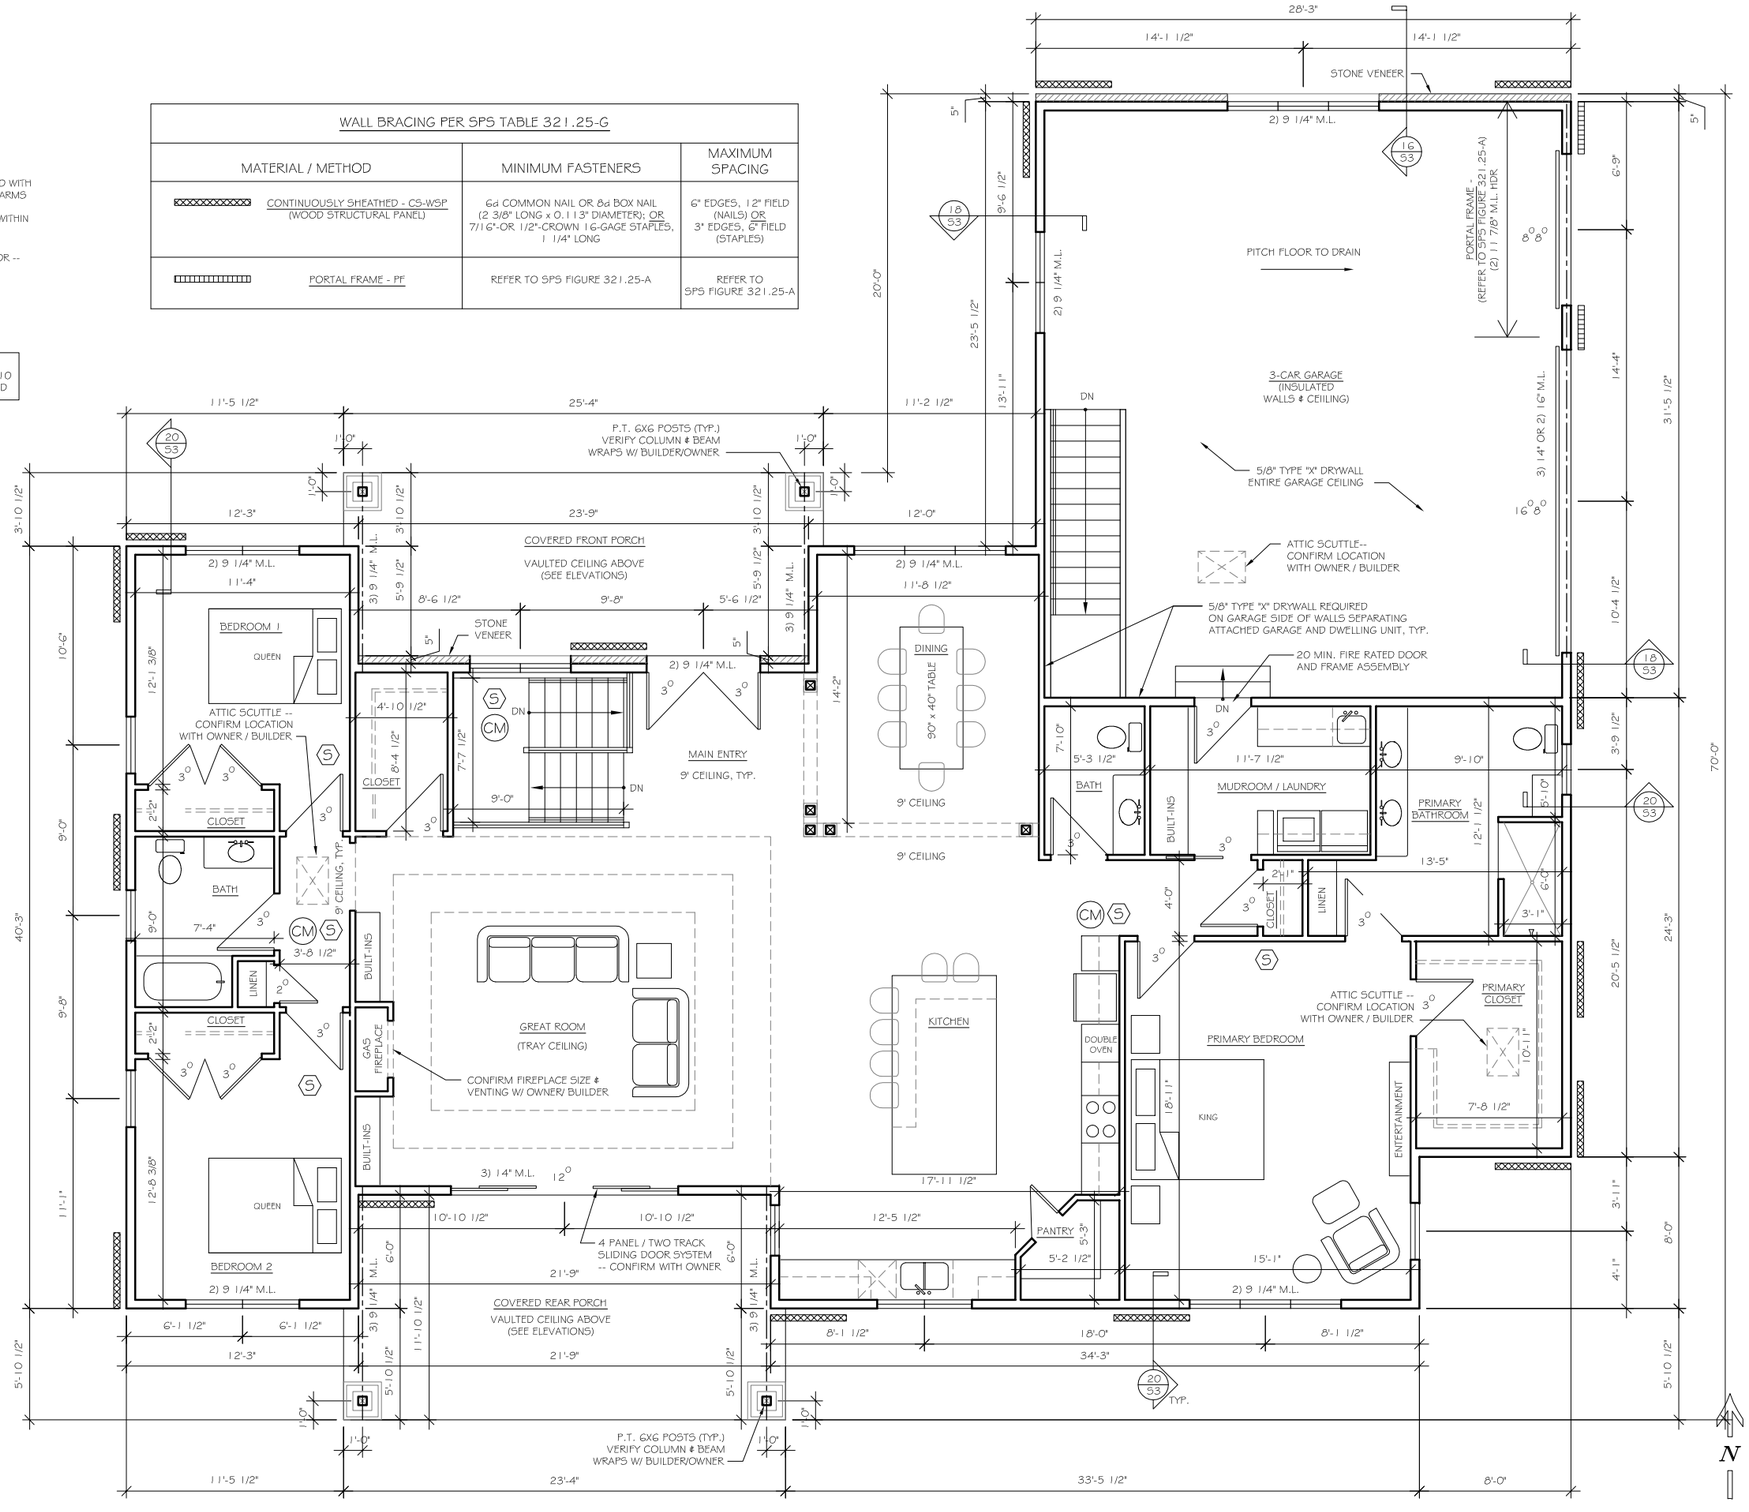

20/53 MAIN FLOOR PLAN
SCALE: 1/4" = 1'-0"
2024/GOETZ RESIDENCE/GZR-DRAWINGS.DWG
DATE: 4/7/2024

Design Alliance Architects, Inc.
1003 Madison Avenue
Fort Atkinson, WI
(920) 563-3404

GOETZ RESIDENCE
Troy Hill Lane
East Troy, WI 53120

DRAWING NAMES
MAIN FLOOR PLAN

REVISIONS

PROJECT DATA
DATE: 6/14/2024
DRAWN BY: C.J.
CHECKED BY: P.W.

SHEET NO.
A-2