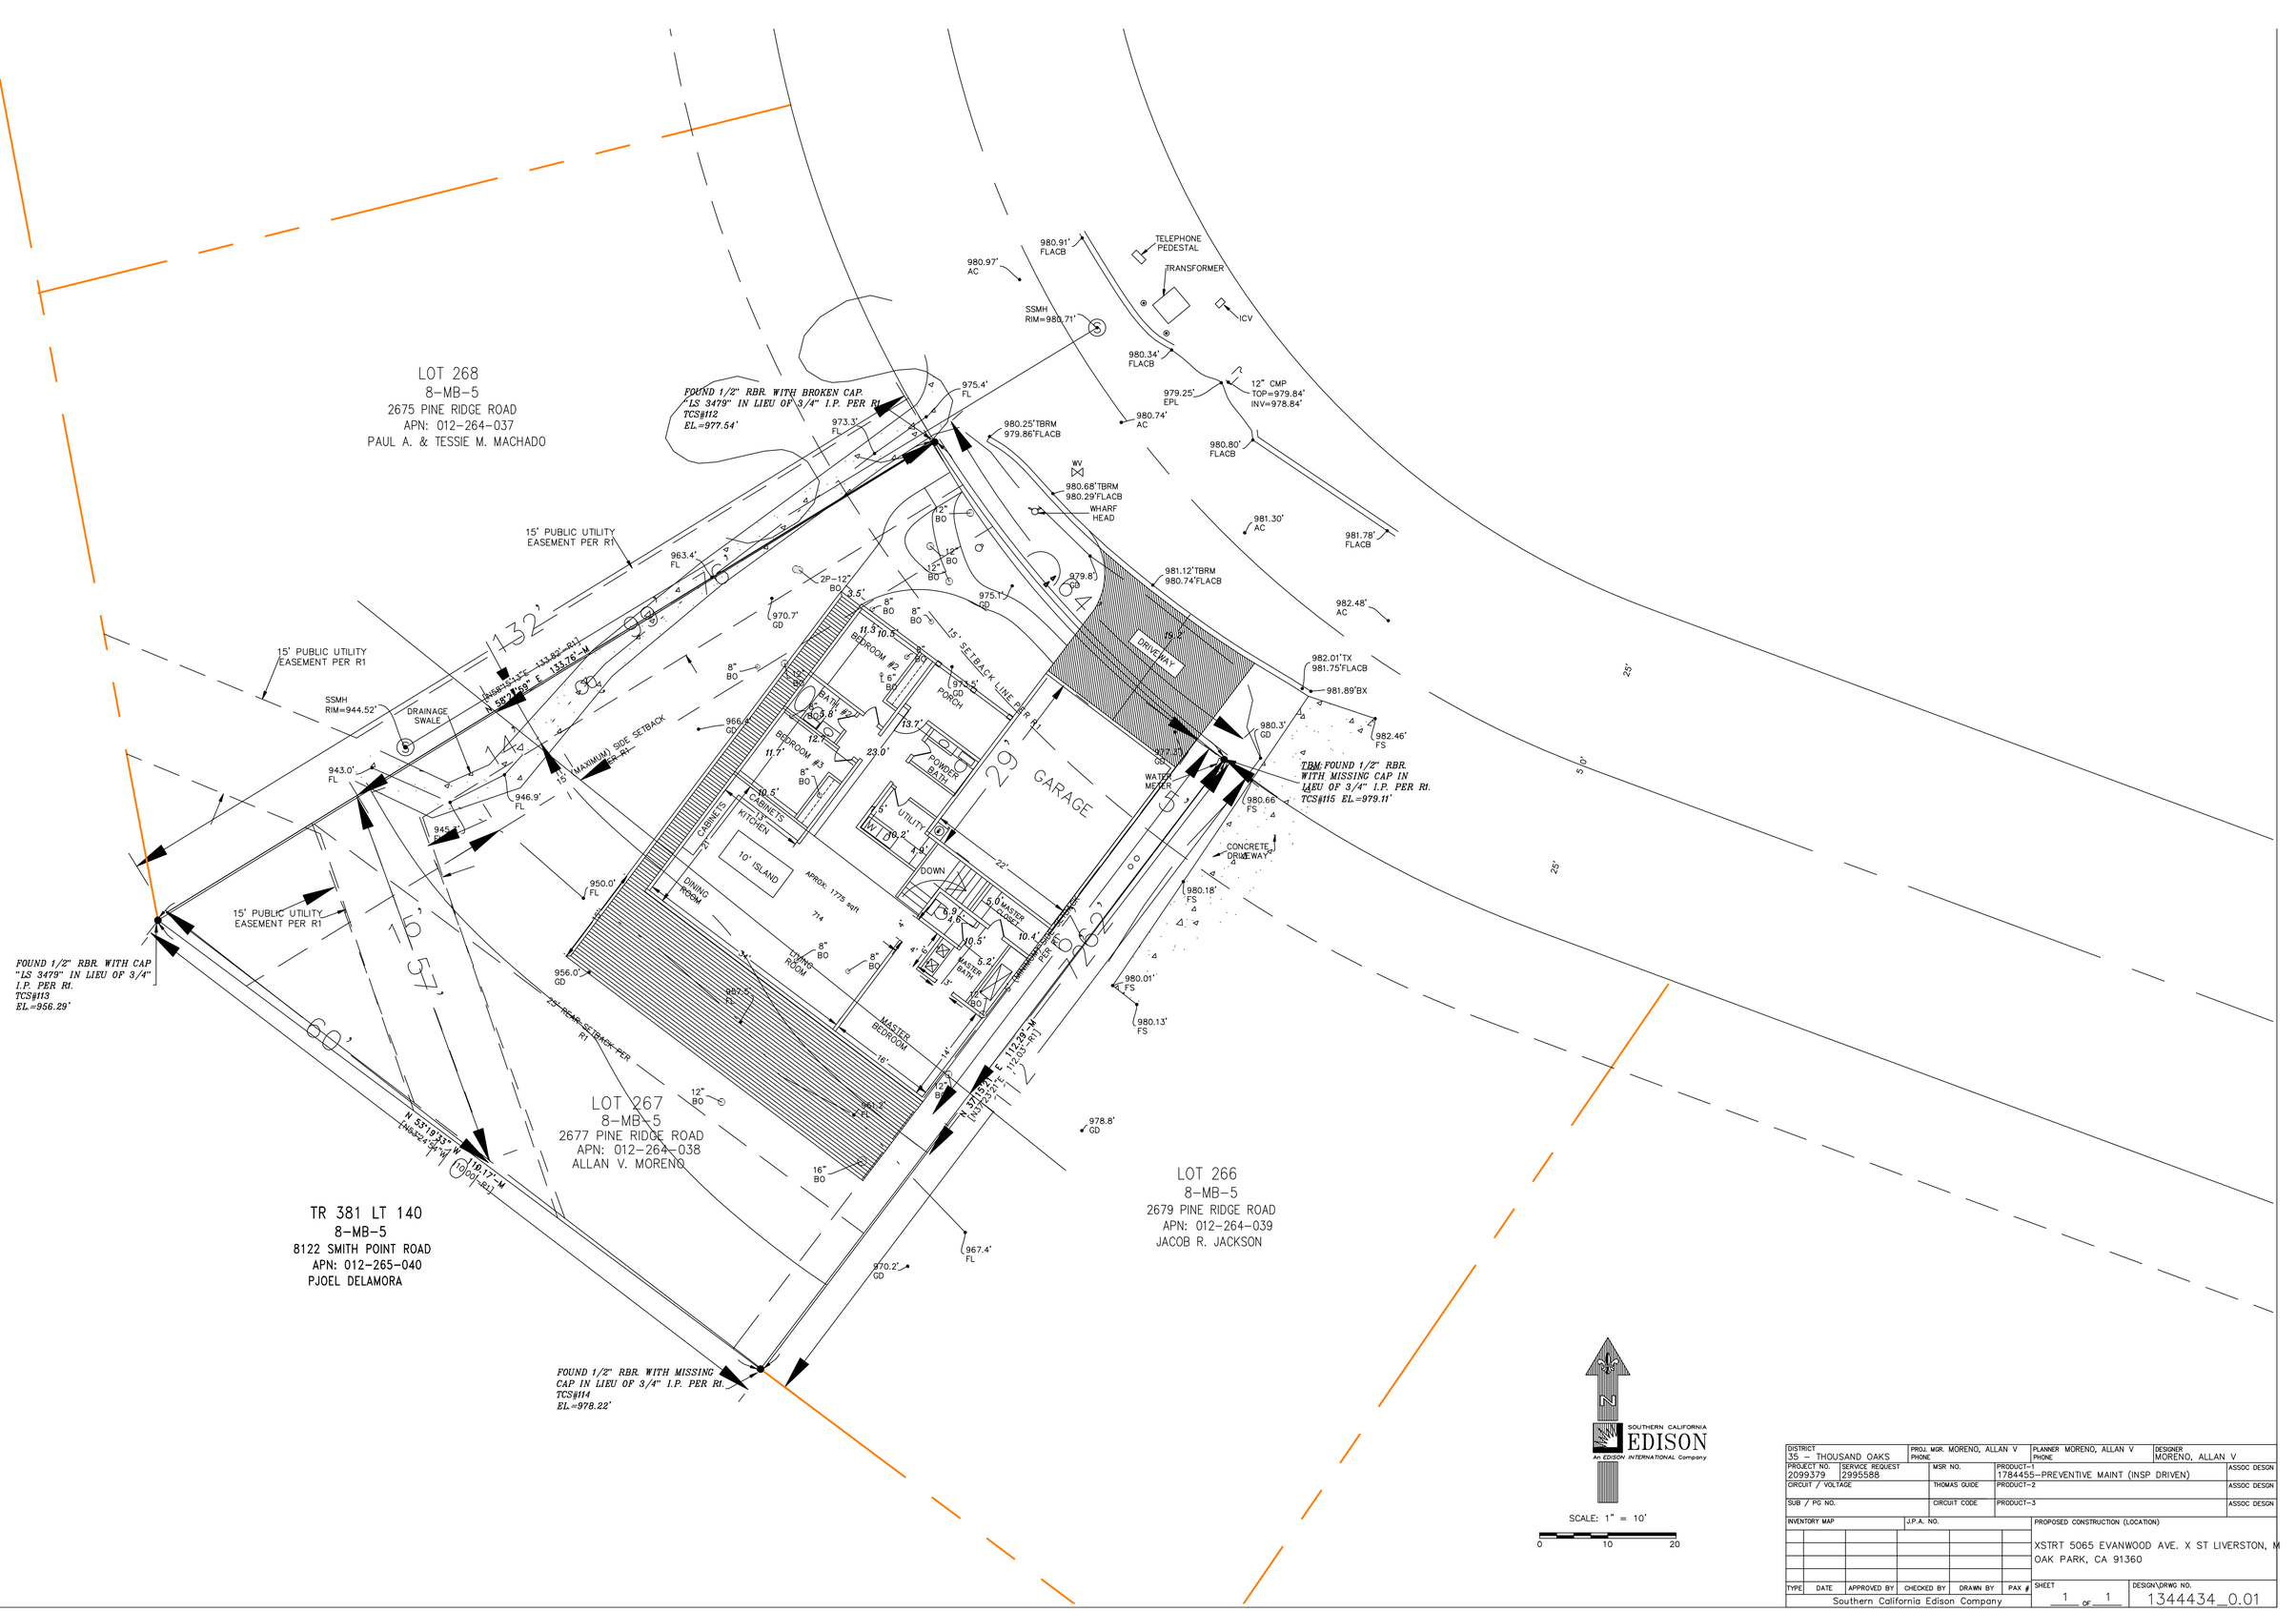

DISTRICT: 35 – THOUSAND OAKS	PROJ. MGR. MORENO, ALLAN V PHONE	PLANNER MORENO, ALLAN V PHONE	DESIGNER: MORENO, ALLAN V		
PROJECT NO.: 2099379	SERVICE REQUEST: 2995588	MSR NO.	PRODUCT-1: 1784455–PREVENTIVE MAINT (INSP DRIVEN)		ASSOC DESGN
CIRCUIT / VOLTAGE		THOMAS GUIDE	PRODUCT-2		ASSOC DESGN
SUB / PG NO.		CIRCUIT CODE	PRODUCT-3		ASSOC DESGN
INVENTORY MAP		J.P.A. NO.	PROPOSED CONSTRUCTION (LOCATION): XSTRT 5065 EVANWOOD AVE. X ST LIVERSTON, M OAK PARK, CA 91360		
TYPE	DATE	APPROVED BY	CHECKED BY	DRAWN BY	PAX #
Southern California Edison Company					SHEET: 1 OF 1
					DESIGN\DRWG NO.: 1344434_0.01