EASI FILE CORP. IRVINE CA EFH 24

B76051

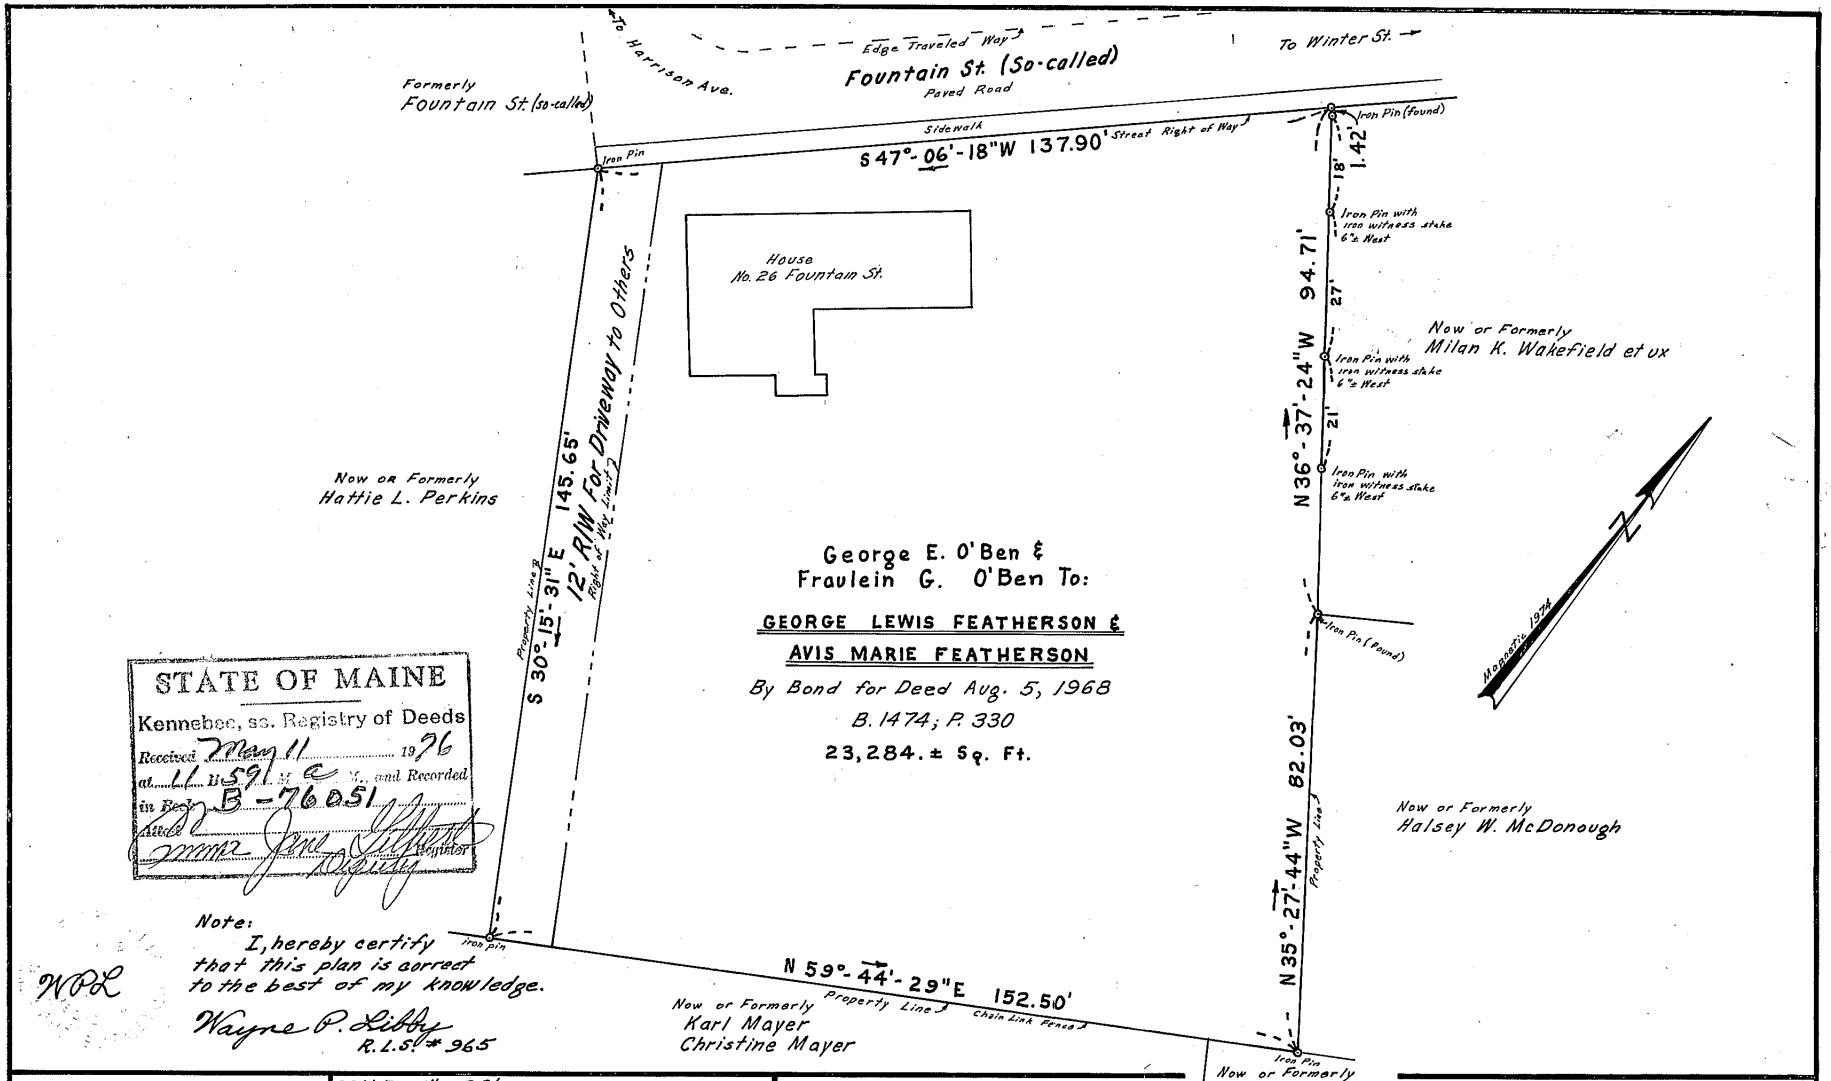

STATE OF MAINE
Kennebec, ss. Registry of Deeds
Received May 11 1976
at 11 h 59 m a M., and Recorded
in Book B-76051
Attest
Mma Jane Gilbert
Register
Deputy

Note:
I, hereby certify that this plan is correct to the best of my knowledge.
Wayne P. Libby
R.L.S. # 965

WPL

LIBBY CONST. & SURVEYING Pittston, Me. Wayne P. Libby, R.L.S. # 965	SCALE: 1" = 20' DATE: Nov., 1974; Revised June, 1975 SHEET NO. 1 OF 1. BEARINGS: Refer to Magnetic North 1974 D'W'N. BY: WPL C'H'K. BY: PDL	~ Property Survey Plan ~ LAND BEING SOLD TO G.L. FEATHERSON & A.M. FEATHERSON SITUATED IN: City of Gardiner, Me. By Bond for Deed from G. O'Ben et al Kennebec Co.

D'w'g. No. 7428 F2A