



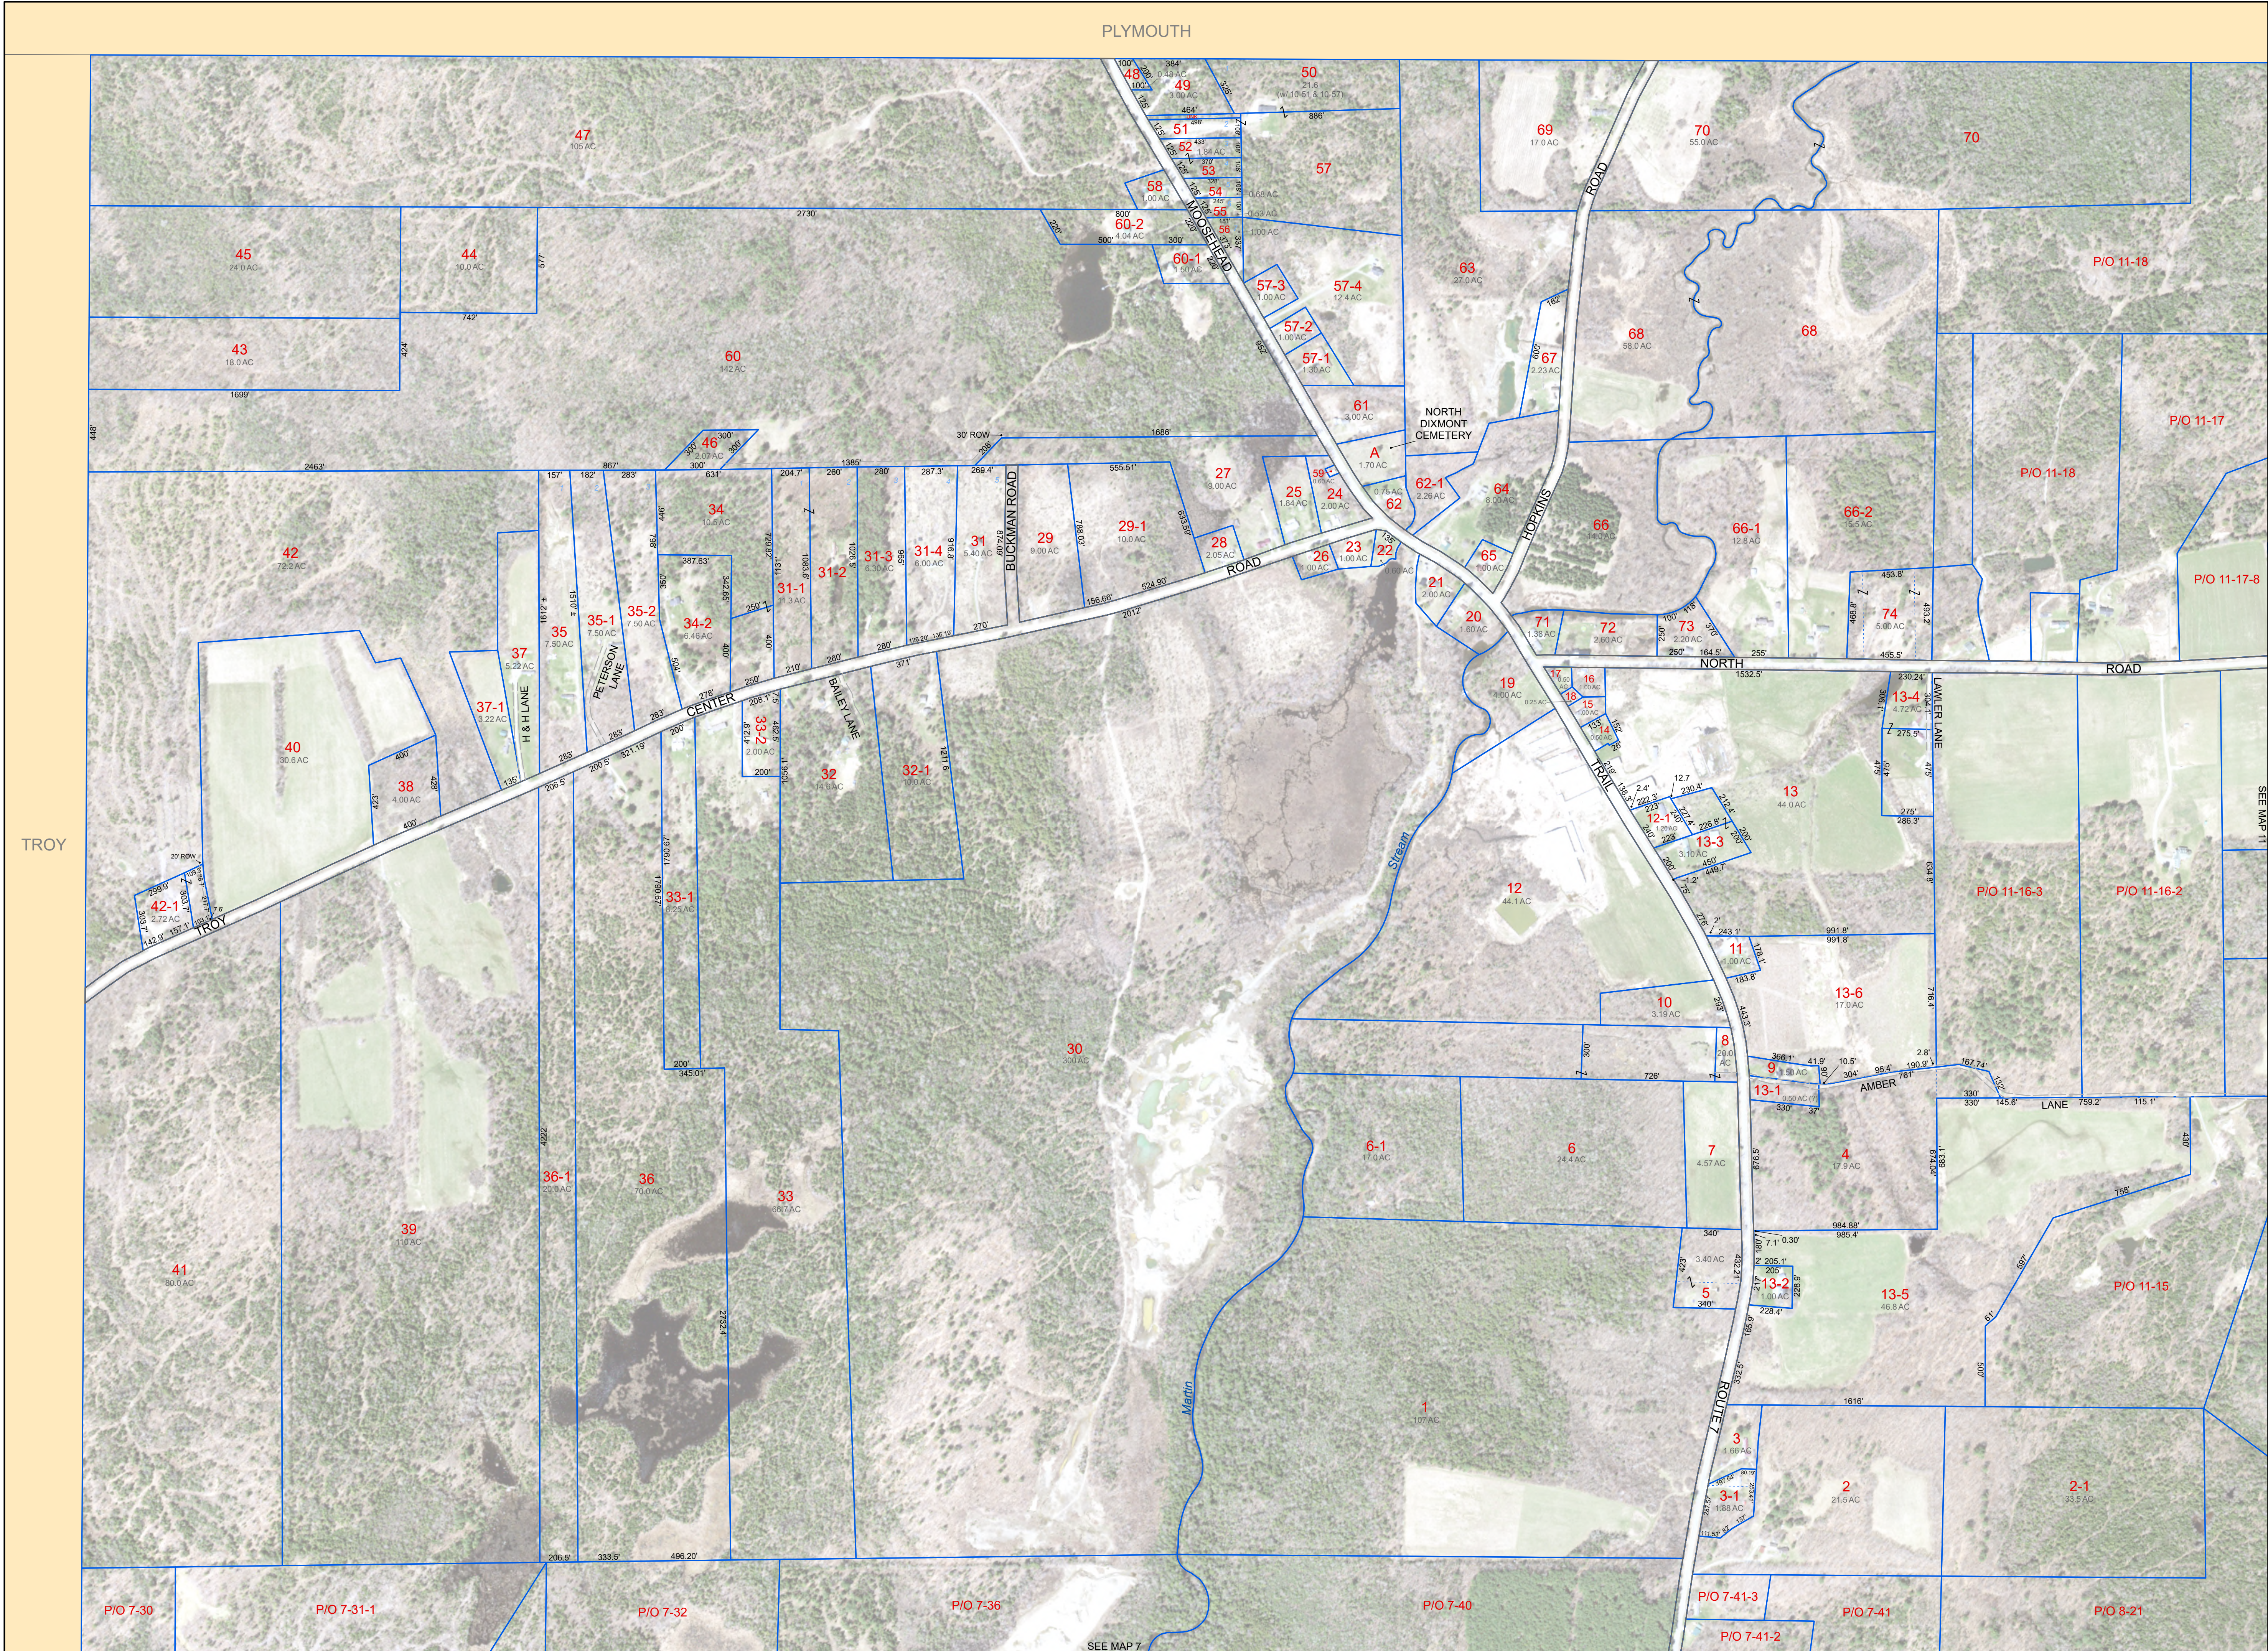

PROPERTY MAPS

Tax Map
10

DIXMONT
Penobscot County, ME

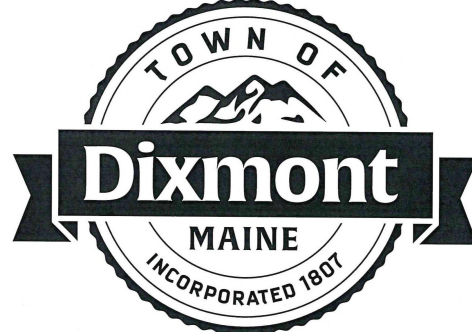

Incorporated February 28, 1807




LEGEND

- PROPERTY LINE
- ROADWAY
- PRIVATE RIGHT-OF-WAY
- HISTORIC/SUBDIVISION LINE
- EASEMENT or ROW
- PARCEL HOOK
- 2-1 PARCEL ID NUMBER
- 150' SURVEY DIMENSION (FEET)
- 1.25 AC SURVEY LOT NUMBER
- ASSESSED ACREAGE

The information on this map is for assessment purposes only, is not a legal survey, and is not intended to be used for conveyance.

SCALE: 1 in = 400 ft

0 400 800

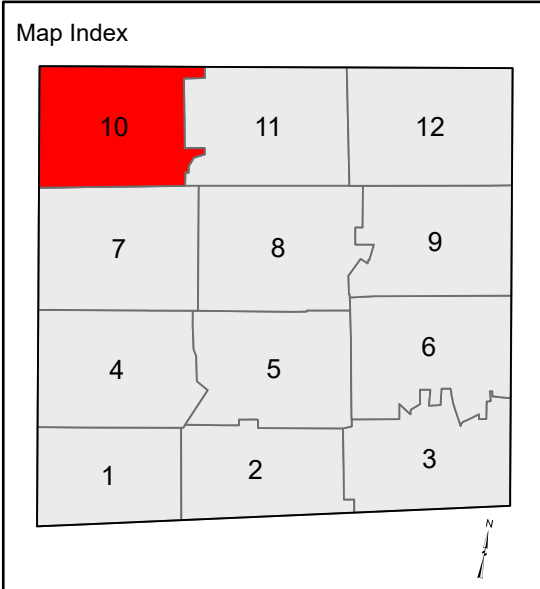

Aerial Layer Credits: Maine GeoLibrary (2022)

Original map prepared by SLF, Inc.
Map updated by LatLong Logic, LLC with
Maine Assessment and Appraisal Services, Inc.

Assessment date: April 1, 2025
Print date: 05/14/2026

Dixmont Assessor's Office
758 Western Avenue
Dixmont, Maine 04932
(207) 234-2294