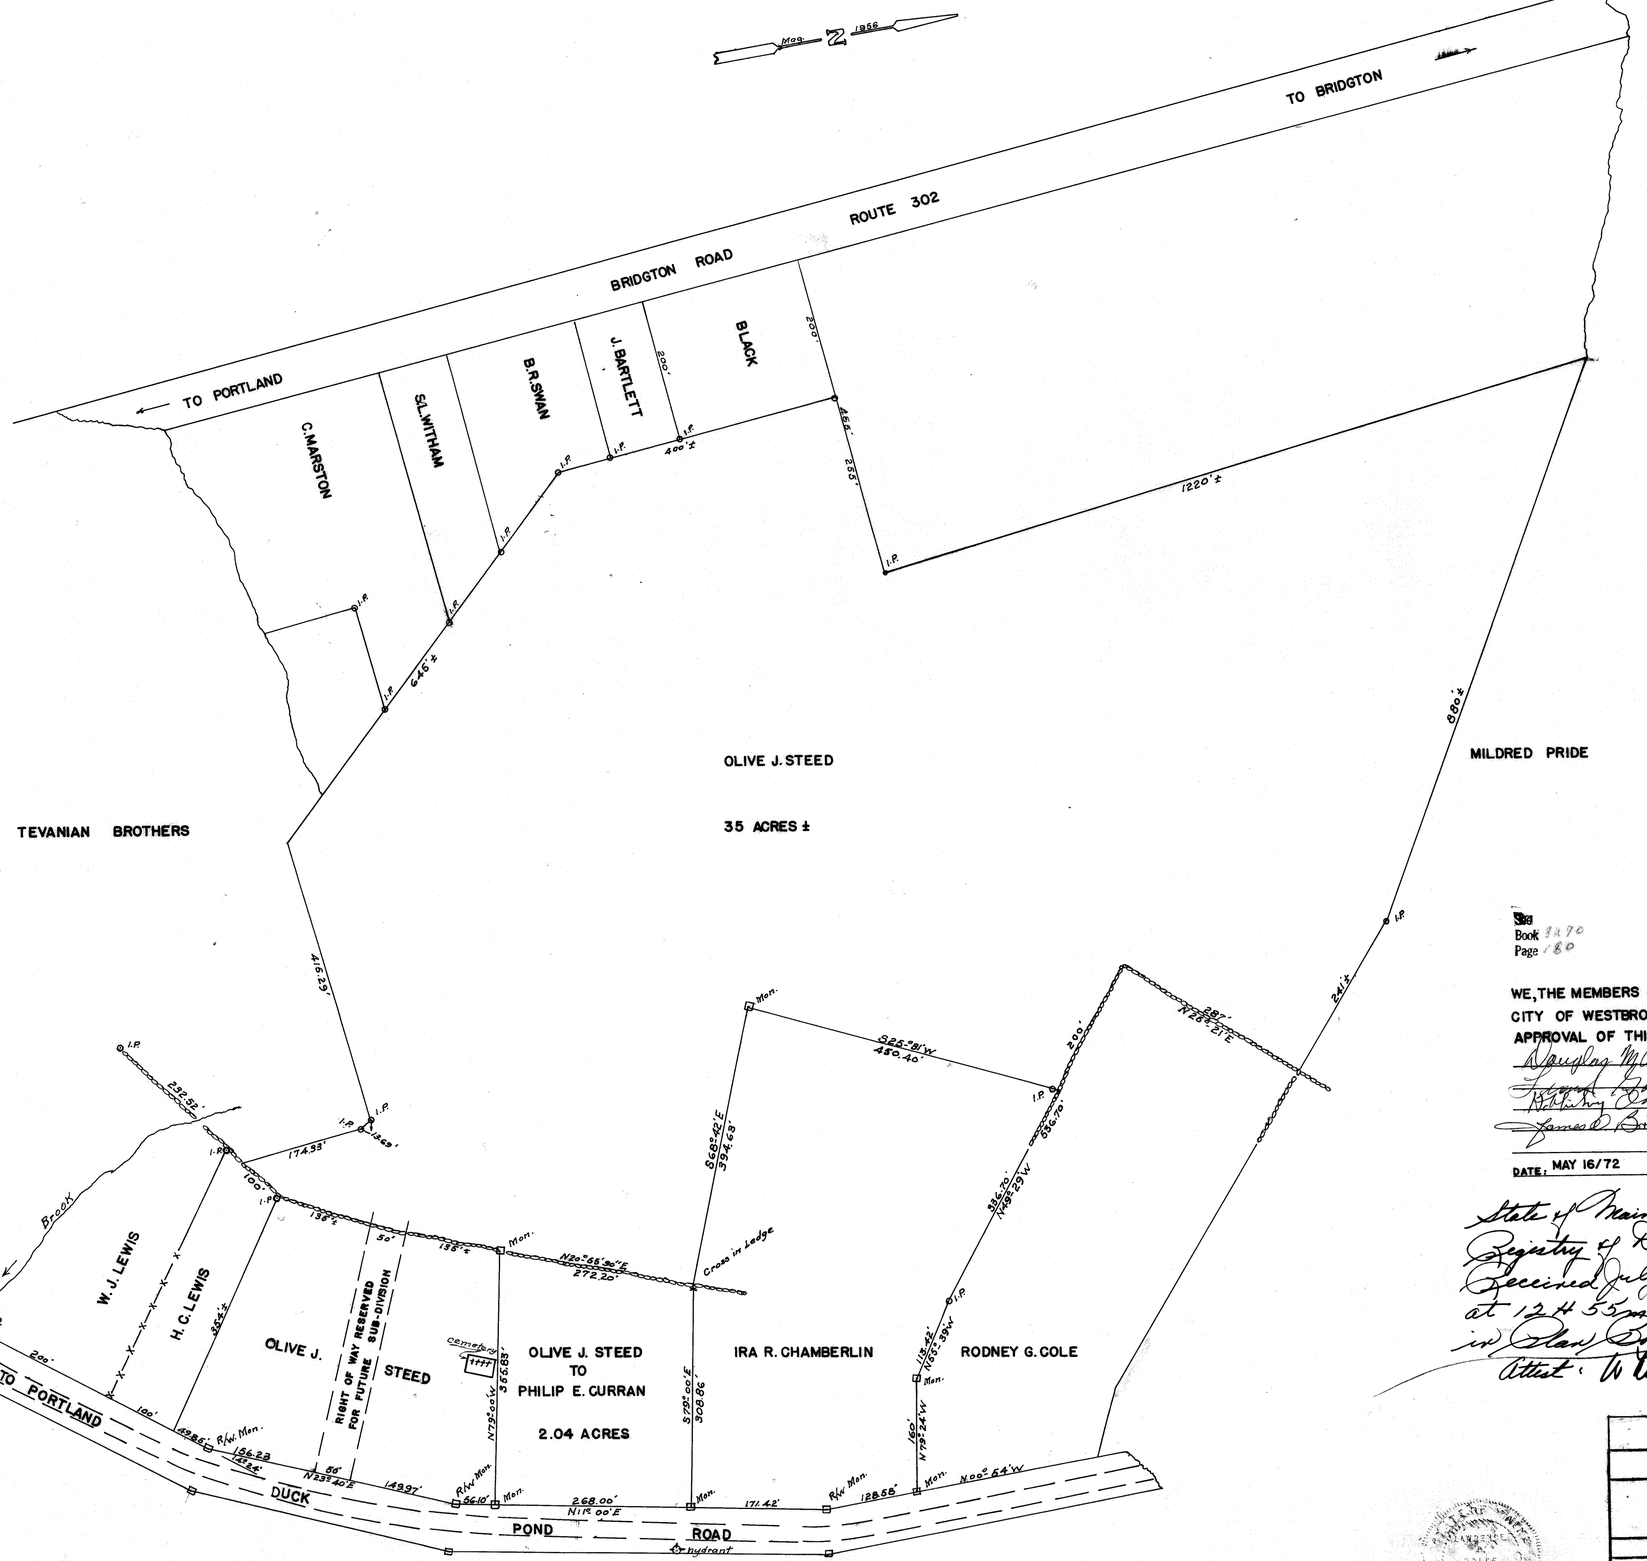


NOTE: THIS PLAN SHOWS LOT SURVEYED FOR CONVEYANCE FROM OLIVE J. STEED TO PHILIP E. CURRAN
BALANCE OF PROPERTY PLAN SHOWS APPOXIMATE PROPERTY LINES, DISTANCES AND AREA AFTER CONVEYANCE.

Book 3470
Page 180

WE, THE MEMBERS OF THE PLANNING BOARD
CITY OF WESTBROOK, MAINE, CERTIFY OUR
APPROVAL OF THIS PLAN AS REQUIRED.

Douglas M. Wallace
Stuart Bozman
Kathryn Osgood
James D. Bo

DATE: MAY 16/72

State of Maine Cumberland ss.
Registry of Deeds
Received July 20, 1972
at 12 H 55m. P.M. and recorded
in Plan Book 91, Page 28.
Attest: Lotta Kneeland
Register

PLAN OF PROPERTY IN WESTBROOK, MAINE MADE FOR PHILIP E. CURRAN OF OLIVE J. STEED PROPERTY		
LAWRENCE P. ROLFE REGISTERED LAND SURVEYOR NO. 875		
SCALE 1" = 100'	PORTLAND, ME.	DATE MARCH 19, 1972

Lawrence P. Rolfe

91