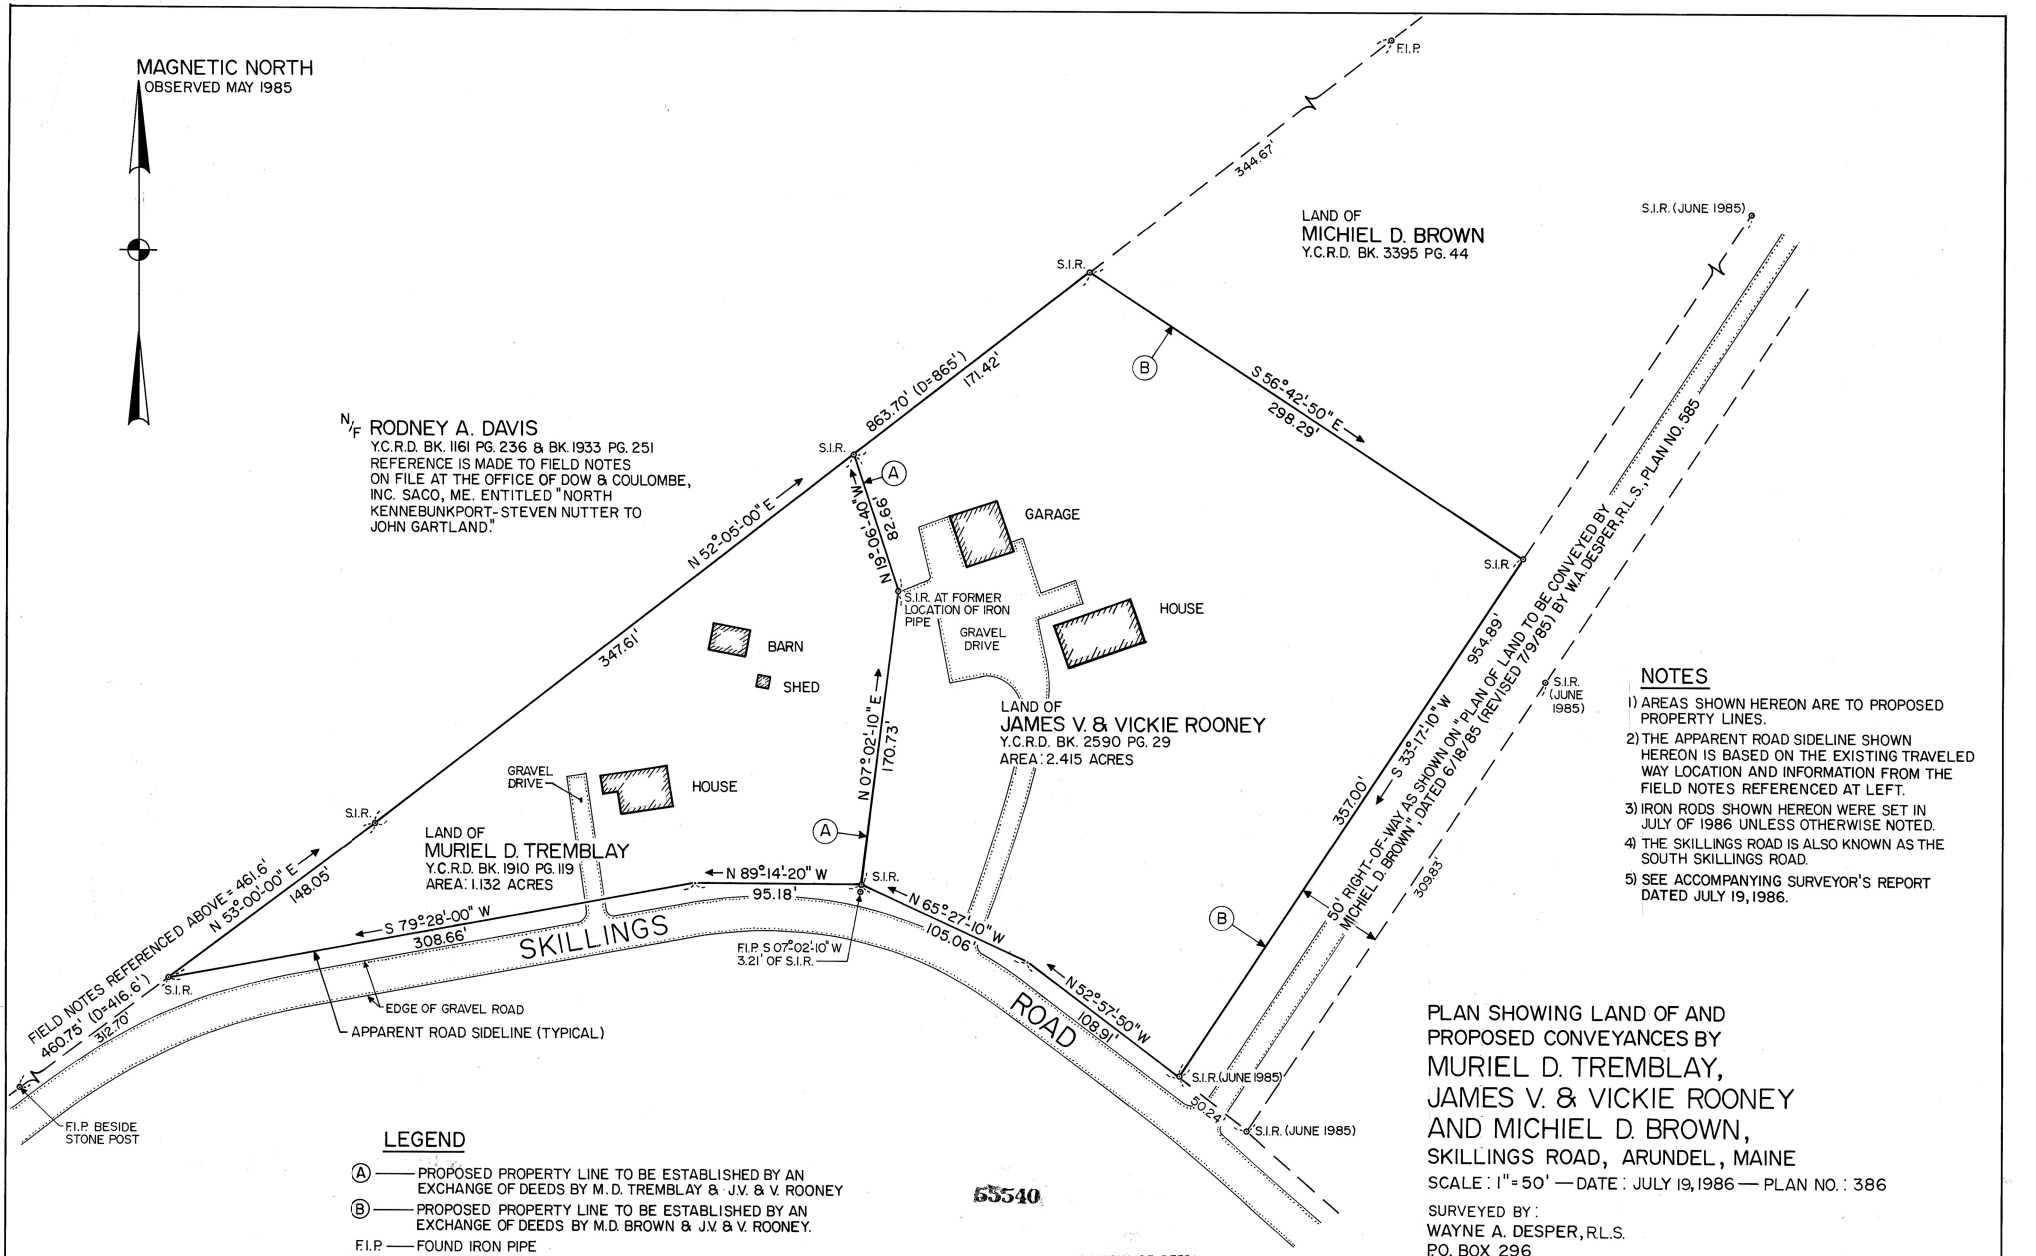


NOTES

1) AREAS SHOWN HEREON ARE TO PROPOSED PROPERTY LINES.
2) THE APPARENT ROAD SIDELINE SHOWN HEREON IS BASED ON THE EXISTING TRAVELED WAY LOCATION AND INFORMATION FROM THE FIELD NOTES REFERENCED AT LEFT.
3) IRON RODS SHOWN HEREON WERE SET IN JULY OF 1986 UNLESS OTHERWISE NOTED.
4) THE SKILLINGS ROAD IS ALSO KNOWN AS THE SOUTH SKILLINGS ROAD.
5) SEE ACCOMPANYING SURVEYOR'S REPORT DATED JULY 19, 1986.

LEGEND

- (A) —— PROPOSED PROPERTY LINE TO BE ESTABLISHED BY AN EXCHANGE OF DEEDS BY M. D. TREMBLAY & J.V. & V. ROONEY
- (B) —— PROPOSED PROPERTY LINE TO BE ESTABLISHED BY AN EXCHANGE OF DEEDS BY M.D. BROWN & J.V. & V. ROONEY.
- F.I.P. —— FOUND IRON PIPE
- S.I.R. —— SET 5/8" DIA. IRON ROD WITH CAP INSCRIBED R.L.S. 1279
- N/F —— NOW OR FORMERLY
- Y.C.R.D. — YORK COUNTY REGISTRY OF DEEDS
- (D=) —— DEEDED DISTANCE

GRAPHIC SCALE

0 50' 100' 200'
25' 75' 150'

65540

YORK, ss. REGISTRY OF DEEDS
Received DEC 10 1986
at 9 h 54 m A.M. and
Filed in Plan Book 153 Page 2
ATTEST: Jean M. Ponzetti
Register

PLAN SHOWING LAND OF AND PROPOSED CONVEYANCES BY MURIEL D. TREMBLAY, JAMES V. & VICKIE ROONEY AND MICHIEL D. BROWN,

SKILLINGS ROAD, ARUNDEL, MAINE

SCALE: 1"=50' — DATE: JULY 19, 1986 — PLAN NO.: 386

SURVEYED BY:
WAYNE A. DESPER, R.L.S.
P.O. BOX 296
WEST KENNEBUNK, MAINE 04094

THIS PLAN IS BASED UPON A STANDARD BOUNDARY SURVEY CONFORMING, TO THE BEST OF MY KNOWLEDGE AND BELIEF, TO THE MAINE BOARD OF REGISTRATION FOR LAND SURVEYORS STANDARDS (CATEGORY I, CONDITION 2).

STATE OF MAINE
WAYNE A. DESPER
1279
REGISTERED LAND SURVEYOR

Wayne A. Desper