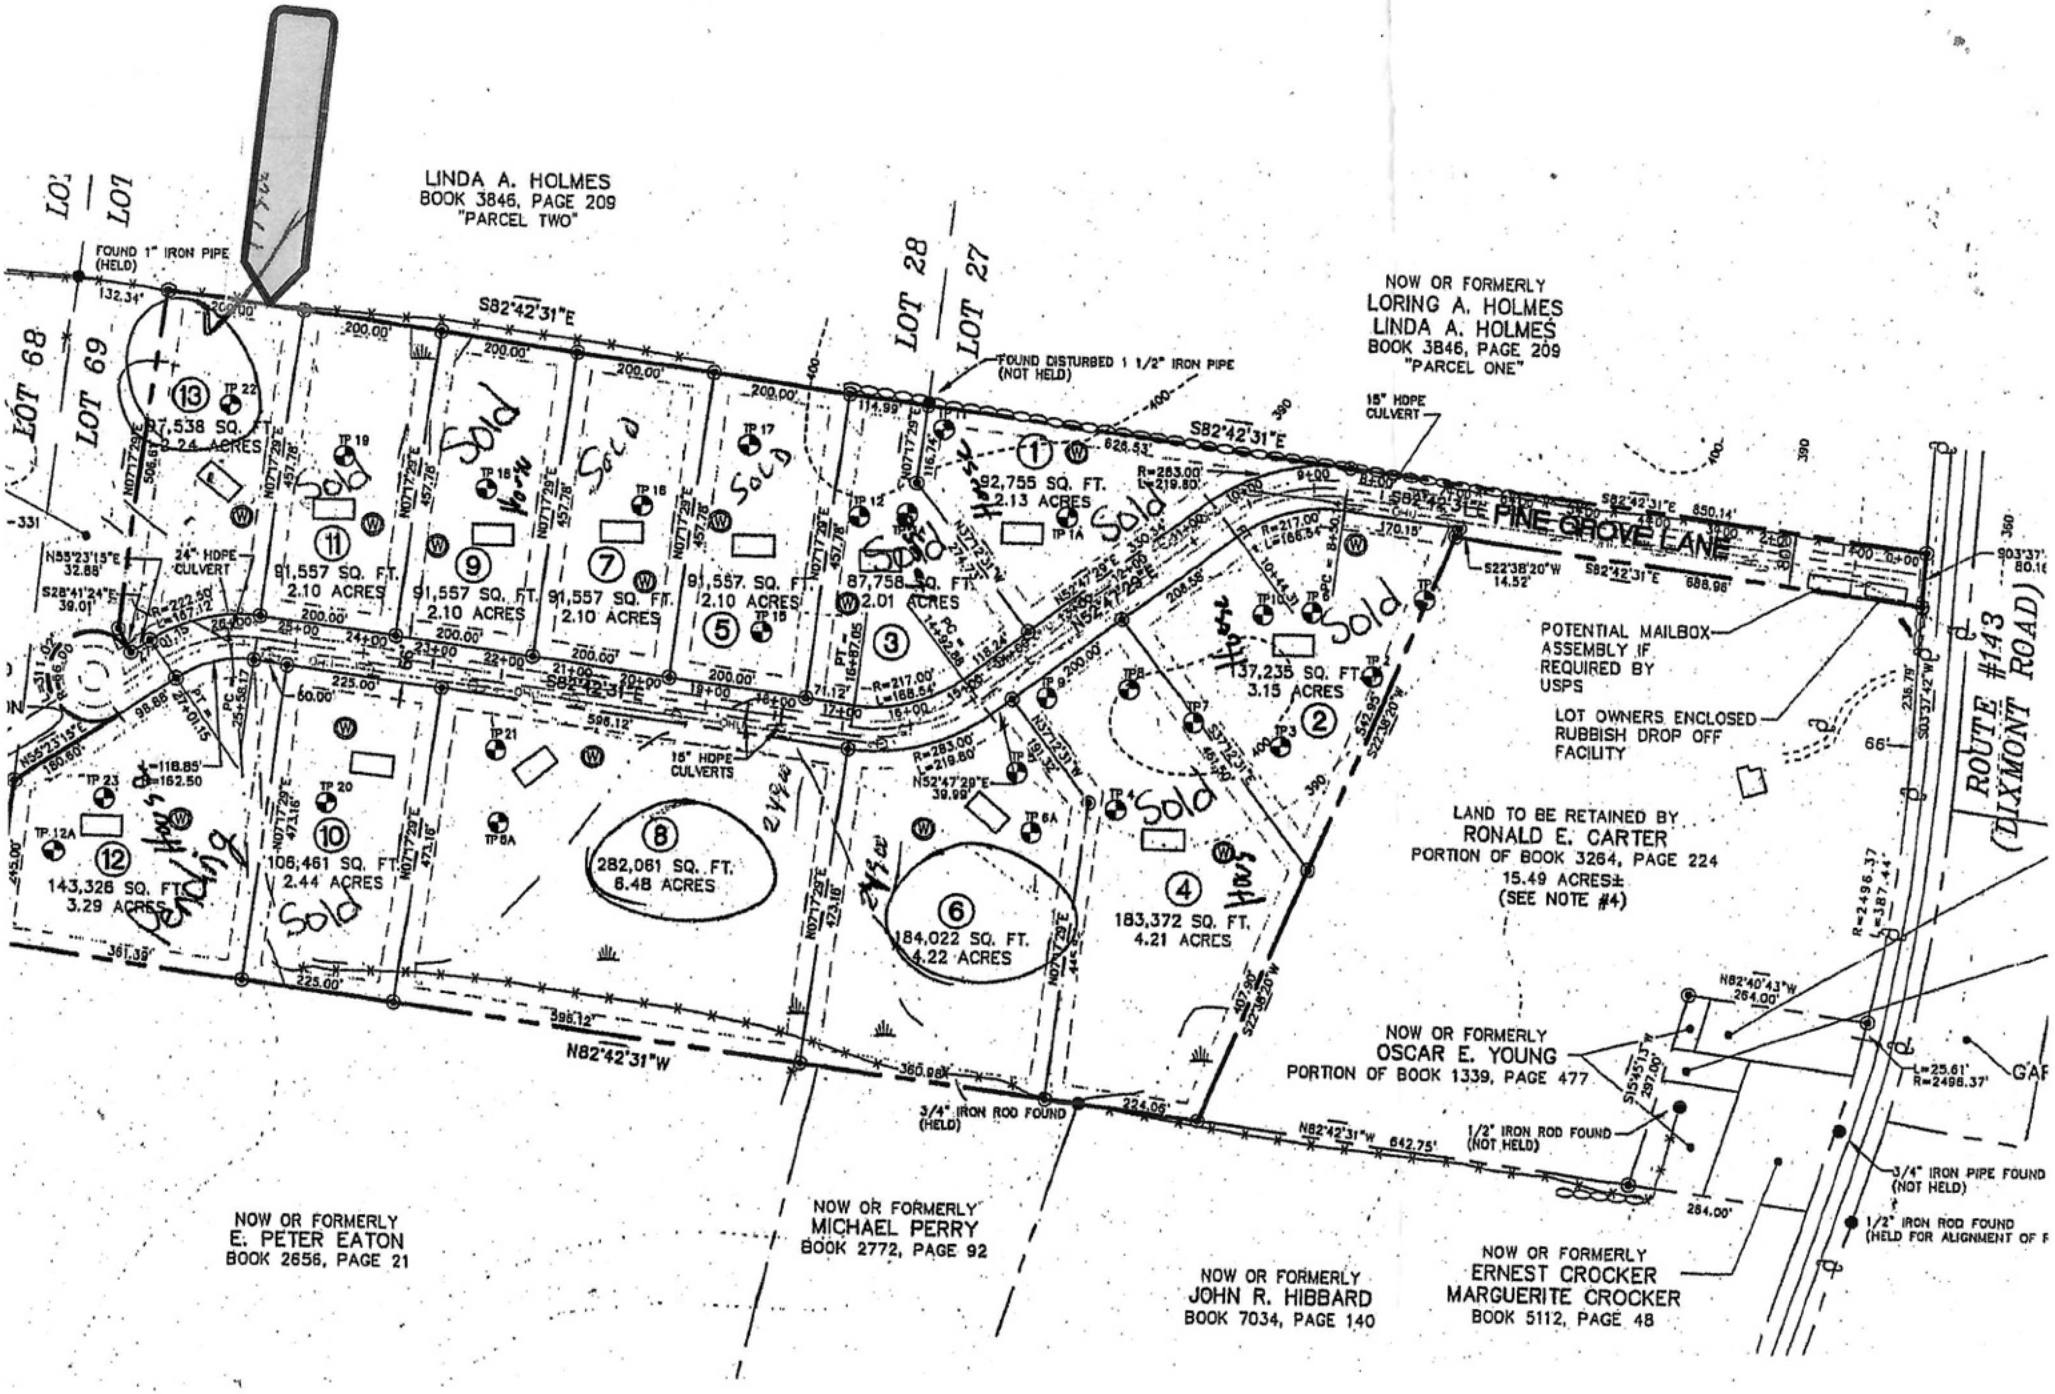
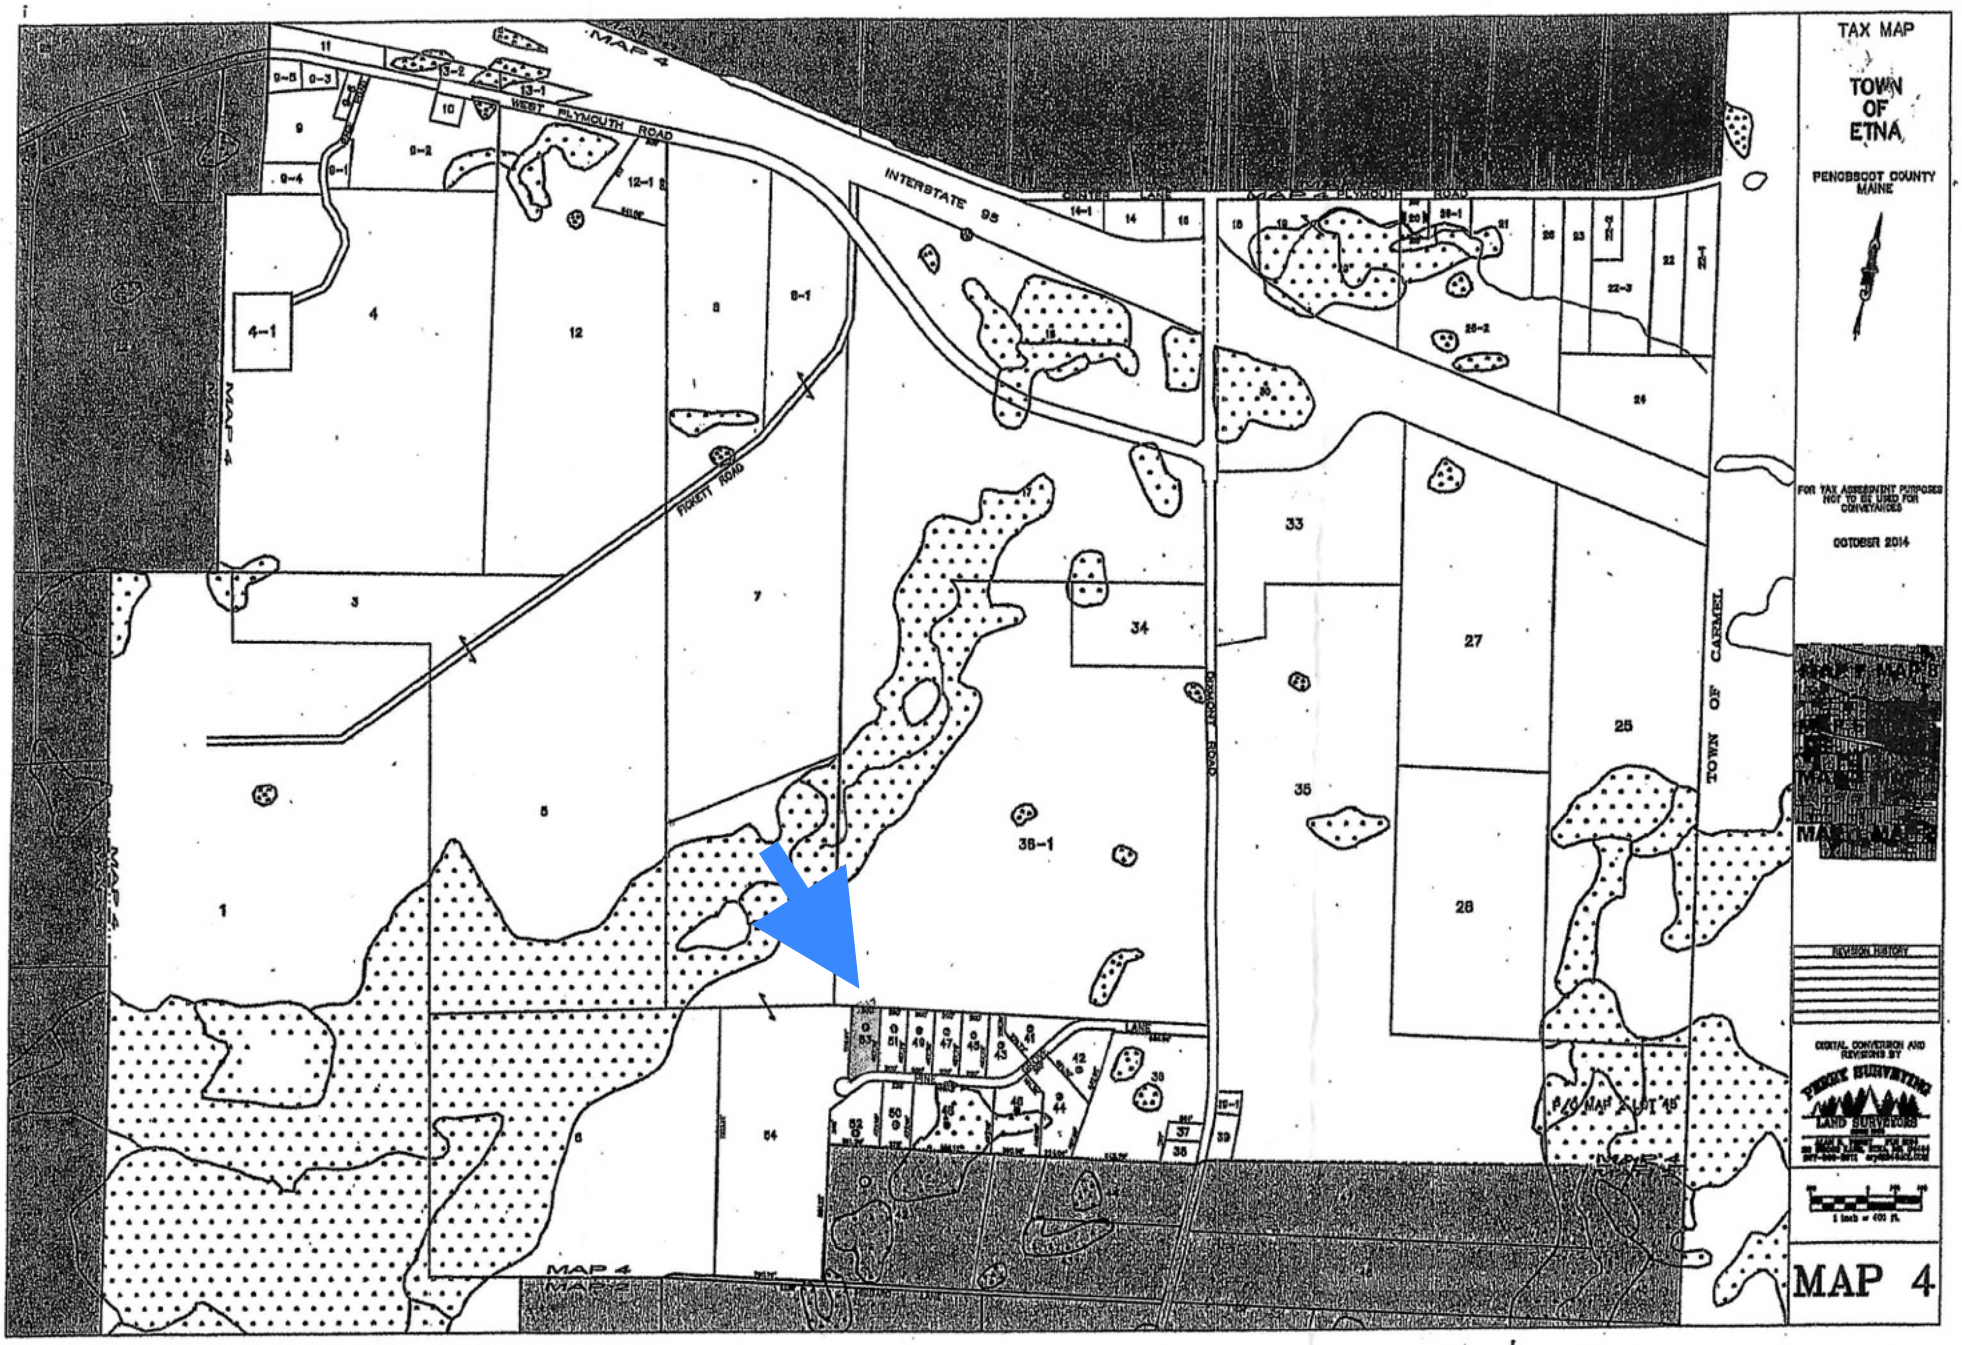

LINDA A. HOLMES
BOOK 3846, PAGE 209
"PARCEL TWO"
FOUND 1" IRON PIPE (HELD)
LOT 68
LOT 69
LOT 28
LOT 27
S82°42'31"E
FOUND DISTURBED 1 1/2" IRON PIPE (NOT HELD)
NOW OR FORMERLY
LORING A. HOLMES
LINDA A. HOLMES
BOOK 3846, PAGE 209
"PARCEL ONE"
15" HDPE CULVERT
PINE GROVE LANE
ROUTE #143 (HYDE PARK ROAD)
POTENTIAL MAILBOX ASSEMBLY IF REQUIRED BY USPS
LOT OWNERS ENCLOSED RUBBISH DROP OFF FACILITY
LAND TO BE RETAINED BY
RONALD E. CARTER
PORTION OF BOOK 3264, PAGE 224
15.49 ACRES±
(SEE NOTE #4)
NOW OR FORMERLY
OSCAR E. YOUNG
PORTION OF BOOK 1339, PAGE 477
N82°42'31"W
3/4" IRON ROD FOUND (HELD)
1/2" IRON ROD FOUND (NOT HELD)
3/4" IRON PIPE FOUND (NOT HELD)
1/2" IRON ROD FOUND (HELD FOR ALIGNMENT OF R
NOW OR FORMERLY
E. PETER EATON
BOOK 2656, PAGE 21
NOW OR FORMERLY
MICHAEL PERRY
BOOK 2772, PAGE 92
NOW OR FORMERLY
JOHN R. HIBBARD
BOOK 7034, PAGE 140
NOW OR FORMERLY
ERNEST CROCKER
MARGUERITE CROCKER
BOOK 5112, PAGE 48
1 92,755 SQ. FT. 2.13 ACRES
2 137,235 SQ. FT. 3.15 ACRES
3 87,758 SQ. FT. 2.01 ACRES
4 183,372 SQ. FT. 4.21 ACRES
5 91,557 SQ. FT. 2.10 ACRES
6 184,022 SQ. FT. 4.22 ACRES
7 91,557 SQ. FT. 2.10 ACRES
8 282,061 SQ. FT. 6.48 ACRES
9 91,557 SQ. FT. 2.10 ACRES
10 106,461 SQ. FT. 2.44 ACRES
11 91,557 SQ. FT. 2.10 ACRES
12 143,328 SQ. FT. 3.29 ACRES
13 97,538 SQ. FT. 2.24 ACRES
Sold
Pending



Road commissioner - Andy Watson 269-4356

Driveway Permit - LeRoy Hall 269-3480

Map 4 Lot 53