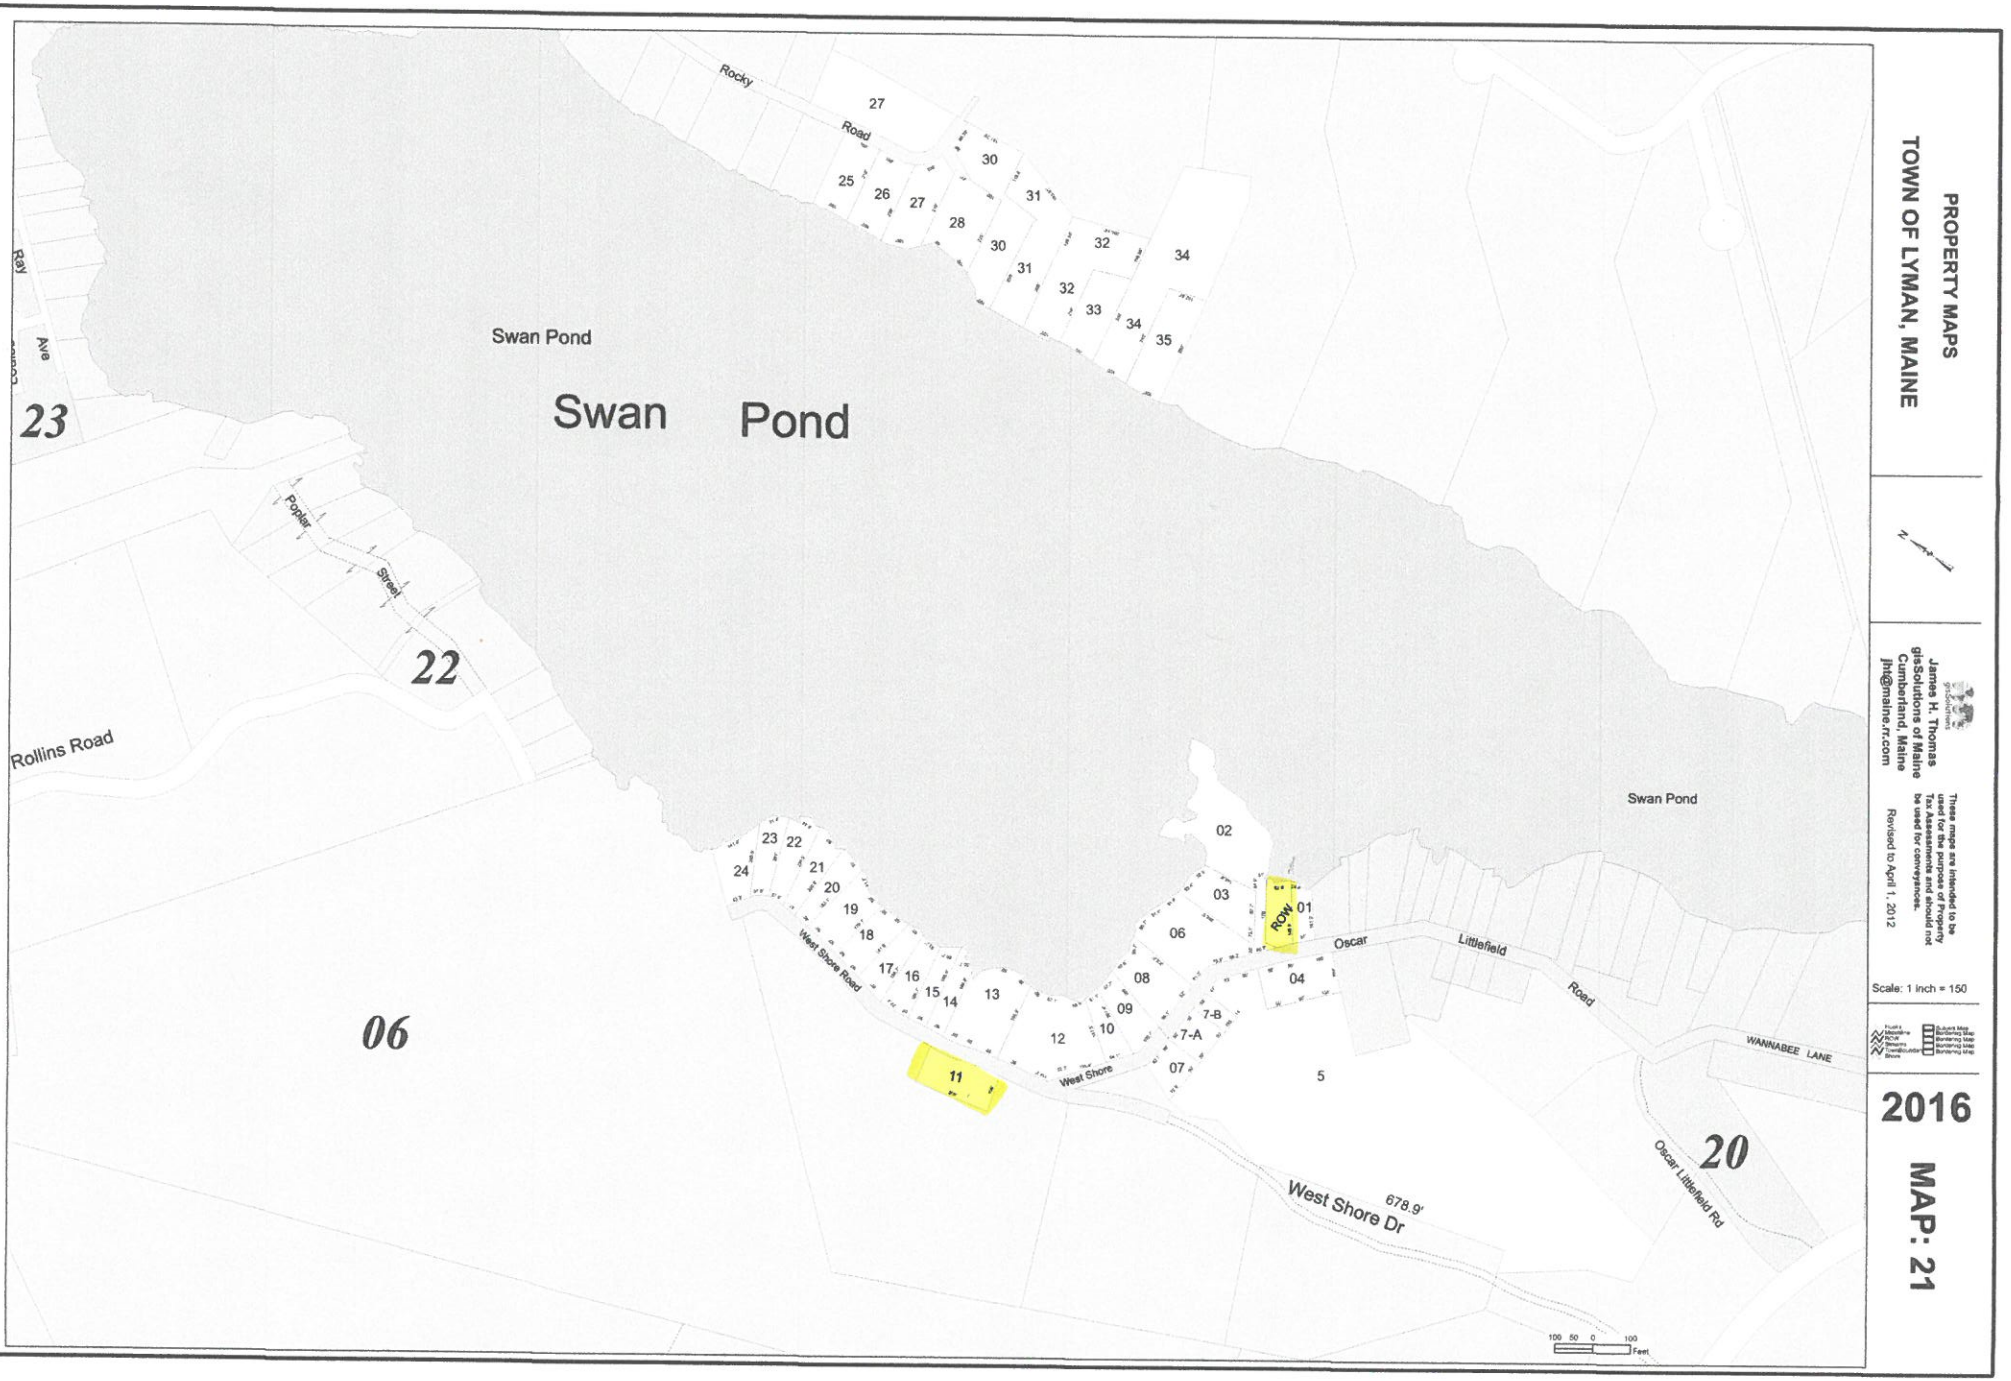

PROPERTY MAPS
TOWN OF LYMAN, MAINE
Swan Pond
Swan Pond
23
22
06
20
Rocky Road
Ray Ave
Poplar Street
Rollins Road
West Shore Road
West Shore
West Shore Dr
678.9'
Oscar Littlefield Road
Oscar Littlefield Road
WANNABEE LANE
ROW
11
02
03
01
06
04
08
09
7-8
7-A
10
12
13
14
15
16
17
18
19
20
21
22
23
24
07
5
27
25
26
27
28
30
31
32
33
34
35
30
31
32
34
James H. Thomas
gisSolutions of Maine
Cumberland, Maine
jht@maine.rr.com
These maps are intended to be used for the purpose of Property Taxation and should not be used for conveyance.
Revised to April 1, 2012
Scale: 1 inch = 150
2016
MAP: 21

5+1