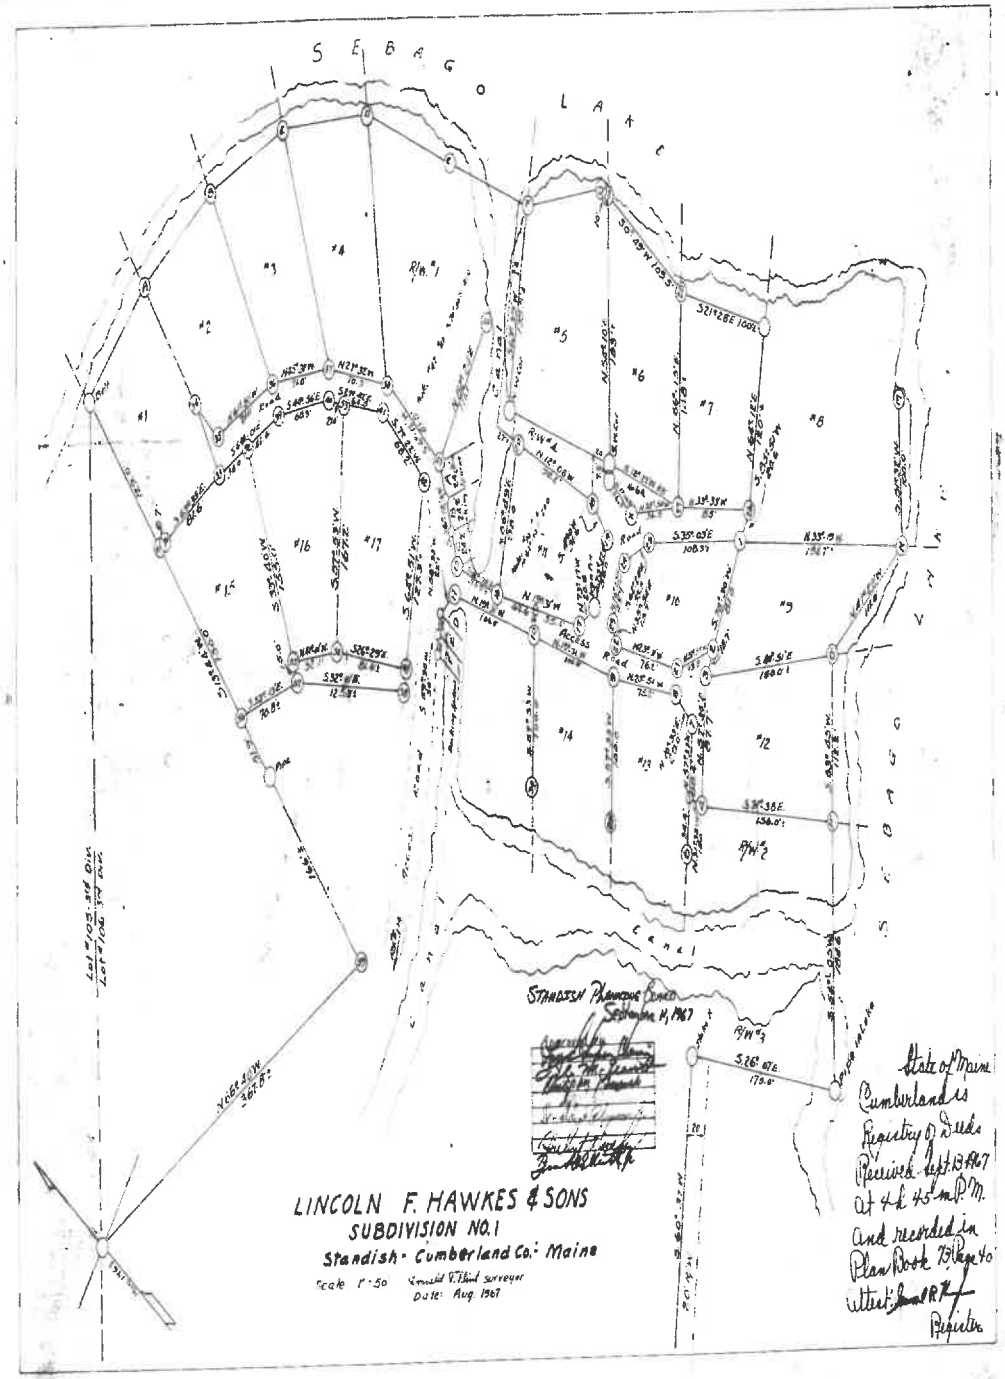
S E B A G O L A K E
#1
#2
#3
#4
#5
#6
#7
#8
#9
#10
#11
#12
#13
#14
#15
#16
#17
R/W #1
R/W #2
R/W #3
Canal
Standish Planning Board
September 11, 1967
LINCOLN F. HAWKES & SONS
SUBDIVISION NO. 1
Standish · Cumberland Co.: Maine
Scale 1" = 50'
Donald V. Hand surveyor
Date: Aug. 1967
State of Maine
Cumberland ss
Registry of Deeds
Received Sept. 13 1967
at 4 h 45 m P.M.
and recorded in
Plan Book 75 Page 40
Attest:
Register

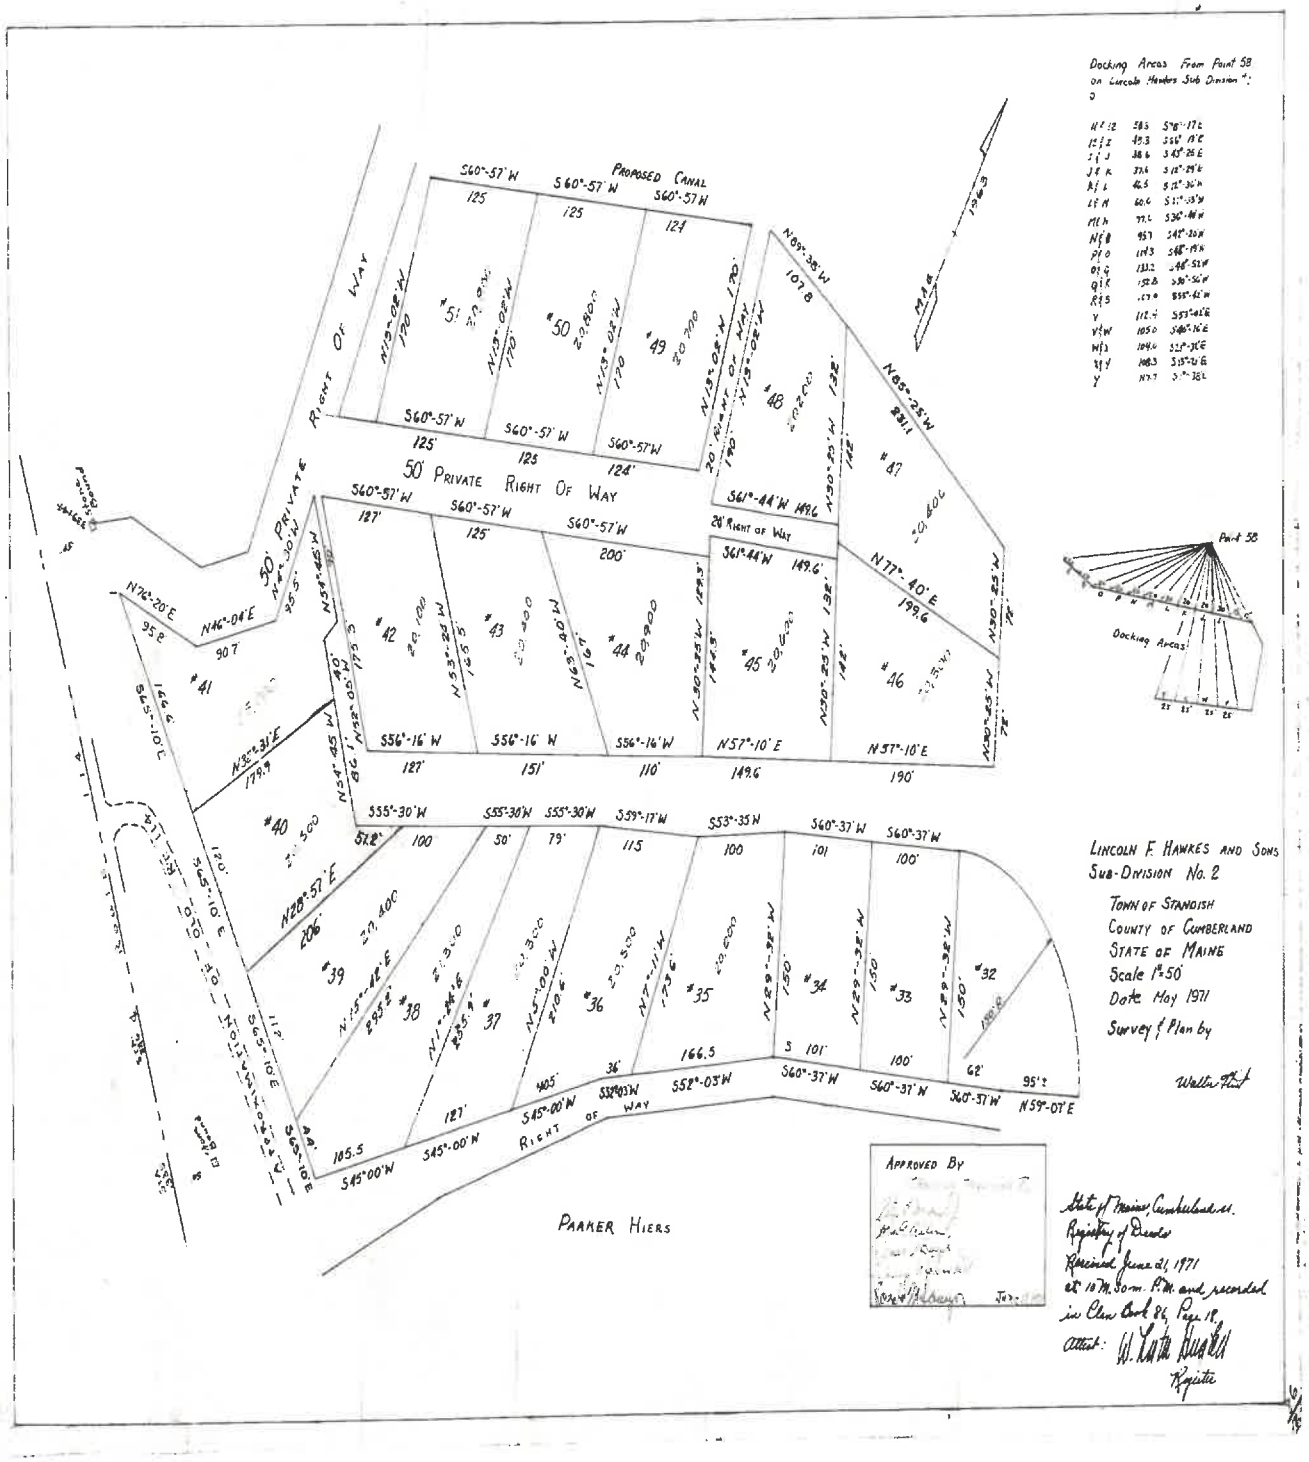
Docking Areas From Point 58 on Lincoln Hawkes Sub Division #:
Point 58
Docking Areas
Proposed Canal
50' Private Right Of Way
Right Of Way
Parker Hiers
Lincoln F. Hawkes and Sons
Sub-Division No. 2
Town of Standish
County of Cumberland
State of Maine
Scale 1"=50'
Date May 1971
Survey & Plan by
Walter Flint
Approved By
State of Maine, Cumberland ss.
Registry of Deeds
Received June 21, 1971
at 10 M. 30 m. P.M. and recorded
in Plan Book 86, Page 18.
Attest: W. Lutz Hunter
Register