


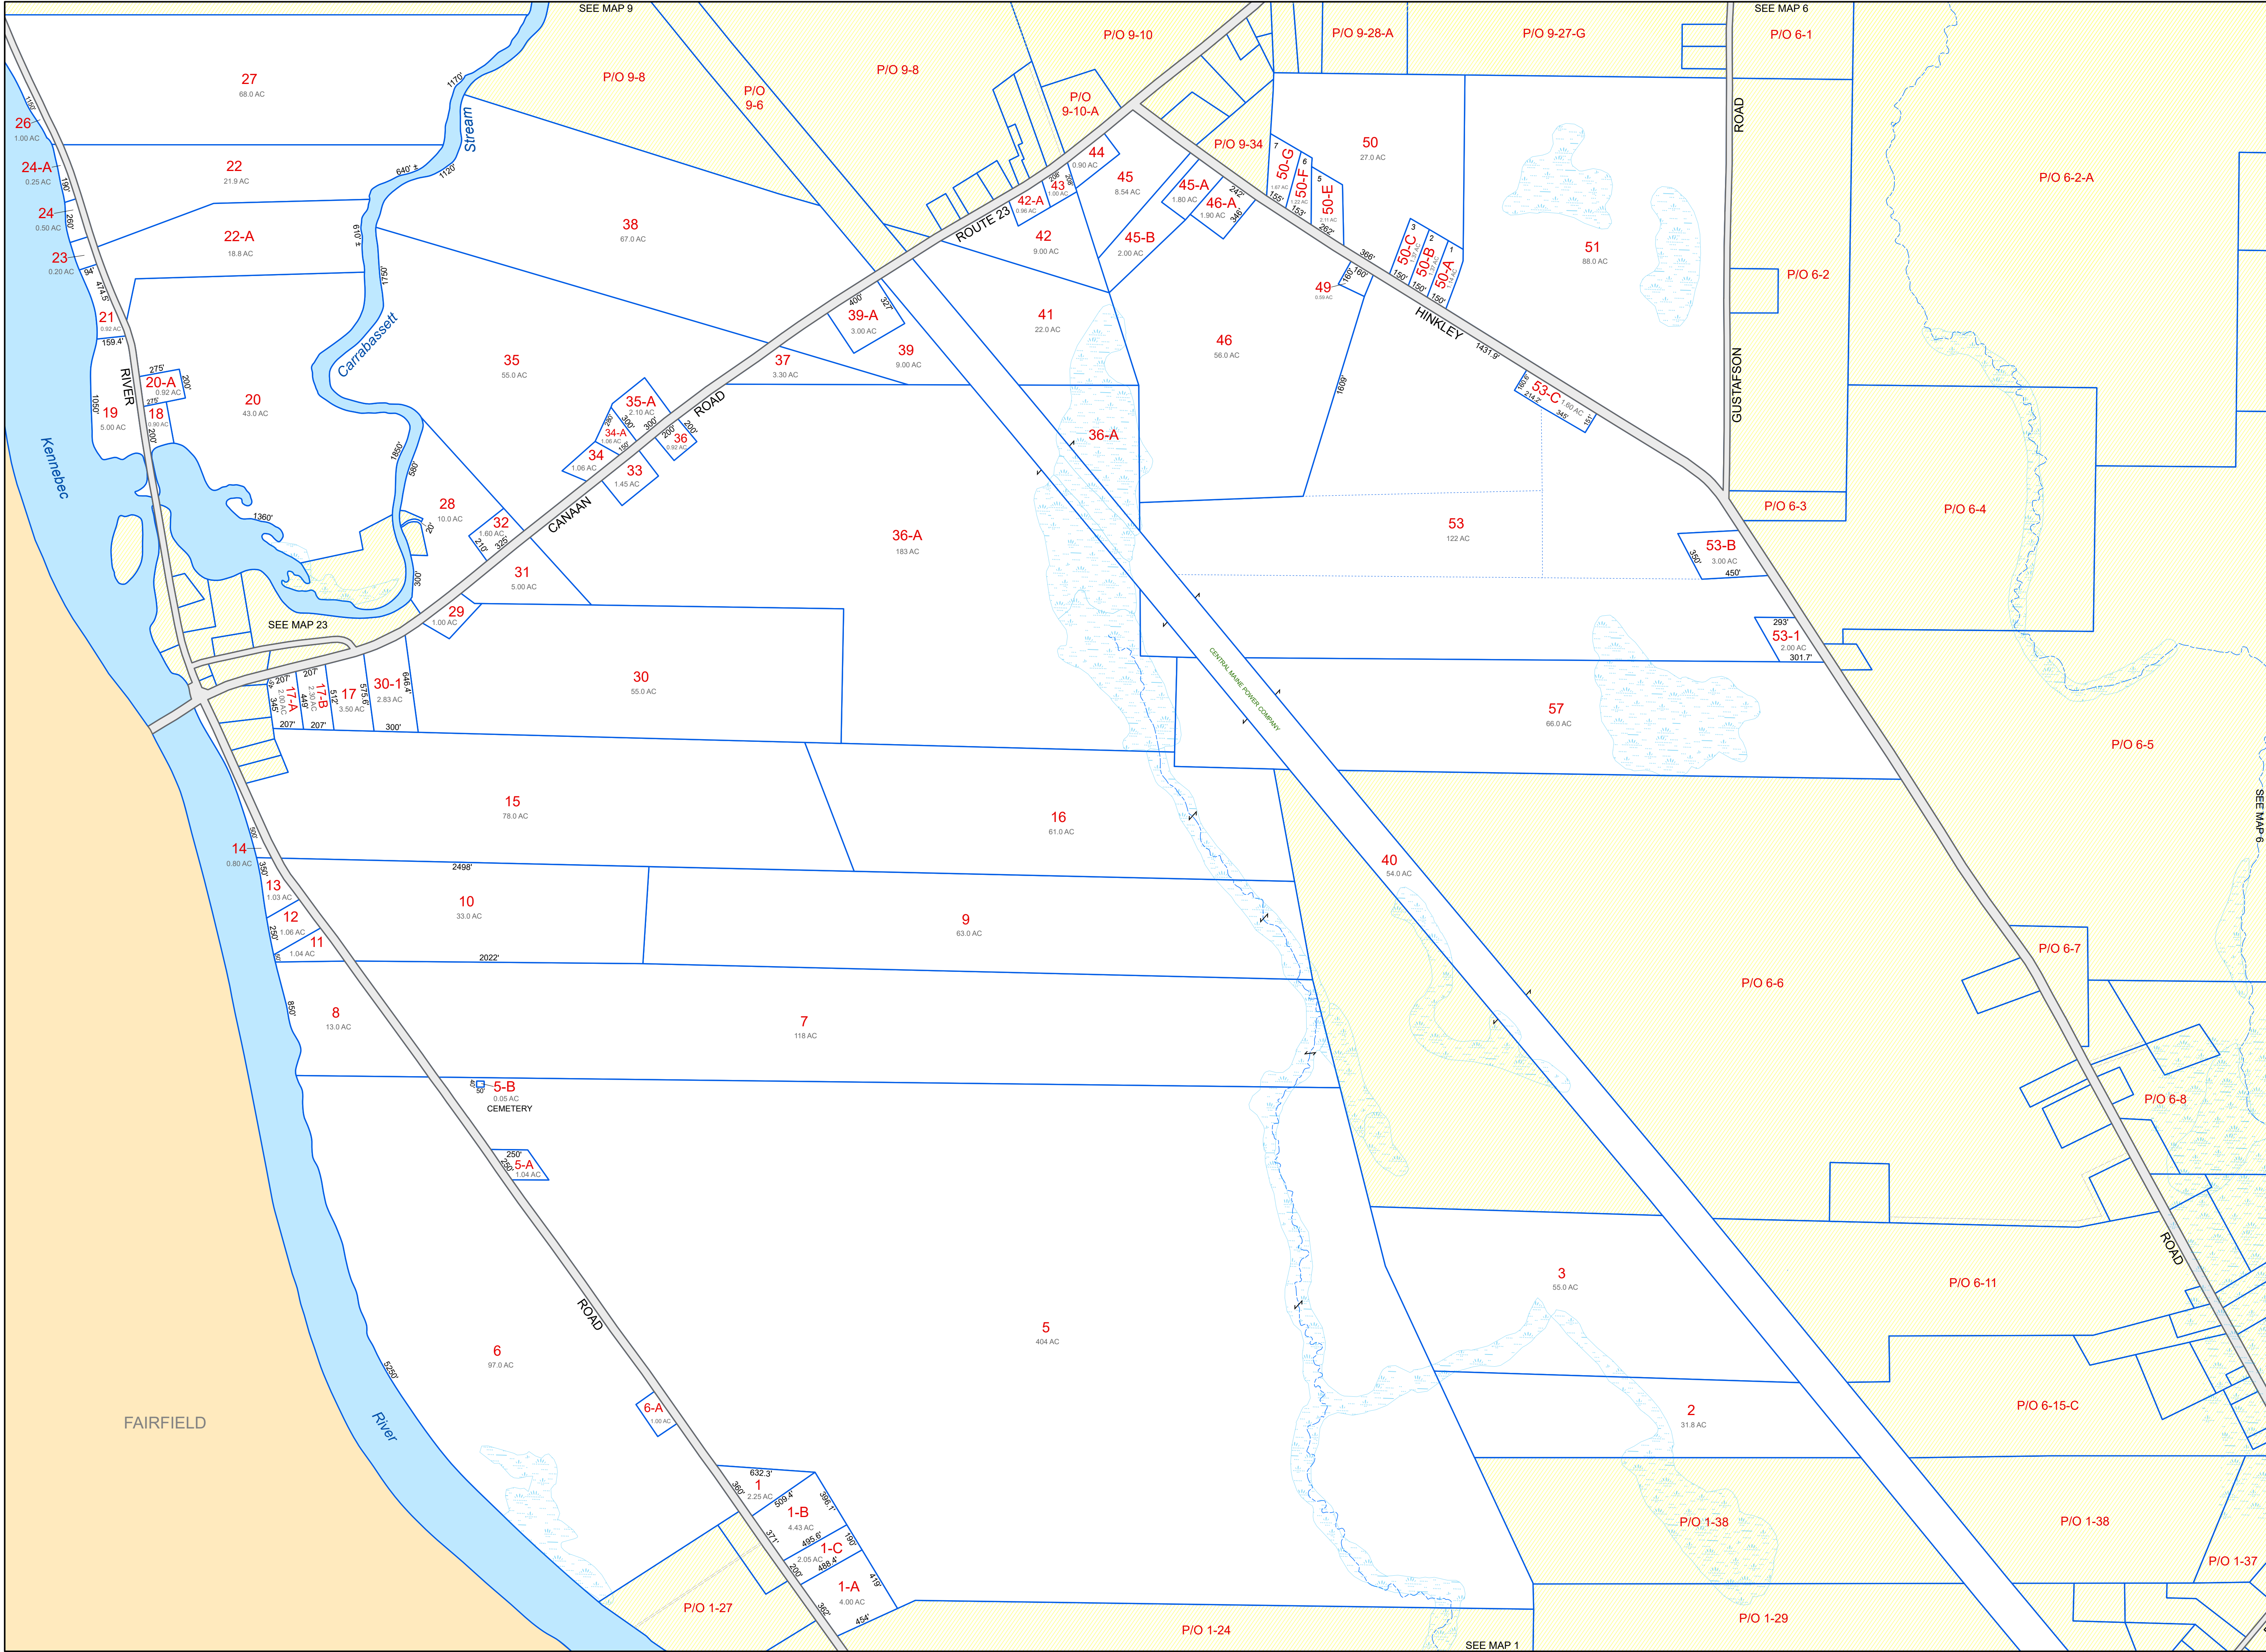

PROPERTY MAPS

Tax Map
5

CLINTON
Kennebec County, ME




LEGEND

- PROPERTY LINE
- PUBLIC RIGHT-OF-WAY
- PRIVATE RIGHT-OF-WAY
- RAILROAD RIGHT-OF-WAY
- HISTORIC/SUBDIVISION LINE
- EASEMENT or ROW
- PARCEL HOOK
- 2-1 PARCEL ID NUMBER
- 150' SURVEY DIMENSION (FEET)
- (1) SURVEY LOT NUMBER
- 1.25 AC ASSESSED ACREAGE
- HYDROLOGY
- WETLANDS

The information on this map is for assessment purposes only, is not a legal survey, and is not intended to be used for conveyance.

SCALE: 1 in = 500 ft

0 500 1,000

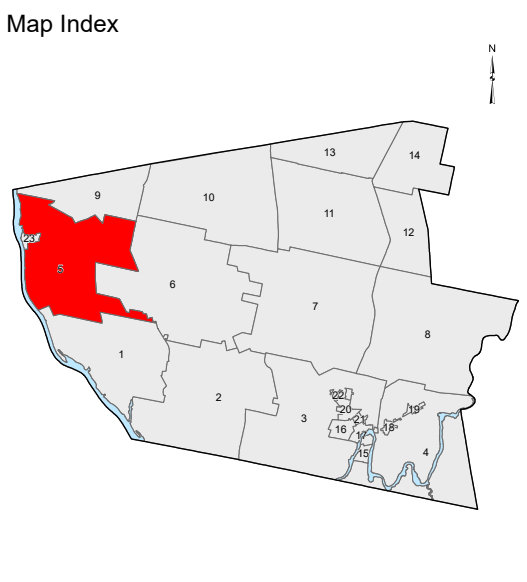

Original map created by J. W. Sewall Company
Map updated by LatLong Logic, LLC with
Maine Assessment and Appraisal Services, Inc.
(04/01/2022)

Print Date: 05/27/2022

Clinton Assessor's Office
27 Baker Street
Clinton, Maine 04927
(207) 426-8511