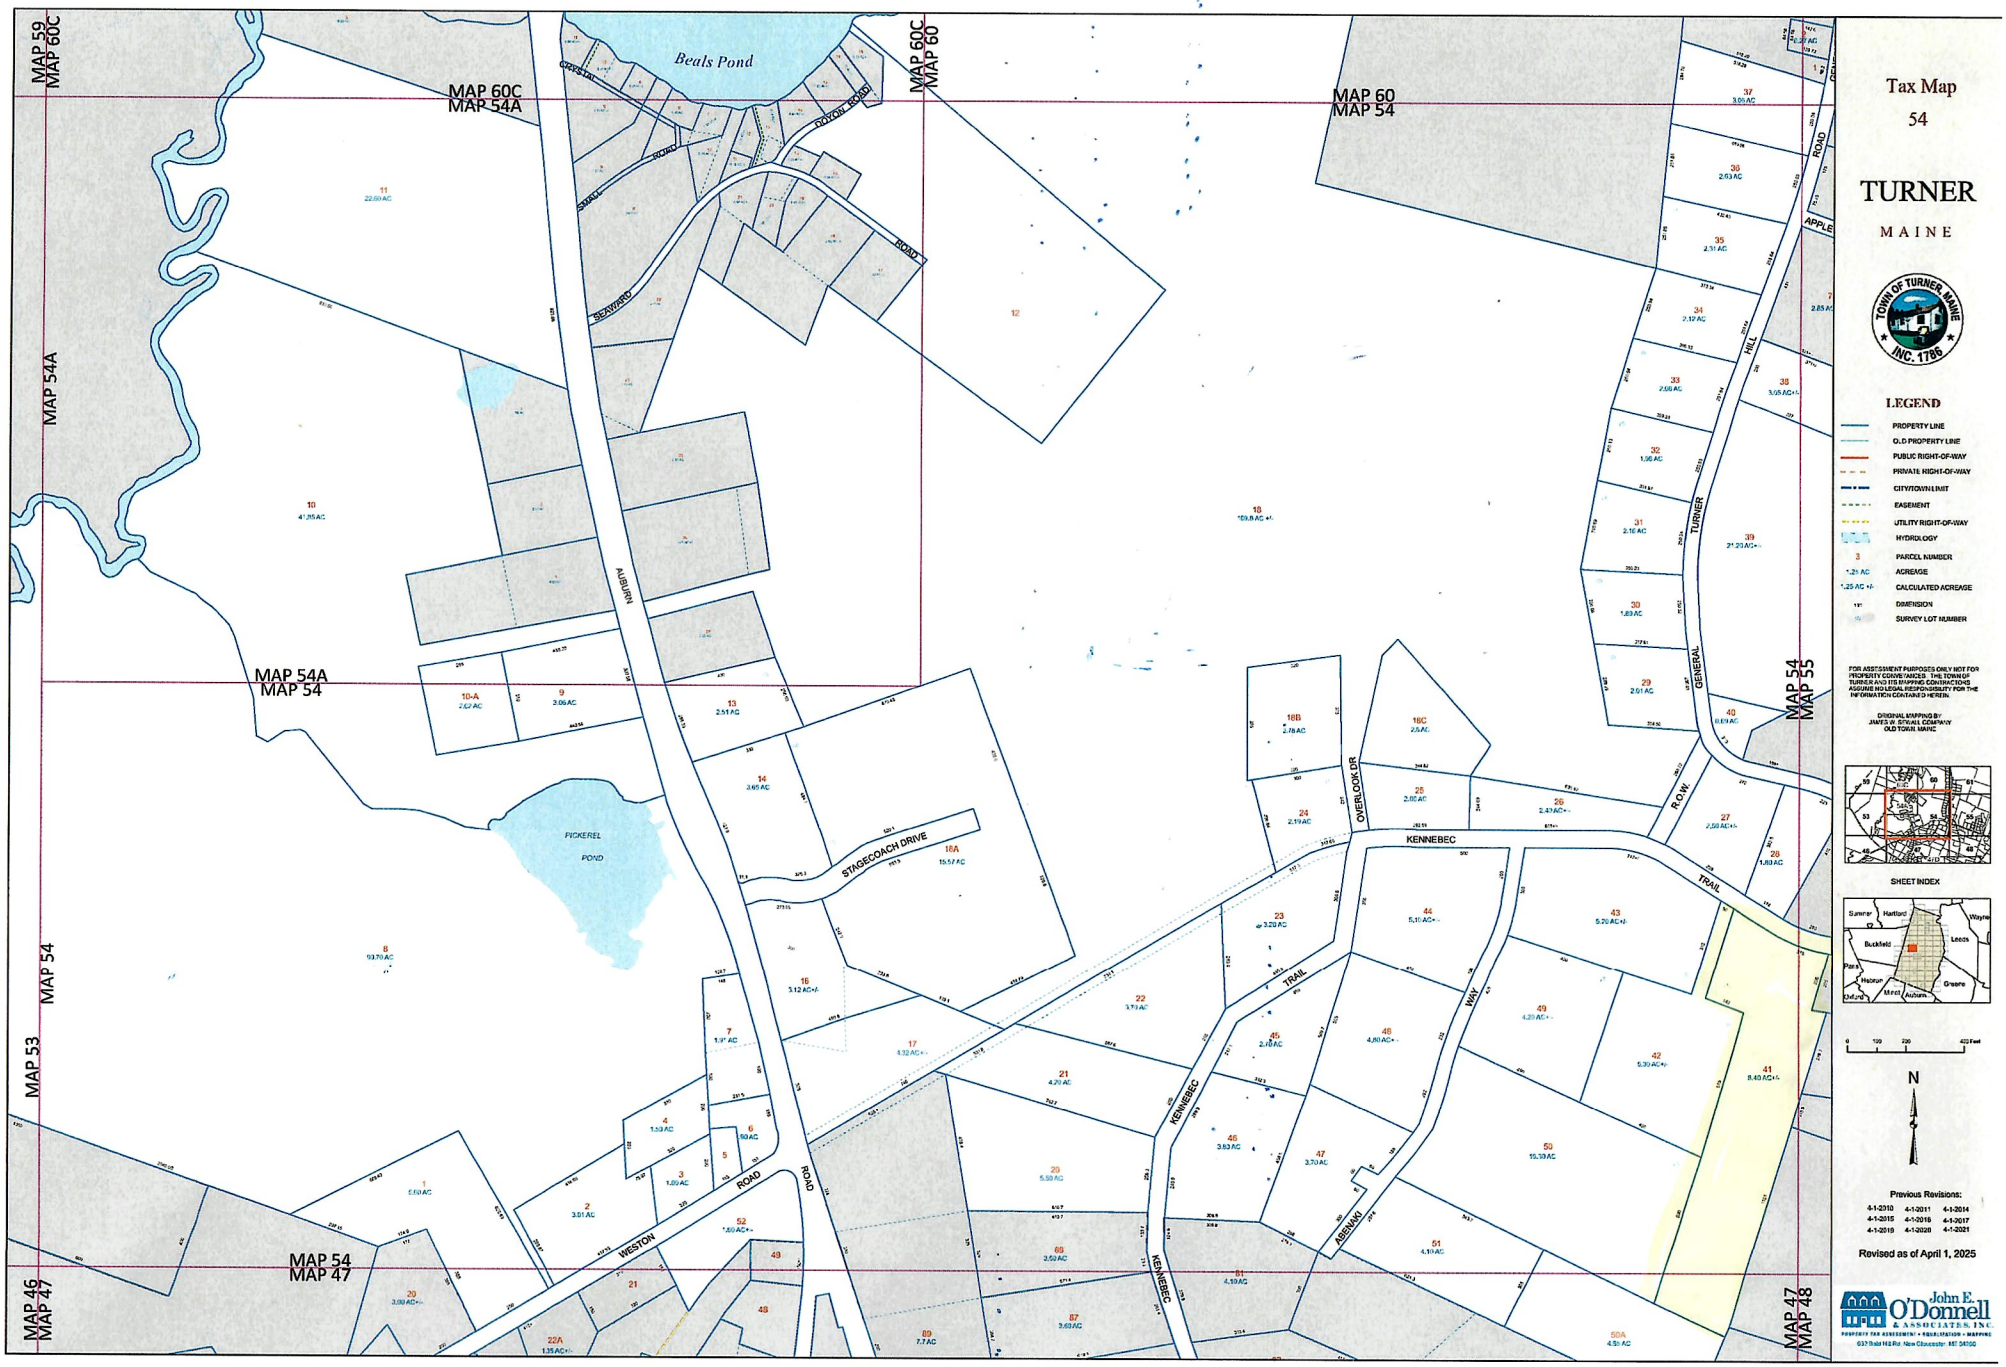
Tax Map
54
TURNER
MAINE
TOWN OF TURNER, MAINE
INC. 1786
LEGEND
PROPERTY LINE
OLD PROPERTY LINE
PUBLIC RIGHT-OF-WAY
PRIVATE RIGHT-OF-WAY
CITY/TOWN LIMIT
EASEMENT
UTILITY RIGHT-OF-WAY
HYDROLOGY
PARCEL NUMBER
ACREAGE
CALCULATED ACREAGE
DIMENSION
SURVEY LOT NUMBER
FOR ASSESSMENT PURPOSES ONLY NOT FOR PROPERTY CONVEYANCES. THE TOWN OF TURNER AND ITS MAPPING CONTRACTORS ASSUME NO LEGAL RESPONSIBILITY FOR THE INFORMATION CONTAINED HEREIN.
ORIGINAL MAPPING BY:
JAMES W. SEWALL COMPANY
OLD TOWN, MAINE
SHEET INDEX
Previous Revisions:
4-1-2010 4-1-2011 4-1-2014
4-1-2015 4-1-2016 4-1-2017
4-1-2019 4-1-2020 4-1-2021
Revised as of April 1, 2025
John E. O'Donnell & ASSOCIATES, INC.
PROPERTY TAX ASSESSMENT • REVALUATION • MAPPING
Beals Pond
PICKEREL POND
MAP 59
MAP 60C
MAP 54A
MAP 60
MAP 54
MAP 53
MAP 46
MAP 47
MAP 48
MAP 55
AUBURN ROAD
STAGECOACH DRIVE
WESTON ROAD
KENNEBEC TRAIL
OVERLOOK DR
ABENAKI WAY
GENERAL TURNER HILL ROAD
APPLE ROAD
SEAWARD ROAD
CRYSTAL ROAD
DOYON ROAD
R.O.W.