



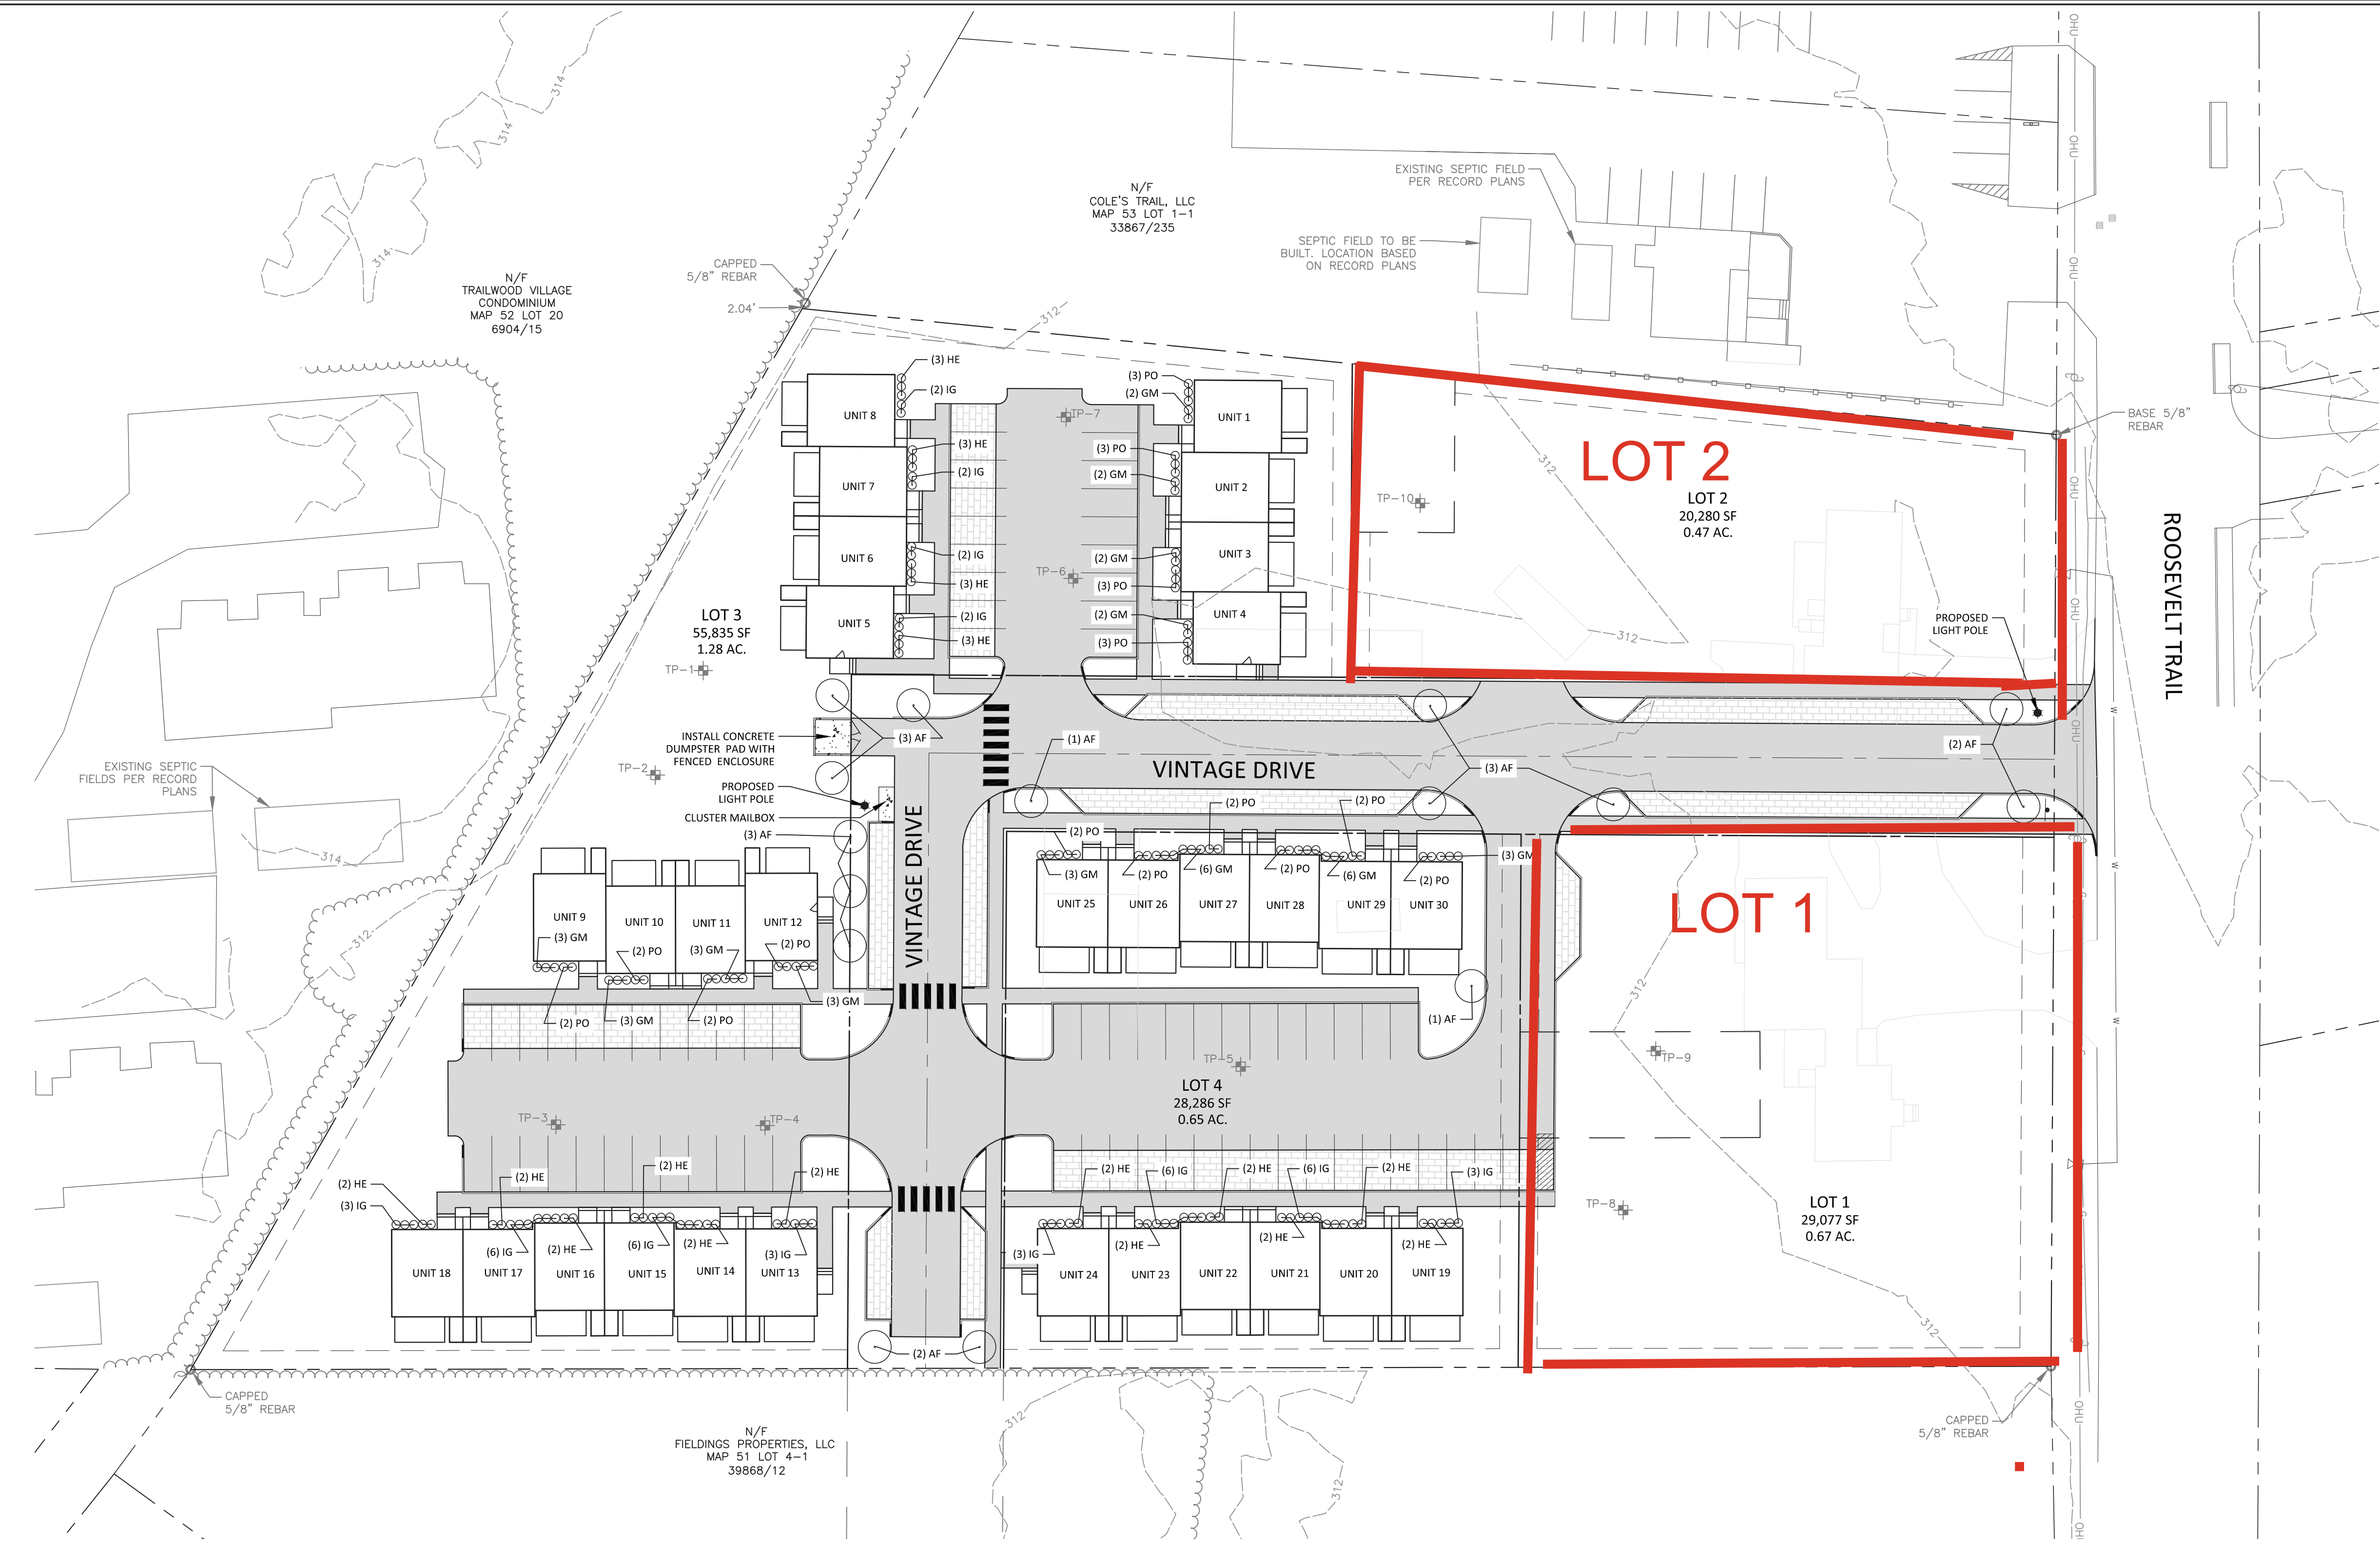

LEGEND	
EXISTING	PROPOSED
---	PROPERTY LINE/R.O.W.
---	ABUTTER PROPERTY LINE
---	SETBACK
---	EASEMENT LINE
○	GRANITE MONUMENT
○	IRON PIN/DRILL HOLE
---	CENTERLINE
---	BUILDING
---	EDGE OF PAVEMENT/CURB
---	EDGE OF CONCRETE
---	SIGN
---	CONTOUR LINE
---	TREELINE
TP-1	TEST PIT
---	CATCHBASIN
---	CULVERT/STORMDRAIN
---	WATER MAIN
---	WATER VALVE
---	HYDRANT
---	UTILITY POLE
---	OVERHEAD UTILITIES
---	GAS MAIN
---	GAS VALVE
---	LIGHT POLE

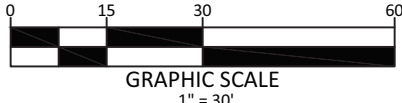

PLANT LIST					
TREES	QTY	KEY	BOTANICAL NAME	COMMON NAME	SIZE
	15	AF	Acer x freemanii 'Armstrong'	Armstrong Maple	3" CAL.
SHRUBS	QTY	KEY	BOTANICAL NAME	COMMON NAME	SIZE
	44	IG	Ilex glabra 'Shamrock'	Compact Inkberry	6 GAL.
	32	PO	Physocarpus obulifolus 'Summer Wine'	Common Ninebark	2 GAL.
	38	GM	Buxus 'Green Mountain'	Green Mountain Boxwood	6 GAL.
PERENNIALS	QTY	KEY	BOTANICAL NAME	COMMON NAME	SIZE
	36	HE	Hemerocallis 'Happy Returns'	Yellow Daylily	2 GAL.

LANDSCAPING PLAN
VINTAGE SUBDIVISION
ROOSEVELT TRAIL & VINTAGE DRIVE
WINDHAM, MAINE
FOR RECORD OWNER:
PTG PROPERTIES, INC.
75 LOCKLAND DRIVE
WINDHAM, MAINE 04062

19046
JOB NUMBER:
1" = 30'
SCALE:
1-22-2024
DATE:
SHEET 7 OF 9
SB-1

REV	DATE	BY	DESCRIPTION
A	2-21-23	DMR	RESUBMITTED TO TOWN
B	1-22-24	DMR	RESUBMITTED TO TOWN

DM ROMA
CONSULTING ENGINEERS
P.O. BOX 1116
WINDHAM, ME 04062
(207) 951-5055

