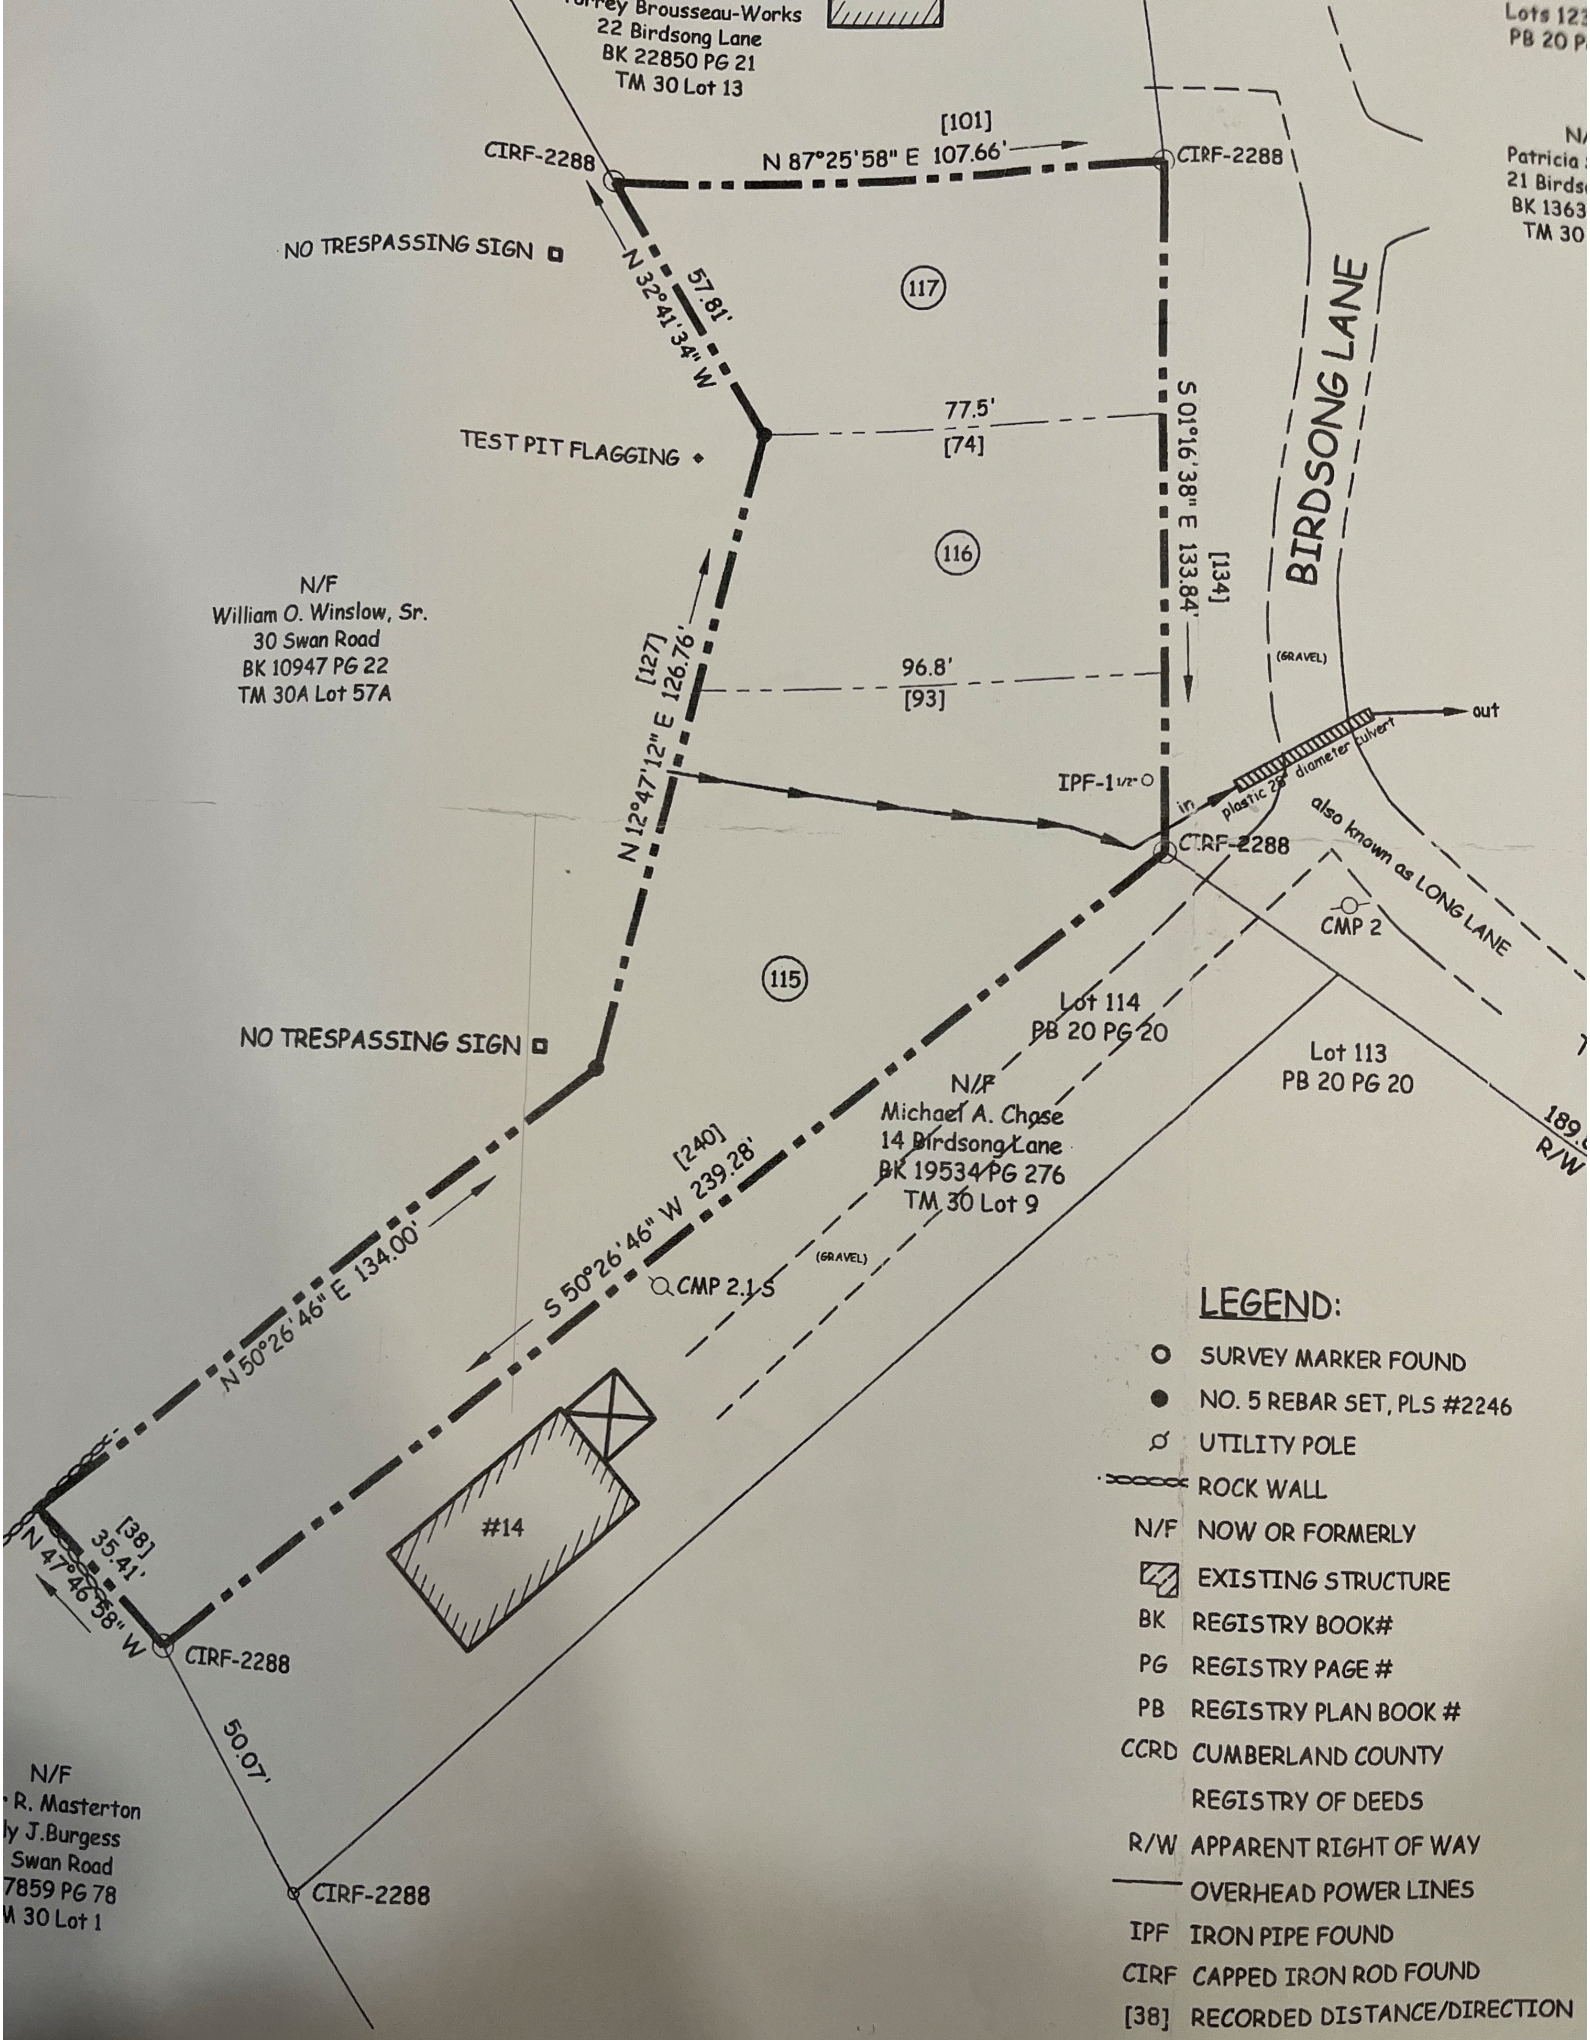
Torrey Brousseau-Works
22 Birdsong Lane
BK 22850 PG 21
TM 30 Lot 13
[101]
N 87°25'58" E 107.66'
CIRF-2288
CIRF-2288
NO TRESPASSING SIGN
N 32°41'34" W
57.81'
117
77.5'
[74]
S 01°16'38" E 133.84'
[134]
BIRDSONG LANE
TEST PIT FLAGGING
116
N/F
William O. Winslow, Sr.
30 Swan Road
BK 10947 PG 22
TM 30A Lot 57A
[127]
N 12°47'12" E 126.76'
96.8'
[93]
(GRAVEL)
out
IPF-1 1/2"
in
plastic 28" diameter culvert
also known as LONG LANE
CIRF-2288
CMP 2
115
Lot 114
PB 20 PG 20
Lot 113
PB 20 PG 20
NO TRESPASSING SIGN
N/F
Michael A. Chase
14 Birdsong Lane
BK 19534 PG 276
TM 30 Lot 9
[240]
S 50°26'46" W 239.28'
N 50°26'46" E 134.00'
(GRAVEL)
CMP 2.1
#14
[38]
35.41'
N 47°46'38" W
CIRF-2288
50.07'
CIRF-2288
N/F
R. Masterton
J.Burgess
Swan Road
7859 PG 78
M 30 Lot 1
LEGEND:
SURVEY MARKER FOUND
NO. 5 REBAR SET, PLS #2246
UTILITY POLE
ROCK WALL
N/F NOW OR FORMERLY
EXISTING STRUCTURE
BK REGISTRY BOOK#
PG REGISTRY PAGE #
PB REGISTRY PLAN BOOK #
CCRD CUMBERLAND COUNTY REGISTRY OF DEEDS
R/W APPARENT RIGHT OF WAY
OVERHEAD POWER LINES
IPF IRON PIPE FOUND
CIRF CAPPED IRON ROD FOUND
[38] RECORDED DISTANCE/DIRECTION