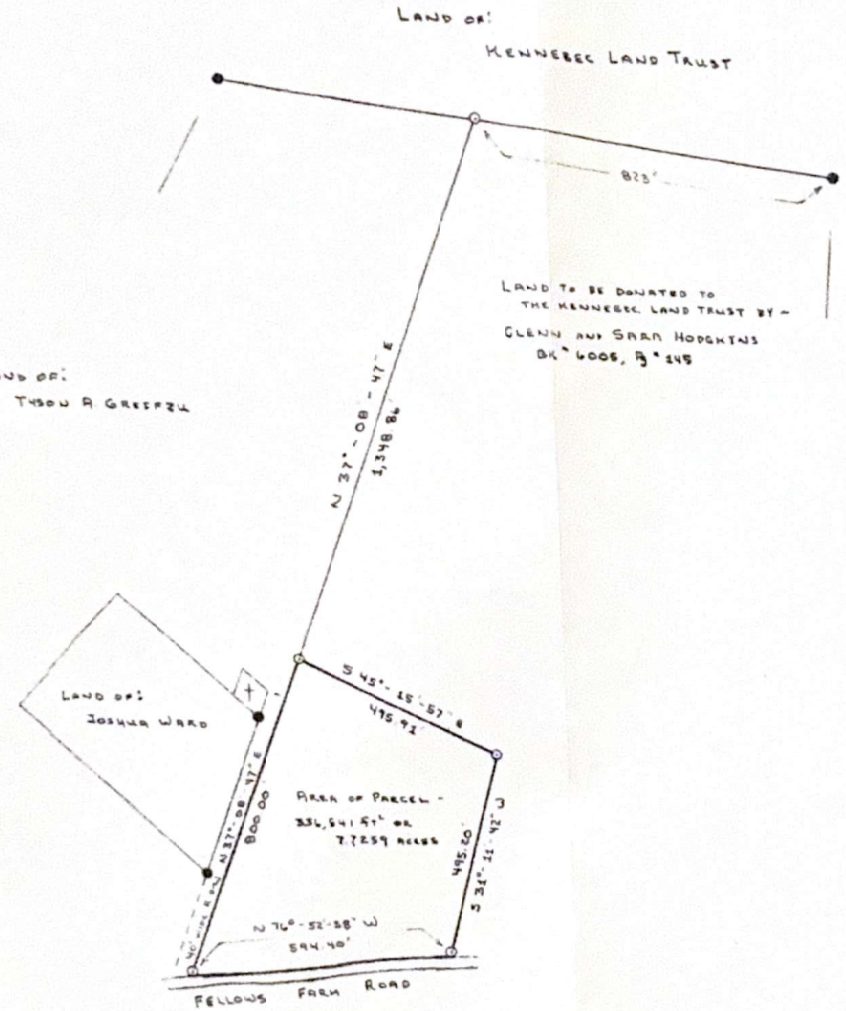



APPROX. MEAN DECLINATION ~ 18°-10'

NOTE ~

THIS PLAN AND SURVEY IS INTENDED TO MEET THE STANDARDS FOR CATAGORY I, CONDITION II, AS ESTABLISHED BY THE STATE BOARD OF REGISTRATION FOR LAND SURVEYORS - WITH THE FOLLOWING EXCEPTION:

1) NO WRITTEN REPORT

THIS PLAN IS BASED ON A FIELD TRAVERSE AS DONE ON AUGUST 11, 2008 AND ALL BEARINGS AS SHOWN ARE BASED ON MAGNETIC NORTH.

ALL BOOK AND PAGE REFERENCES ARE TO THE KENNEBEC COUNTY REGISTRY OF DEEDS.

SOURCE DEED ~

CHARLES O. BAKER AND SUSAN O. BAKER TO GLENN A. HODGKINS AND SARA M. HODGKINS

KENNEBEC COUNTY REGISTRY OF DEEDS

BOOK # 6005, PAGE # 145

LEGEND ~

○ = IRON PIN (5/8" REBAR - AS SET # CAT # 1689)

● = IRON PIPE OR PIN (AS FOUND)

SCALE ~ 1" = 200'

0 200 400 600 800

David E. Baker 8/15/08

STANDARD BOUNDARY SURVEY		
SCALE: 1" = 200'	APPROVED BY	DRAWN BY: D.E.B.
DATE: 8-14-08		
FAYETTE, MAINE		
FOR: GLENN HODGKINS		DRAWING NUMBER B-1671