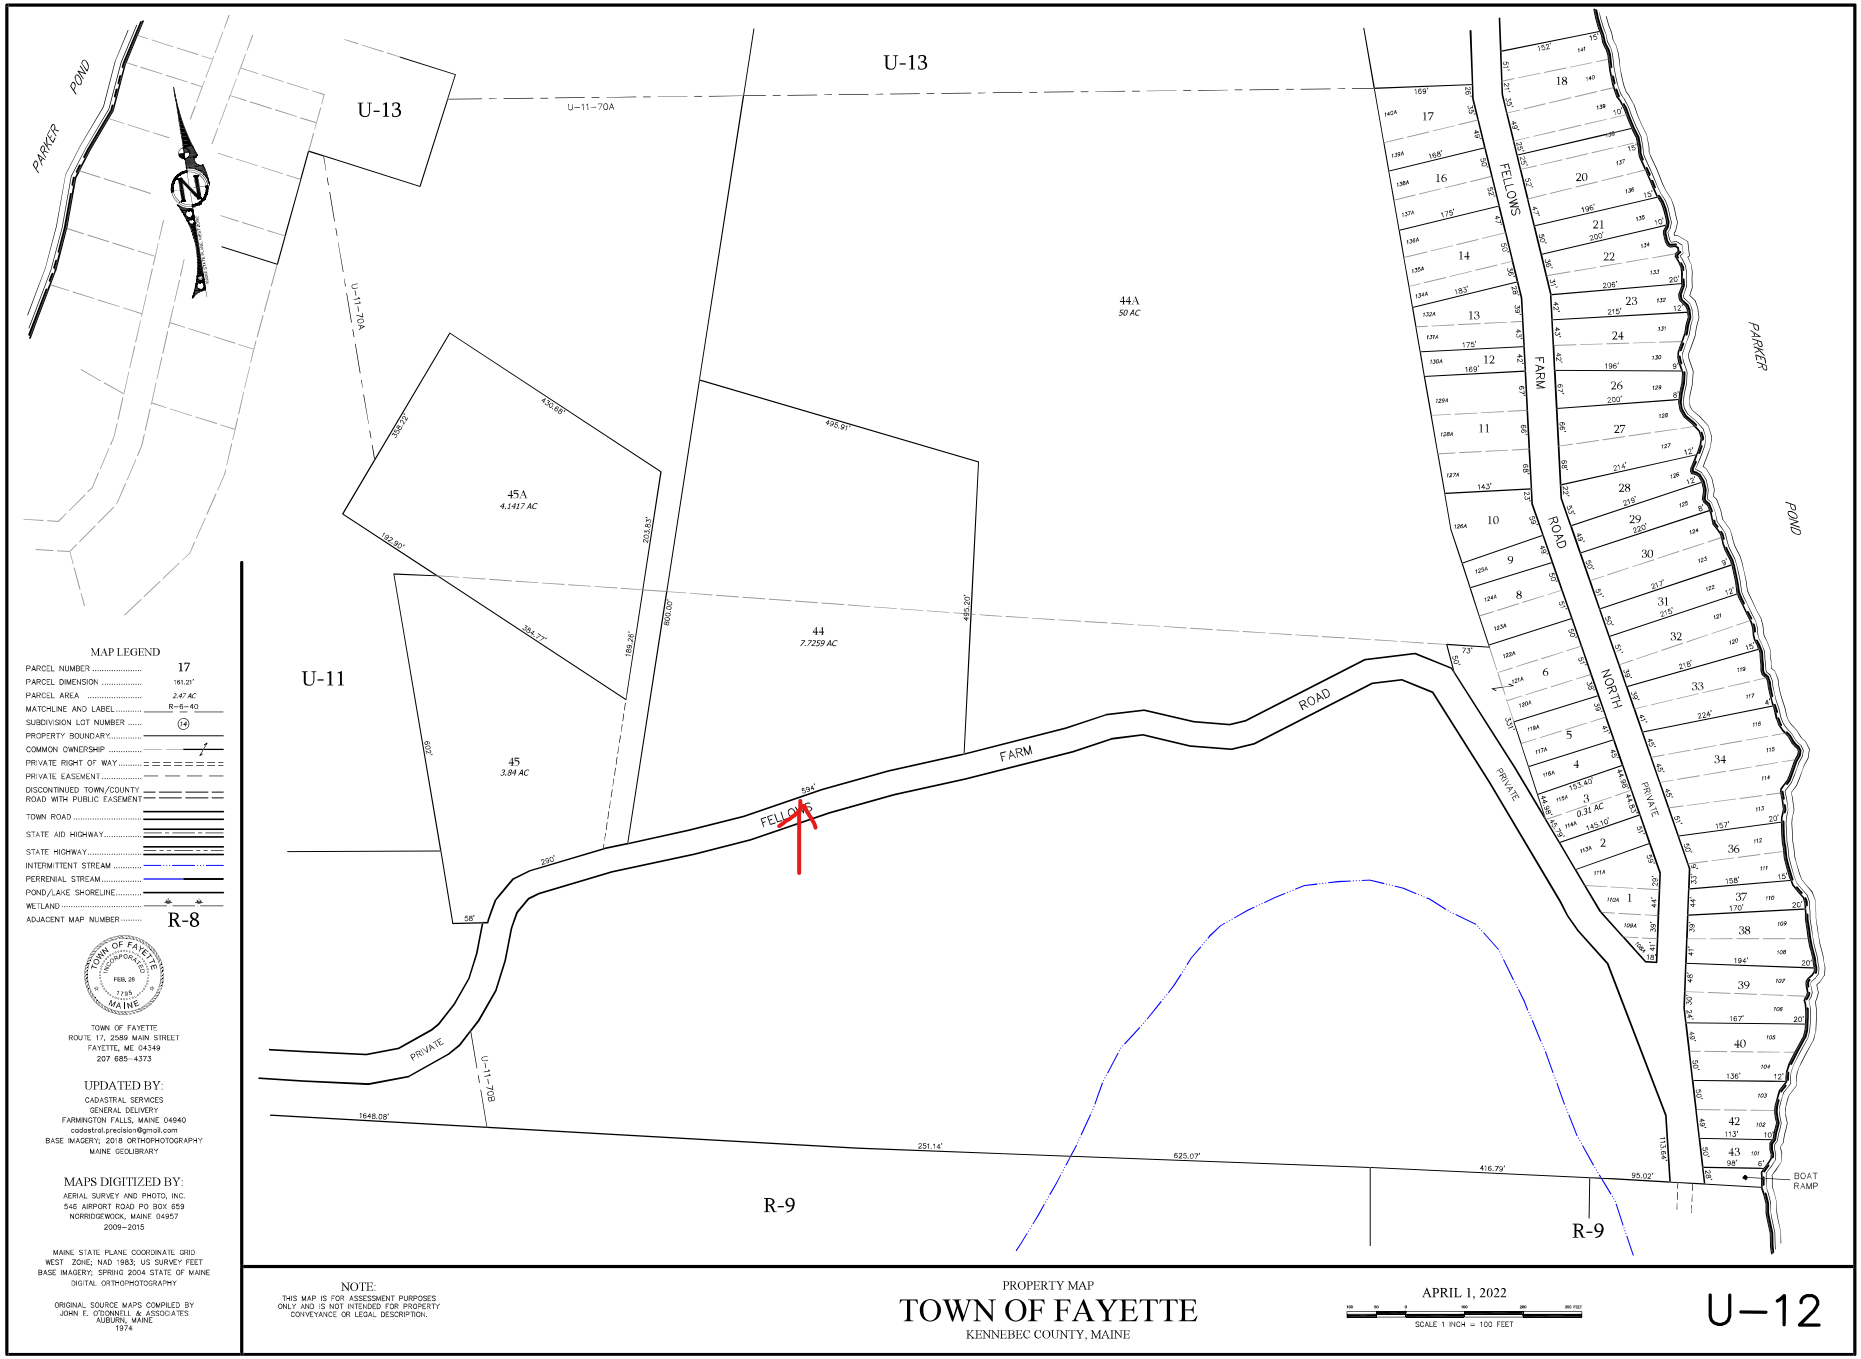

U-13
U-11-70A
PARKER POND
44A
50 AC
45A
4.1417 AC
44
7.7259 AC
45
3.84 AC
U-11
FELLOWS FARM ROAD
NORTH PARKER POND ROAD
PRIVATE
U-11-70B
R-9
BOAT RAMP
MAP LEGEND
PARCEL NUMBER 17
PARCEL DIMENSION 161.21'
PARCEL AREA 2.47 AC
MATCHLINE AND LABEL R-6-40
SUBDIVISION LOT NUMBER (14)
PROPERTY BOUNDARY
COMMON OWNERSHIP
PRIVATE RIGHT OF WAY
PRIVATE EASEMENT
DISCONTINUED TOWN/COUNTY ROAD WITH PUBLIC EASEMENT
TOWN ROAD
STATE AID HIGHWAY
STATE HIGHWAY
INTERMITTENT STREAM
PERRENIAL STREAM
POND/LAKE SHORELINE
WETLAND
ADJACENT MAP NUMBER R-8
TOWN OF FAYETTE
INCORPORATED FEB. 28 1795 MAINE
TOWN OF FAYETTE
ROUTE 17, 2589 MAIN STREET
FAYETTE, ME 04349
207 685-4373
UPDATED BY:
CADASTRAL SERVICES
GENERAL DELIVERY
FARMINGTON FALLS, MAINE 04940
cadastral.precision@gmail.com
BASE IMAGERY: 2018 ORTHOPHOTOGRAPHY
MAINE GEOLIBRARY
MAPS DIGITIZED BY:
AERIAL SURVEY AND PHOTO, INC.
546 AIRPORT ROAD PO BOX 659
NORRIDGEWOCK, MAINE 04957
2009-2015
MAINE STATE PLANE COORDINATE GRID
WEST ZONE; NAD 1983; US SURVEY FEET
BASE IMAGERY; SPRING 2004 STATE OF MAINE
DIGITAL ORTHOPHOTOGRAPHY
ORIGINAL SOURCE MAPS COMPILED BY
JOHN E. O'DONNELL & ASSOCIATES
AUBURN, MAINE
1974
NOTE:
THIS MAP IS FOR ASSESSMENT PURPOSES ONLY AND IS NOT INTENDED FOR PROPERTY CONVEYANCE OR LEGAL DESCRIPTION.
PROPERTY MAP
TOWN OF FAYETTE
KENNEBEC COUNTY, MAINE
APRIL 1, 2022
SCALE 1 INCH = 100 FEET
U-12