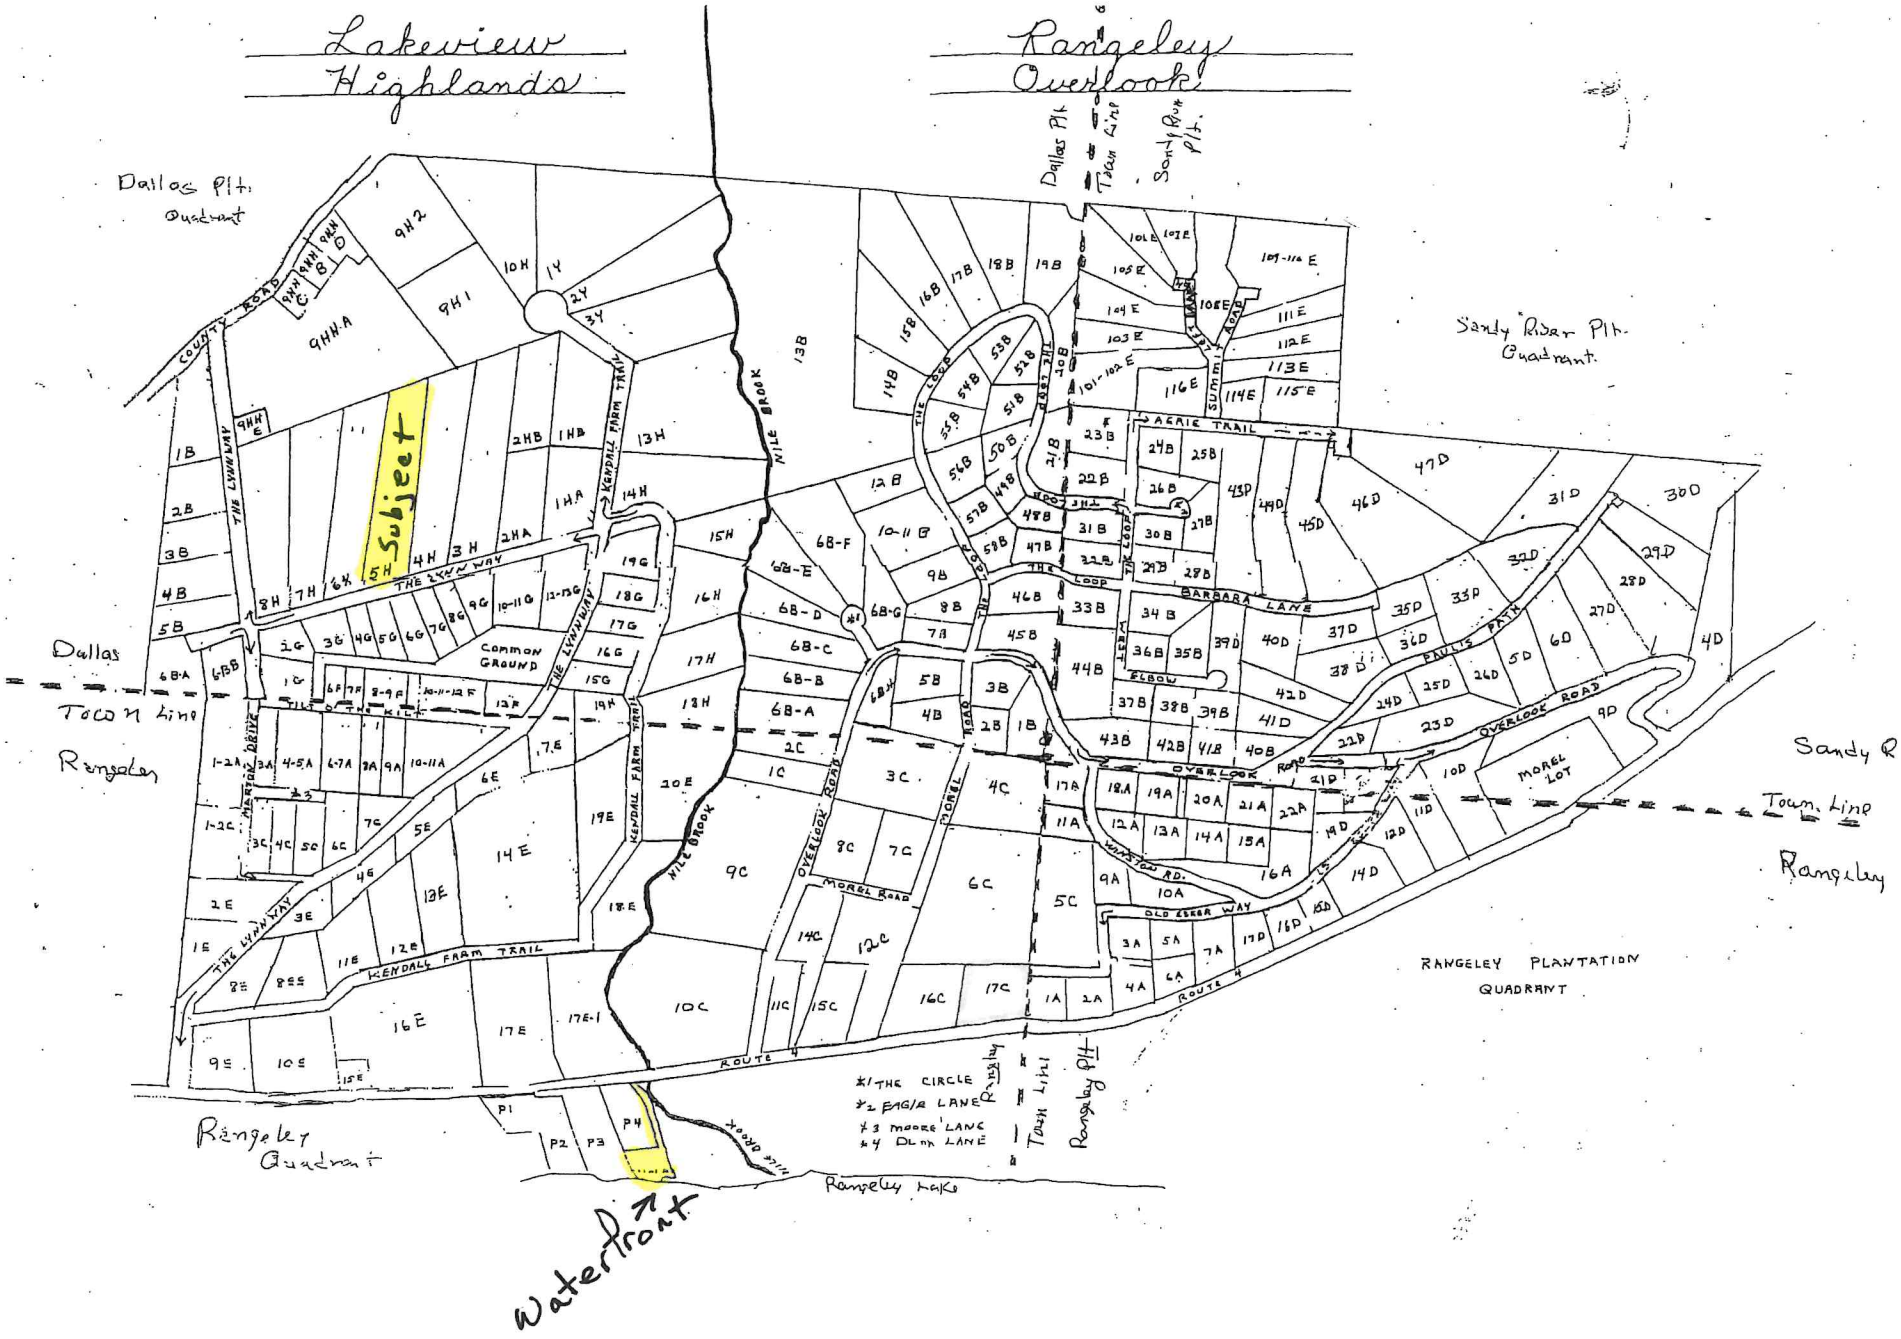

Lakeview Highlands
Rangeley Overlook
Dallas Plt. Quadrant
Dallas Plt
Town Line
Sandy River Plt.
Sandy River Plt. Quadrant
Subject
Dallas
Town Line
Rangeley
Sandy R
Town Line
Rangeley
Rangeley Quadrant
Rangeley Lake
Waterfront
RANGELEY PLANTATION QUADRANT
COUNTY ROAD
THE LYNNWAY
KENDALL FARM TRAIL
NILE BROOK
COMMON GROUND
TILT OF THE KILT
MARTON DRIVE
THE LOOP
AERIE TRAIL
SUMMIT ROAD
BARBARA LANE
ELBOW
PAULIS PATH
OVERLOOK ROAD
MOREL ROAD
MOREL LOT
WINSTON RD.
OLD EBBER WAY
ROUTE 4
*1 THE CIRCLE
*2 EAGLE LANE
*3 MOORE LANE
*4 DUNN LANE

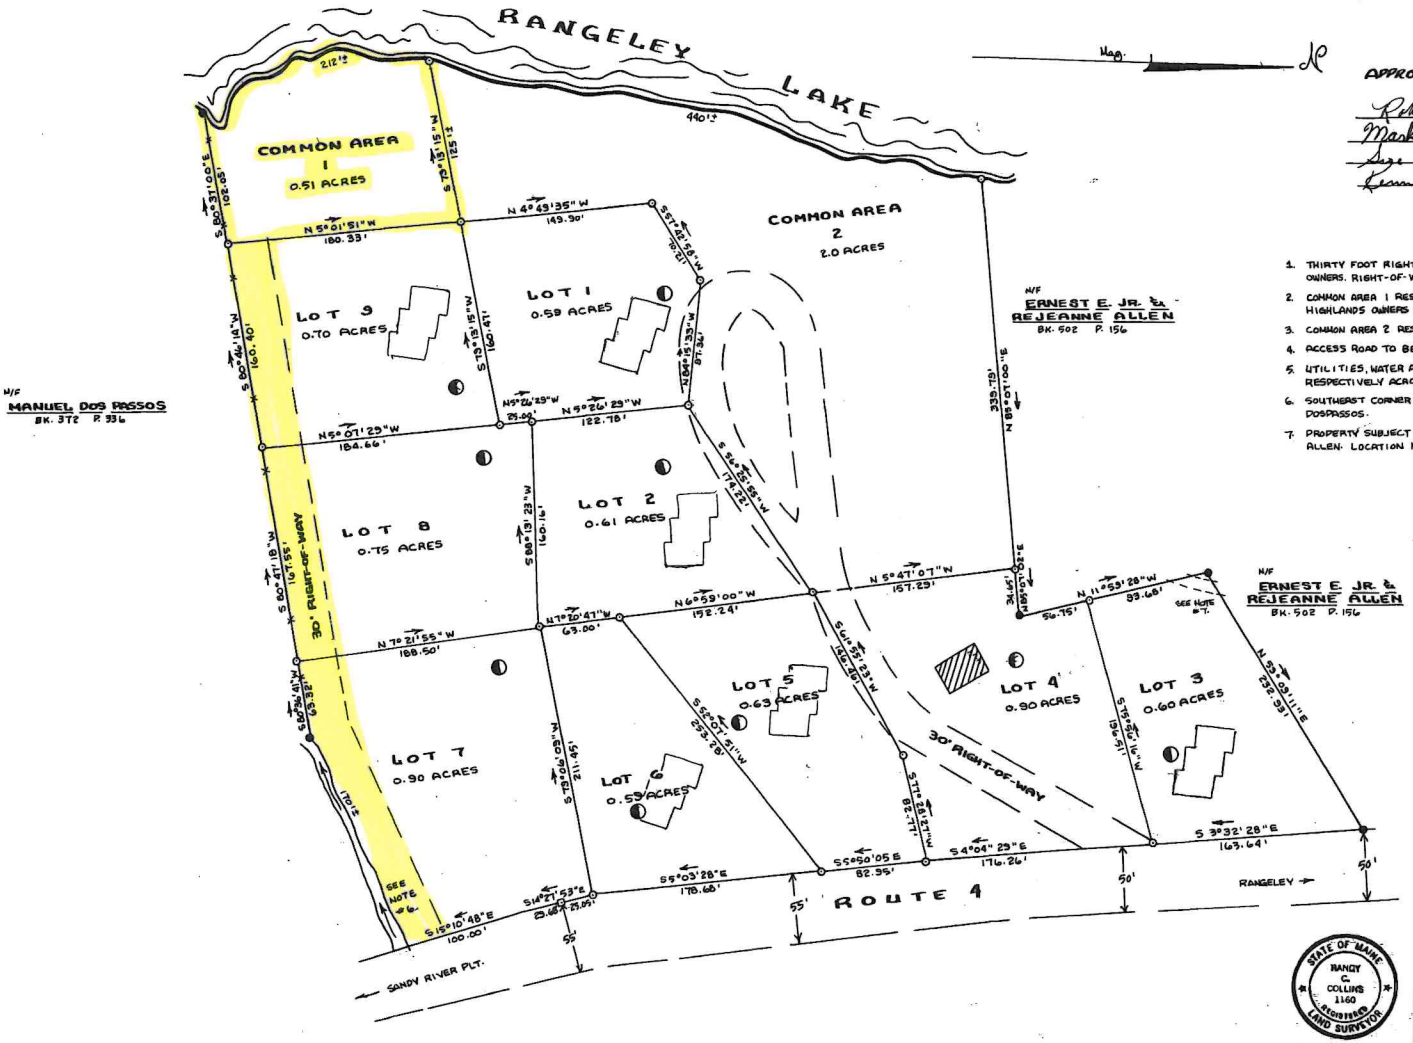

APPROVED BY THE TOWN OF RANGELEY PLANNING BOARD

Robert A. Gusco Richard A. Jones
Mark Beauregard
Sage Hill
Kenneth S. Copeland

DATE: May 22, 1985

~ NOTES ~

1. THIRTY FOOT RIGHT-OF-WAY ALONG SOUTHERLY BORDER FOR LAKEVIEW HIGHLANDS OWNERS. RIGHT-OF-WAY CROSSES LOTS 7, 8, AND 9.
2. COMMON AREA 1 RESERVED AS FUTURE JOINT COMMON RECREATION AREA FOR LAKEVIEW HIGHLANDS OWNERS AND LAKEVIEW CONDO OWNERS ASSOCIATIONS.
3. COMMON AREA 2 RESERVED AS COMMON LAND FOR OWNERS OF LAKEVIEW CONDOS.
4. ACCESS ROAD TO BE OWNED IN COMMON BY LAKEVIEW OWNERS.
5. UTILITIES, WATER AND ELECTRIC, RIGHT-OF-WAY FOR COMMON AREA 1, LOTS 9, 8, 7 RESPECTIVELY ACROSS LOTS 5, 6, 7, 8, AND 9 RESPECTIVELY.
6. SOUTHEAST CORNER OF THIS LOT SUBJECT TO A RIGHT-OF-WAY FOR MANUEL DOSPASSOS.
7. PROPERTY SUBJECT TO A 2 ROD RIGHT-OF-WAY HELD BY ERNEST AND REJEANNE ALLEN. LOCATION NOT DESCRIBED.

STATE OF MAINE
FRANKLIN, SS REGISTRY OF DEEDS
RECEIVED May 30 1985
AT 11 h 25 m A M. AND RECORDED
BOOK ____ PAGE P 626
ATTEST: Robyn Stinchfield
Register

- STONE MONUMENT
- IRON PIN NEW
- IRON PIN FOUND
- APPROX LOCATION OF SOIL TEST PITS
- BARBED WIRE

STATE OF MAINE
RANDY C. COLLINS
1160
REGISTERED
LAND SURVEYOR

MAP OF LAND OF
LAKEVIEW CABINS INC. / D.B.A.
LAKEVIEW CONDOMINIUMS
RANGELEY • FRANKLIN COUNTY • MAINE

BY
J. Bruce Verrill Associates, Inc.
CHESTERVILLE, MAINE

SCALE 1" = 50'
0 25 50 100

APPROVED: Randy C. Collins DATE: Oct. 9, 1984