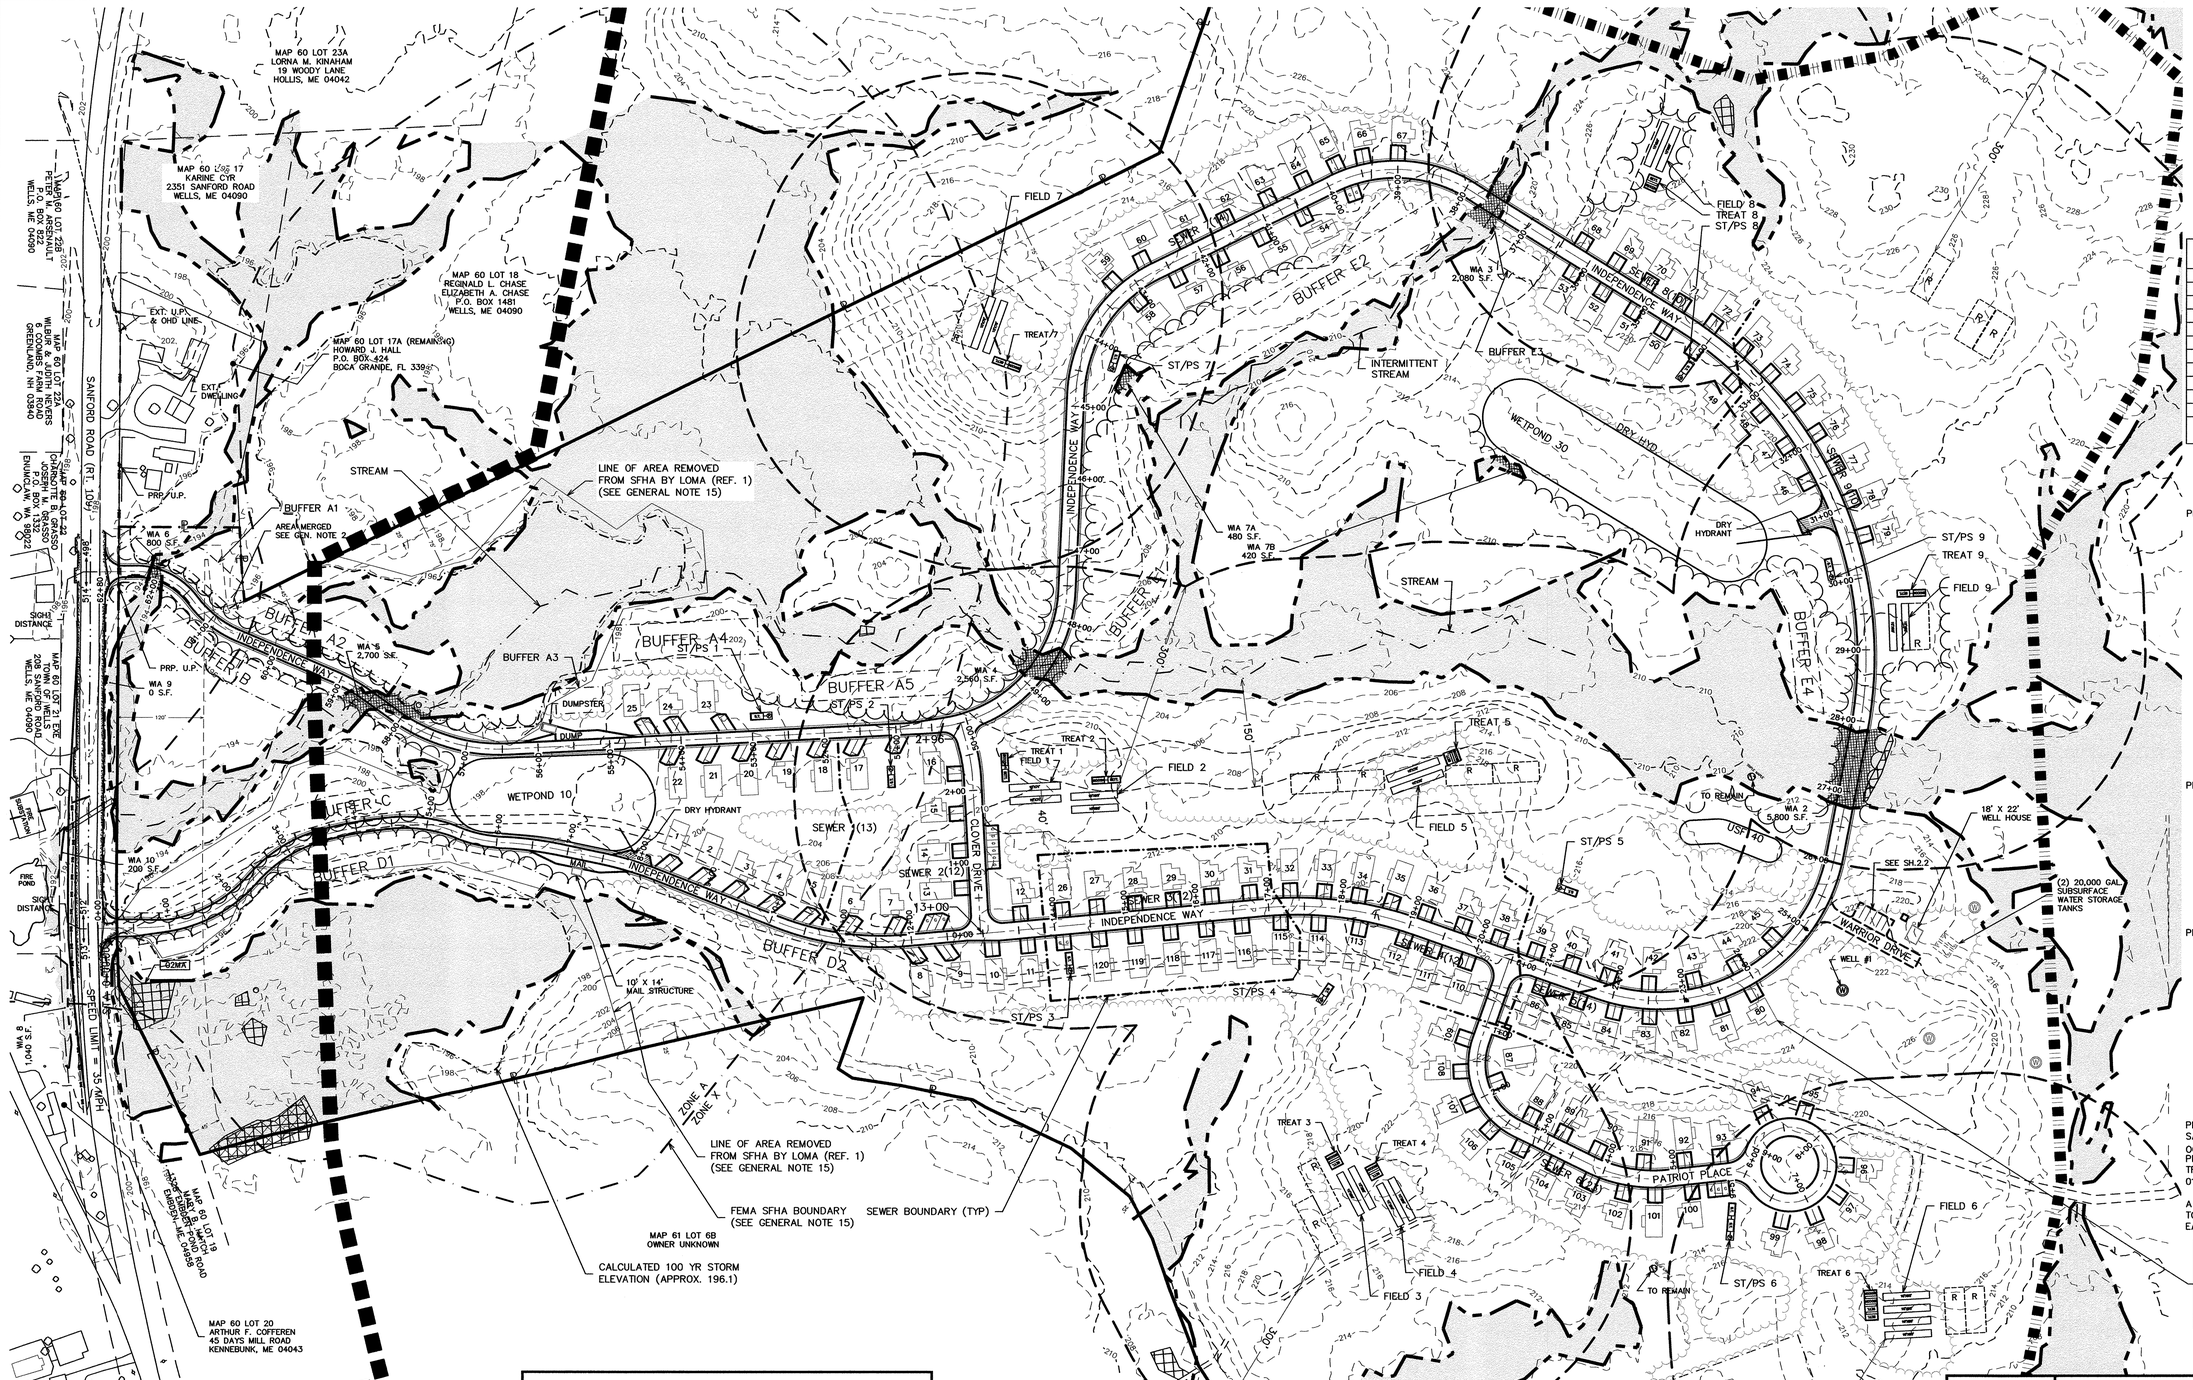

MAP 60 LOT 23A
LORNA M. KINAHAM
19 WOODY LANE
HOLLIS, ME 04042
MAP 60 LOT 17
KARINE CYR
2351 SANFORD ROAD
WELLS, ME 04090
MAP 60 LOT 18
REGINALD L. CHASE
ELIZABETH A. CHASE
P.O. BOX 1481
WELLS, ME 04090
MAP 60 LOT 17A (REMAINING)
HOWARD J. HALL
P.O. BOX 424
BOCA GRANDE, FL 33921
MAP 60 LOT 22
PETER M. ARSENAULT
P.O. BOX 822
WELLS, ME 04090
6 COOMBS FARM ROAD
GREENLAND, NH 03840
MAP 60 LOT 22-1
CHARLOTTE B. GRASSO
JOHN A. GRASSO
P.O. BOX 1332
ENUMCLAW, WA 98022
MAP 60 LOT 20
ARTHUR F. COFFEREN
45 DAYS MILL ROAD
KENNEBUNK, ME 04043
MAP 61 LOT 6B
OWNER UNKNOWN
SANFORD ROAD (RT. 109)
SPEED LIMIT = 35 MPH
EXT. U.P. & OHD LINE
EXT. DWELLING
PRP. U.P.
STREAM
LINE OF AREA REMOVED FROM SFHA BY LOMA (REF. 1) (SEE GENERAL NOTE 15)
AREA MERGED SEE GEN. NOTE 2
BUFFER A1
BUFFER A2
BUFFER A3
BUFFER A4
BUFFER A5
BUFFER B
BUFFER C
BUFFER D1
BUFFER D2
BUFFER E1
BUFFER E2
BUFFER E3
BUFFER E4
BUFFER F
WA 6 800 S.F.
WA 5 2,700 S.F.
WA 9 0 S.F.
WA 10 200 S.F.
WA 8 1,040 S.F.
WA 4 2,560 S.F.
WA 1 2,080 S.F.
WA 7A 480 S.F.
WA 7B 420 S.F.
WA 2 5,800 S.F.
INDEPENDENCE WAY
CLOVER DRIVE
PATRIOT PLACE
WARRIOR DRIVE
ST/PS 1
ST/PS 2
ST/PS 3
ST/PS 4
ST/PS 5
ST/PS 6
ST/PS 7
ST/PS 8
ST/PS 9
TREAT 1
TREAT 2
TREAT 3
TREAT 4
TREAT 5
TREAT 6
TREAT 7
TREAT 8
TREAT 9
FIELD 1
FIELD 2
FIELD 3
FIELD 4
FIELD 5
FIELD 6
FIELD 7
FIELD 8
FIELD 9
WETPOND 10
WETPOND 30
DRY HYDRANT
DRY HYDRANT
DUMPSTER
DUMP
SEWER (13)
SEWER 2(12)
SEWER BOUNDARY (TYP)
INTERMITTENT STREAM
10' X 14' MAIL STRUCTURE
18' X 22' WELL HOUSE
(2) 20,000 GAL SUBSURFACE WATER STORAGE TANKS
WELL #1
TO REMAIN
USE 30
SEE SH.2.2
SIGHT DISTANCE
FIRE POND
62MR
ZONE A
ZONE X
FEMA SFHA BOUNDARY (SEE GENERAL NOTE 15)
CALCULATED 100 YR STORM ELEVATION (APPROX. 196.1)
ZONING LINE
WELL EXCLUSION ZONE
RC
RA
R
R
R