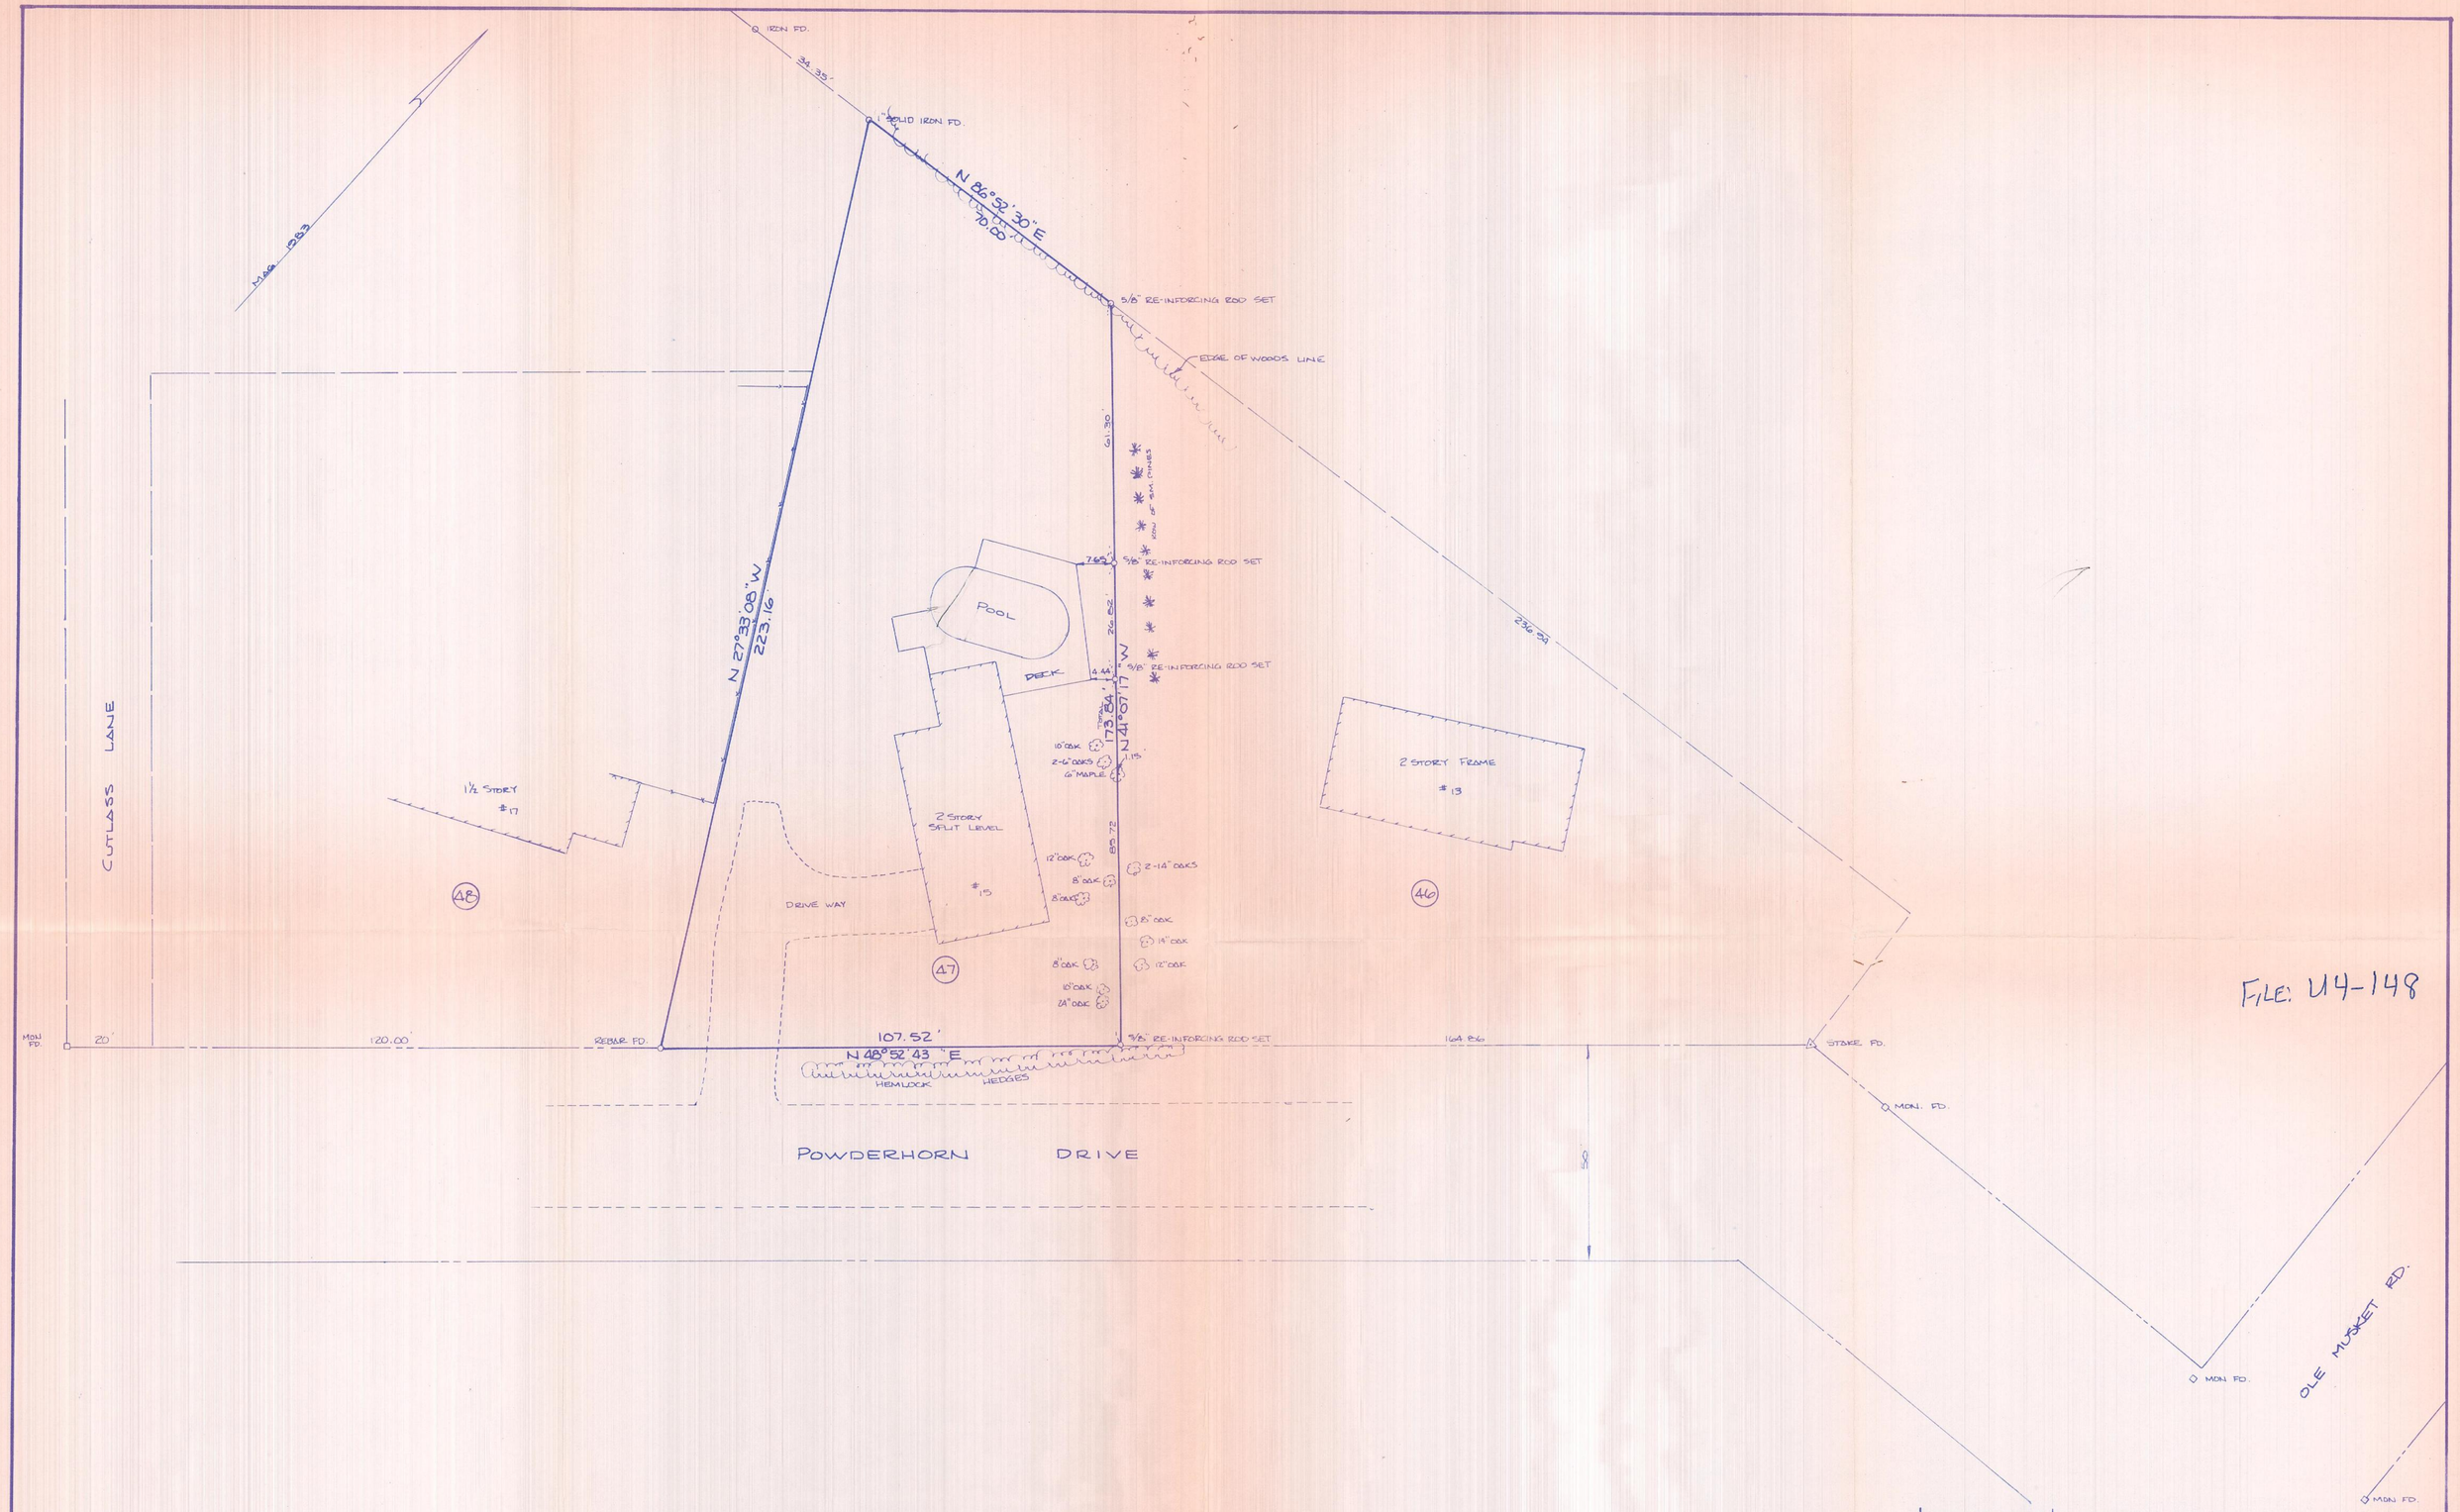

FILE: U4-148

NOTE: LOT NUMBERS REFER TO PLAN ENTITLED PLEASANT HILLS OF SCARBOROUGH BY BROWN HOMES INC. DATED SEPT. 1969. RECORDED IN CUMBERLAND COUNTY REGISTRY OF DEEDS IN BOOK 80 PAGE 36.

REGISTERED SURVEYOR # LAND 509
John P.R. Cyr

STATE OF MAINE
JOHN P. R. CYR
509
REGISTERED LAND SURVEYOR

DATE	REVISION

PLAN OF PROPERTY
IN
SCARBOROUGH, MAINE
MADE FOR
BRIAN H. & SHARON E. KING

H. I. & E. C. JORDAN — SURVEYORS
DIVISION OF EDWARD C. JORDAN CO., INC.
PORTLAND, MAINE

SCALE: 1" = 20'
DATE 19 AUG. 1983

SURVEY	PLOT	TRACED	FIELD BOOK	OTHER PLAN NOS.	RES. NO.	PLAN FILE NO.
J.C. & J.F.B.	J.F.B.	S.W.E.	828/48	4186-56	1058	1058