



Model E

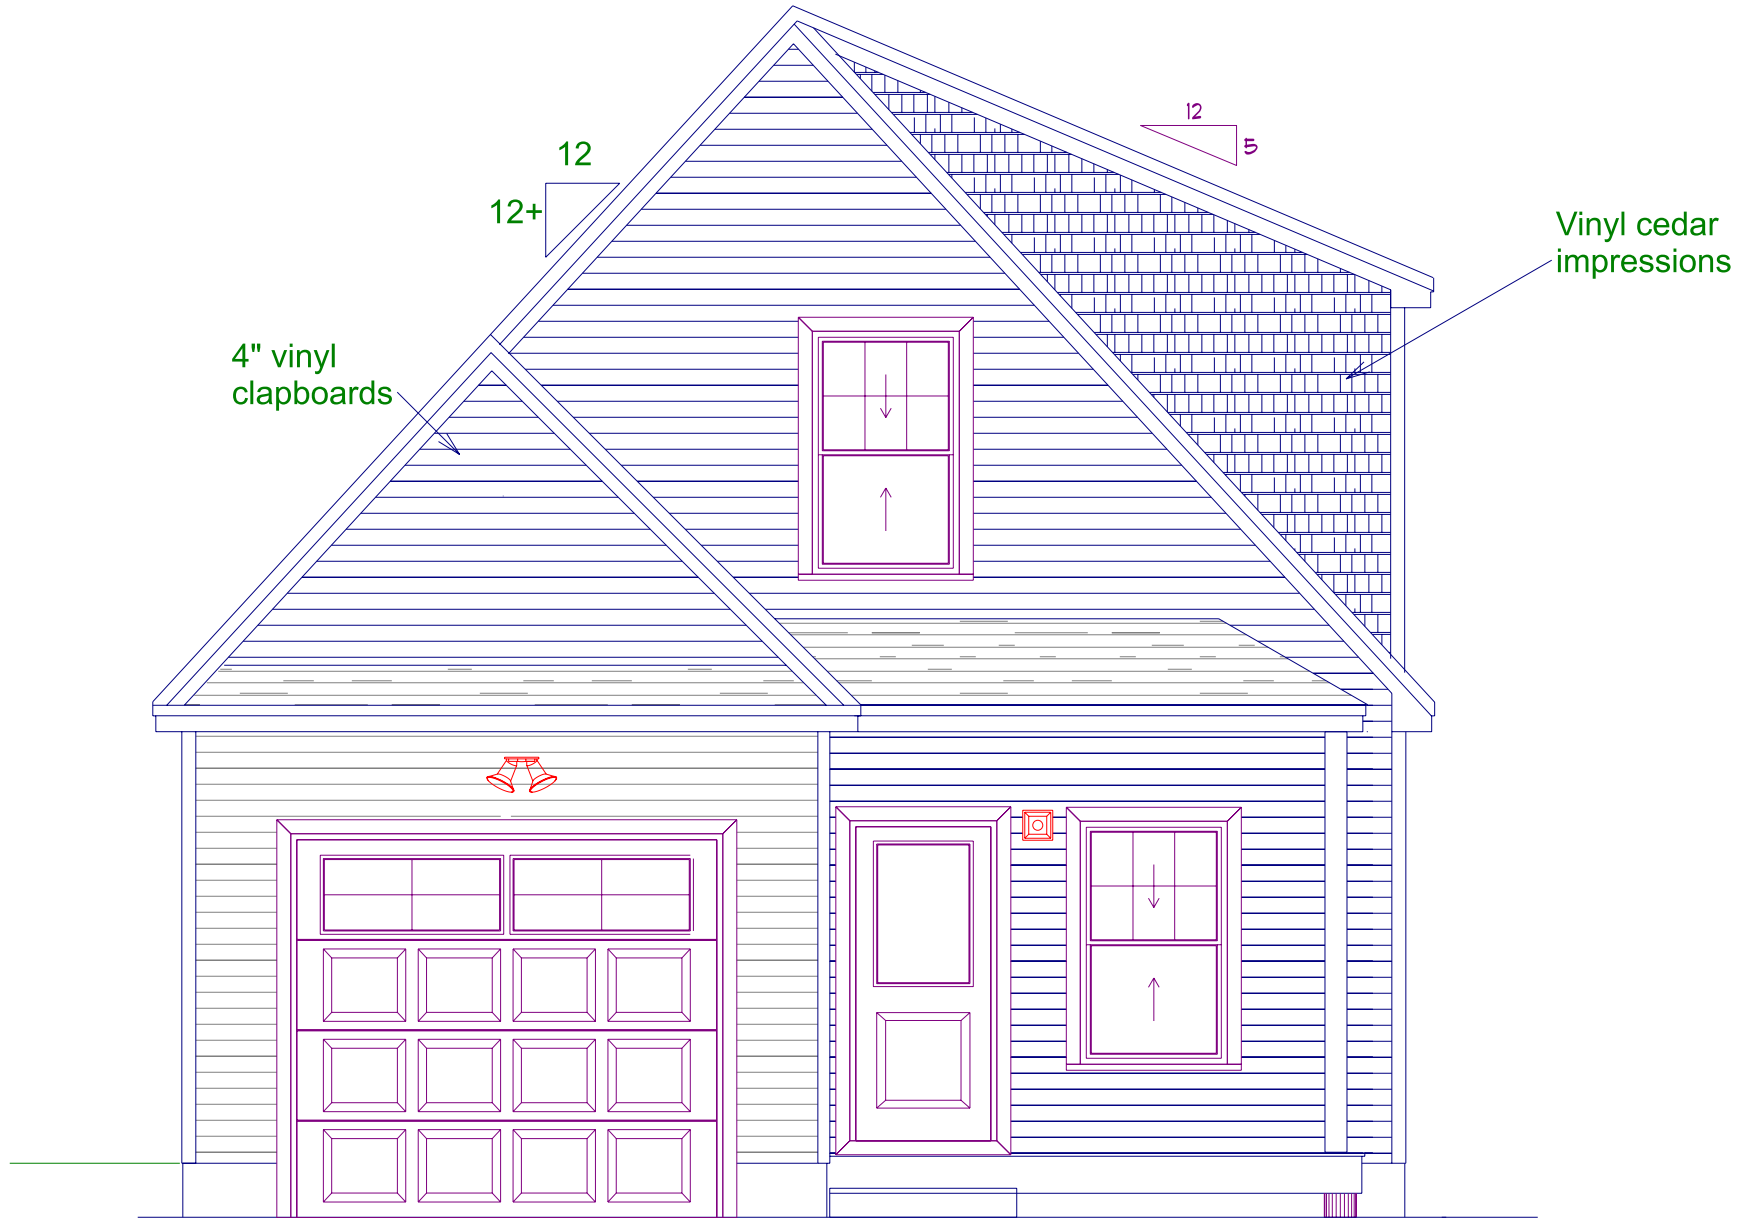

Front Elevation

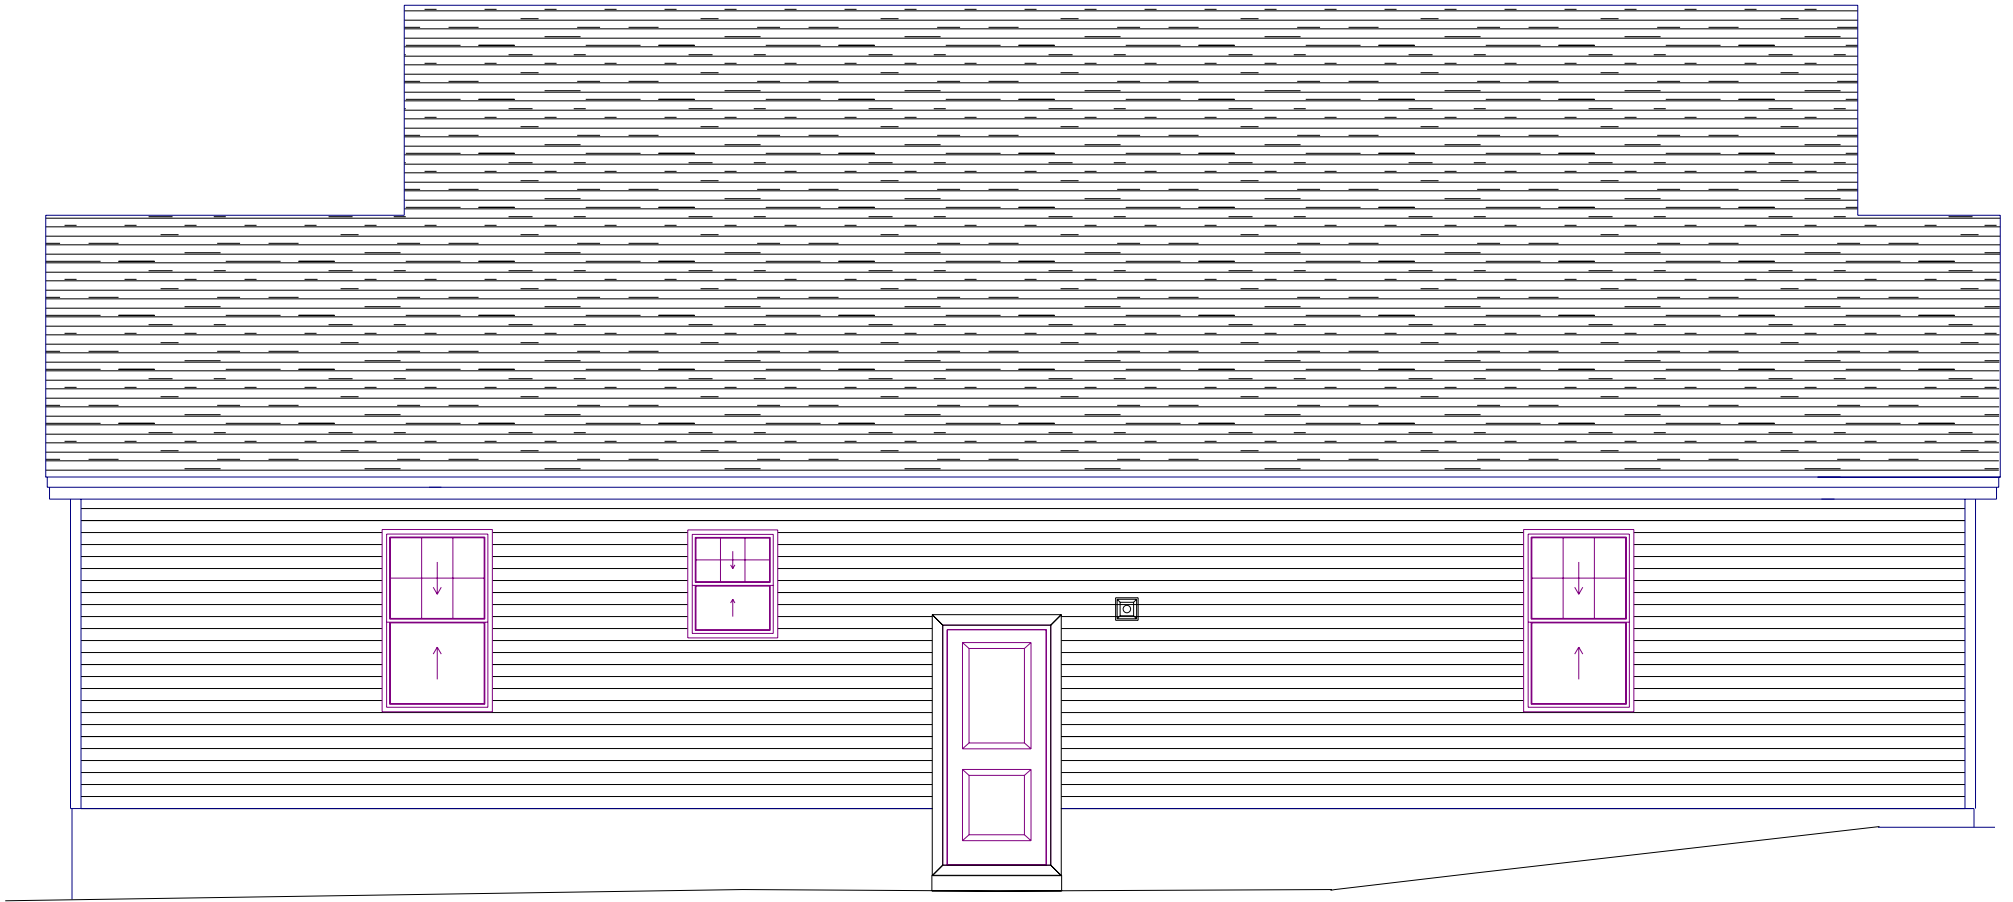


Left Elevation




Right Elevation





Rear
Elevation

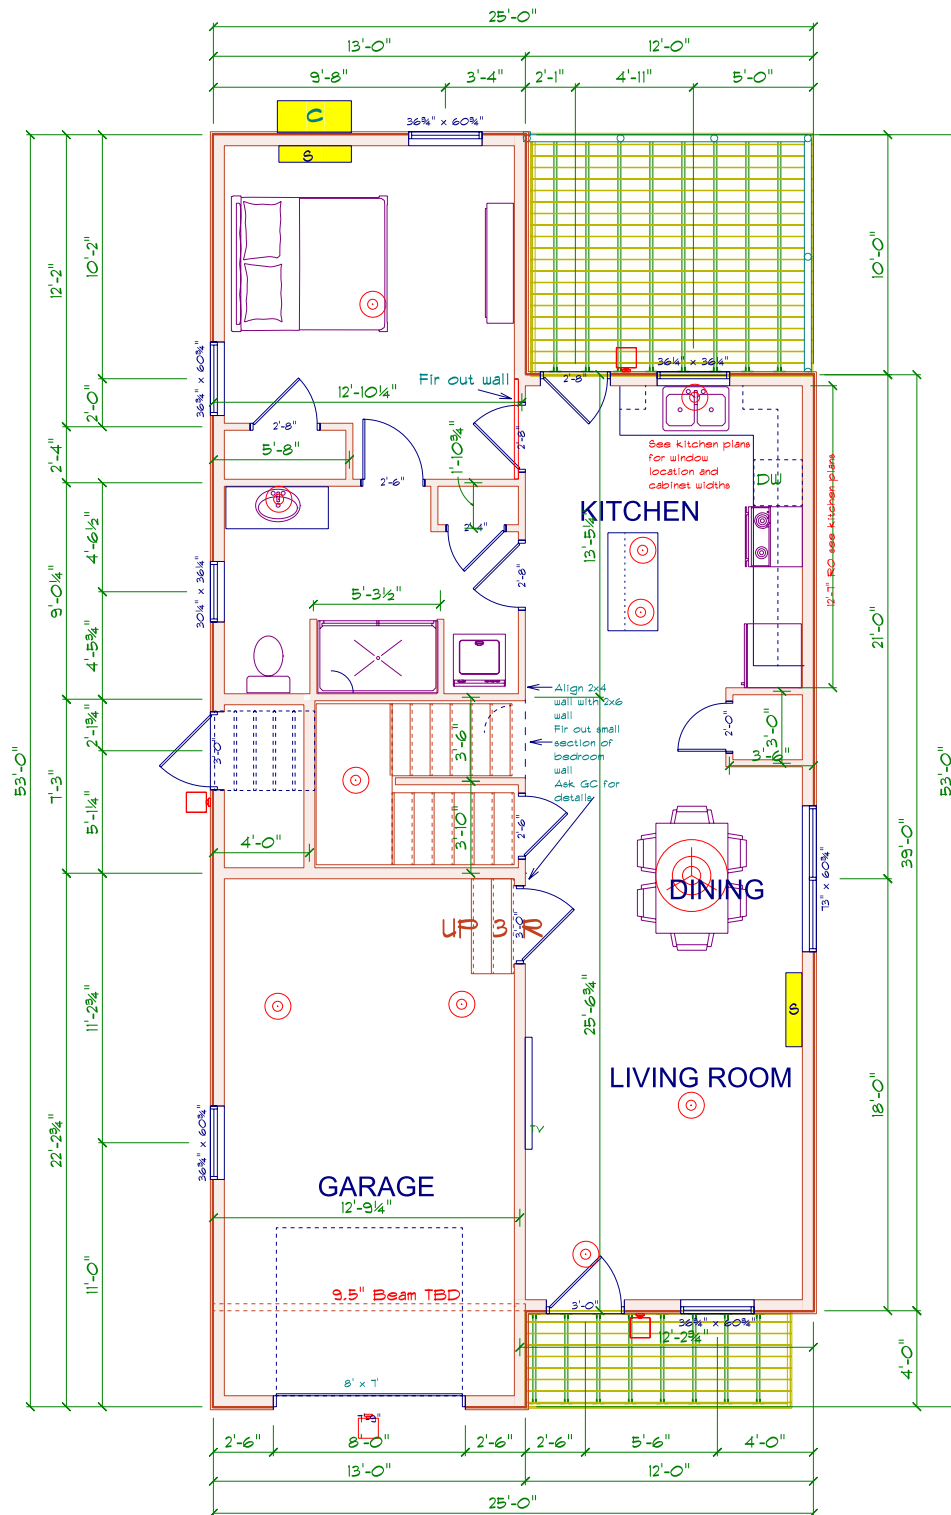

Main Floor

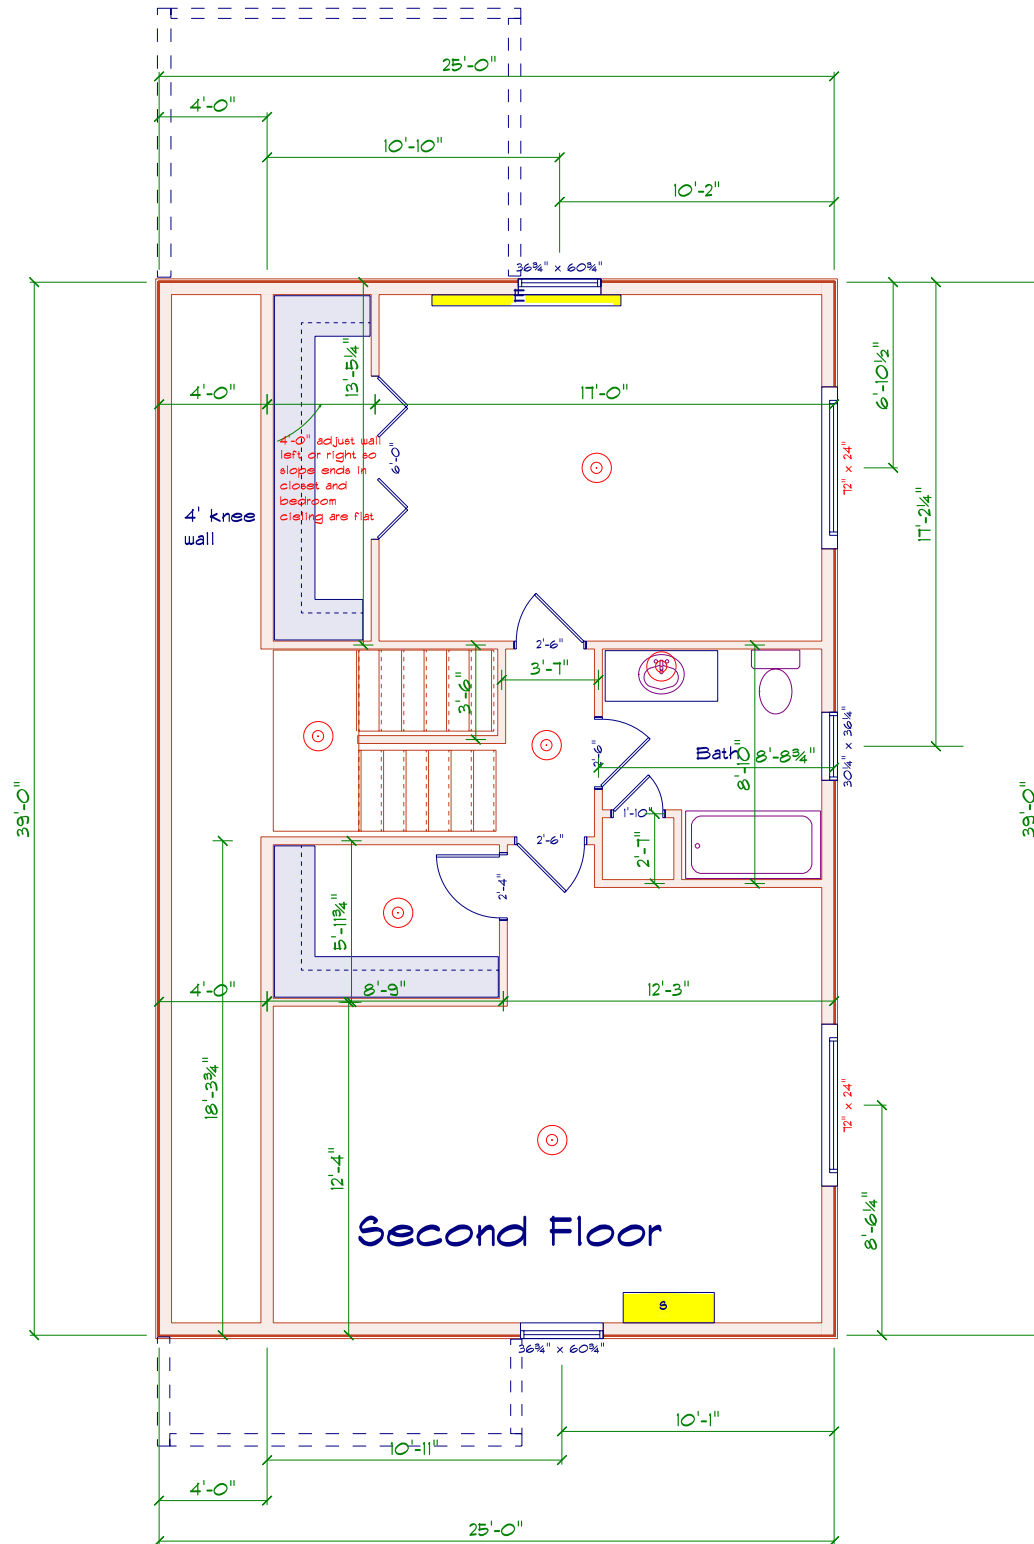

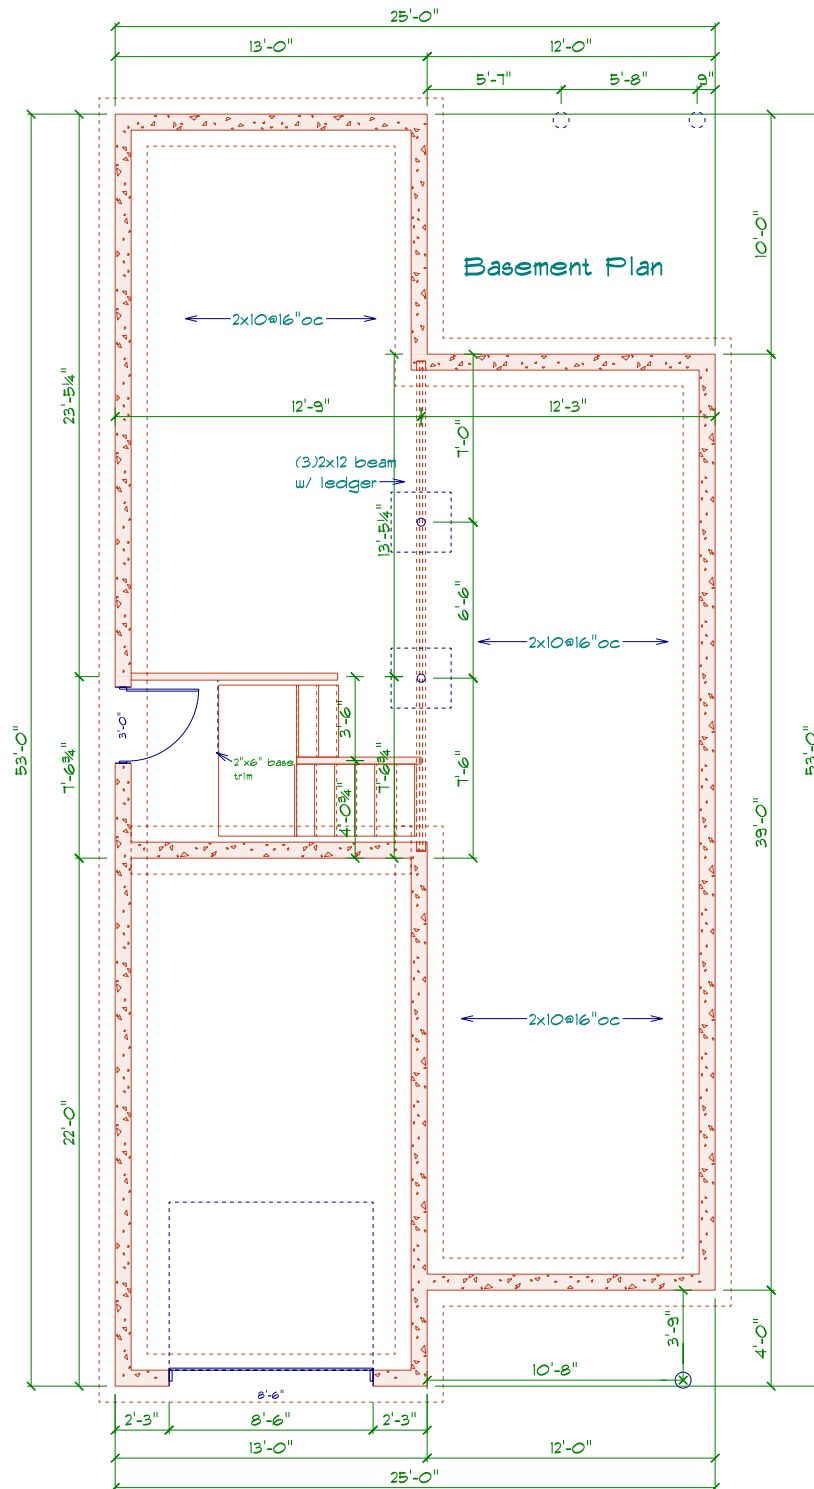

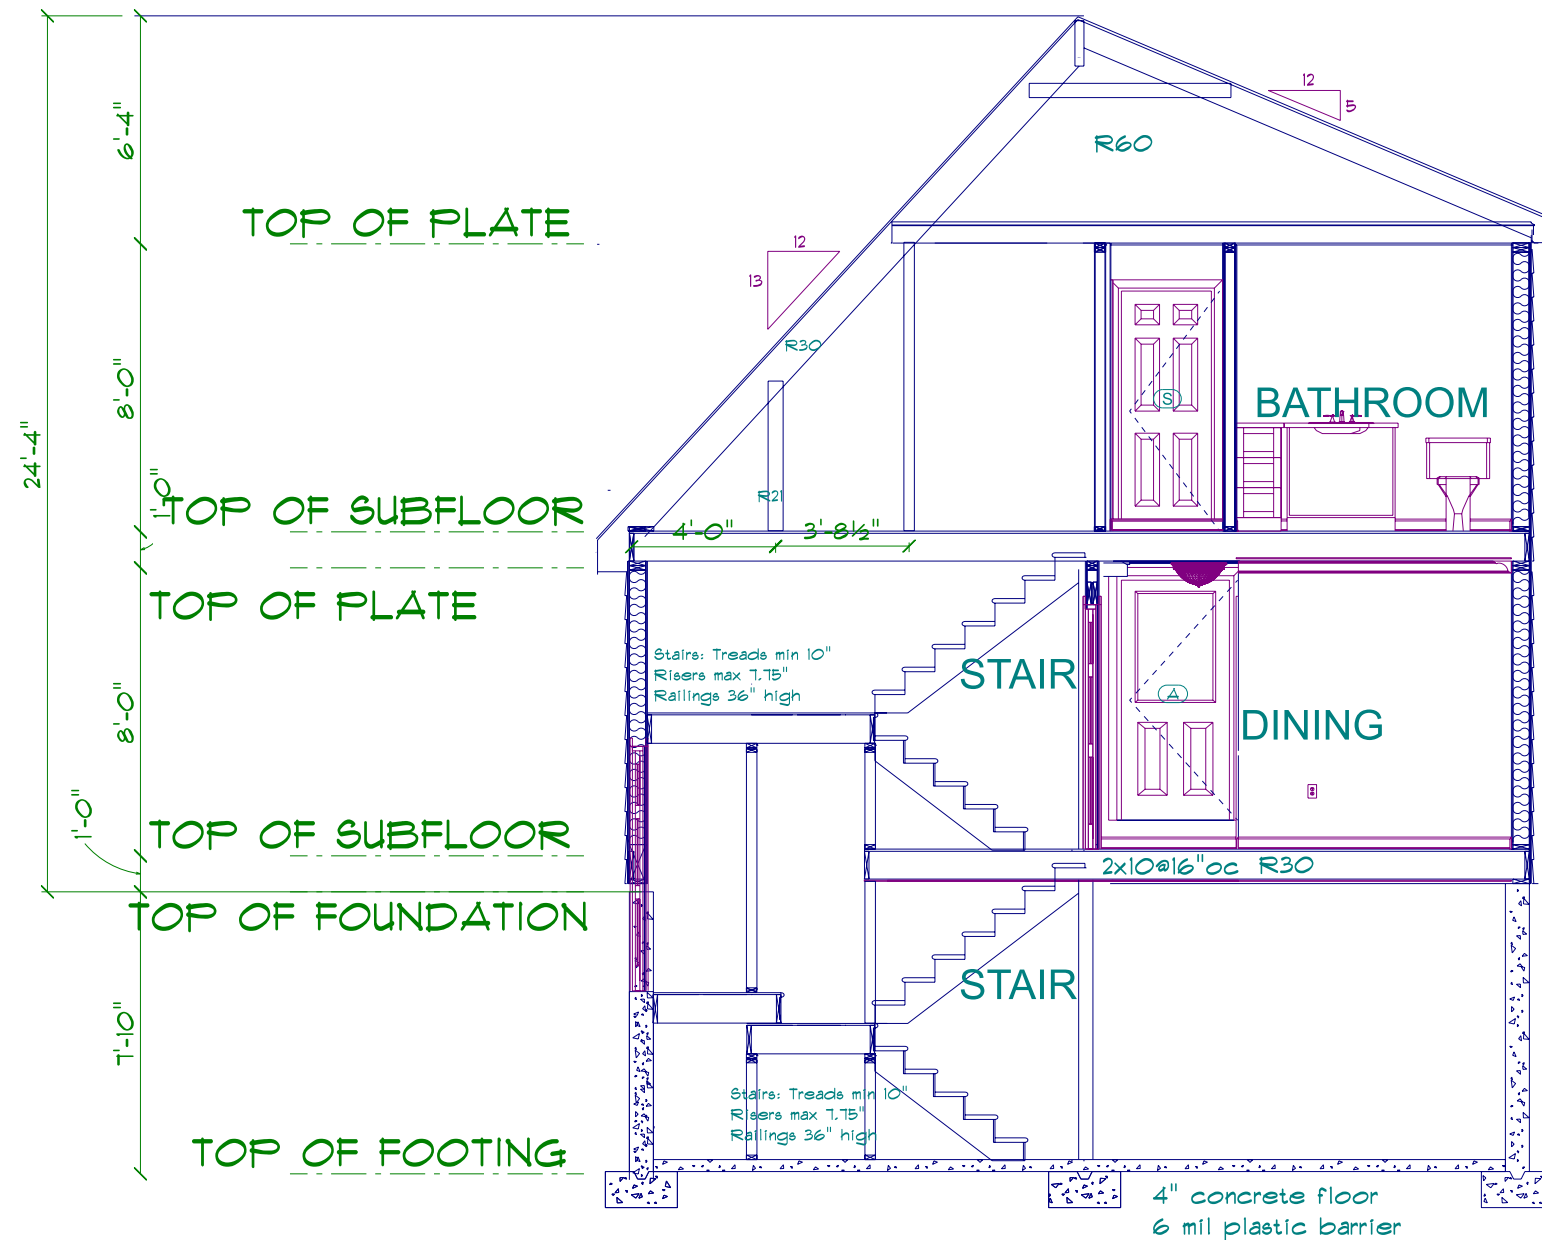

2x12 Ridge
2x10@24" oc rafters
2x6 collar ties
2x6 ceiling joist
5/8" T&G OSB
sheathing
Asphalt shingles

2x6@24" oc studs
R21 insulation
7/16" OSB
Typar underlayment
vinyl siding

2x10@16" oc floor joist
3/4" T&G Advantech
1x3 Bridging
2x6 Pt plate
J-bolts max 12" spacing
(2) rows #4 rebar in walls
and footings

Cross Section