

DETAIL
SCALE: 1"=6'

GRAPHIC SCALE
0 10' 20' 40' 80'

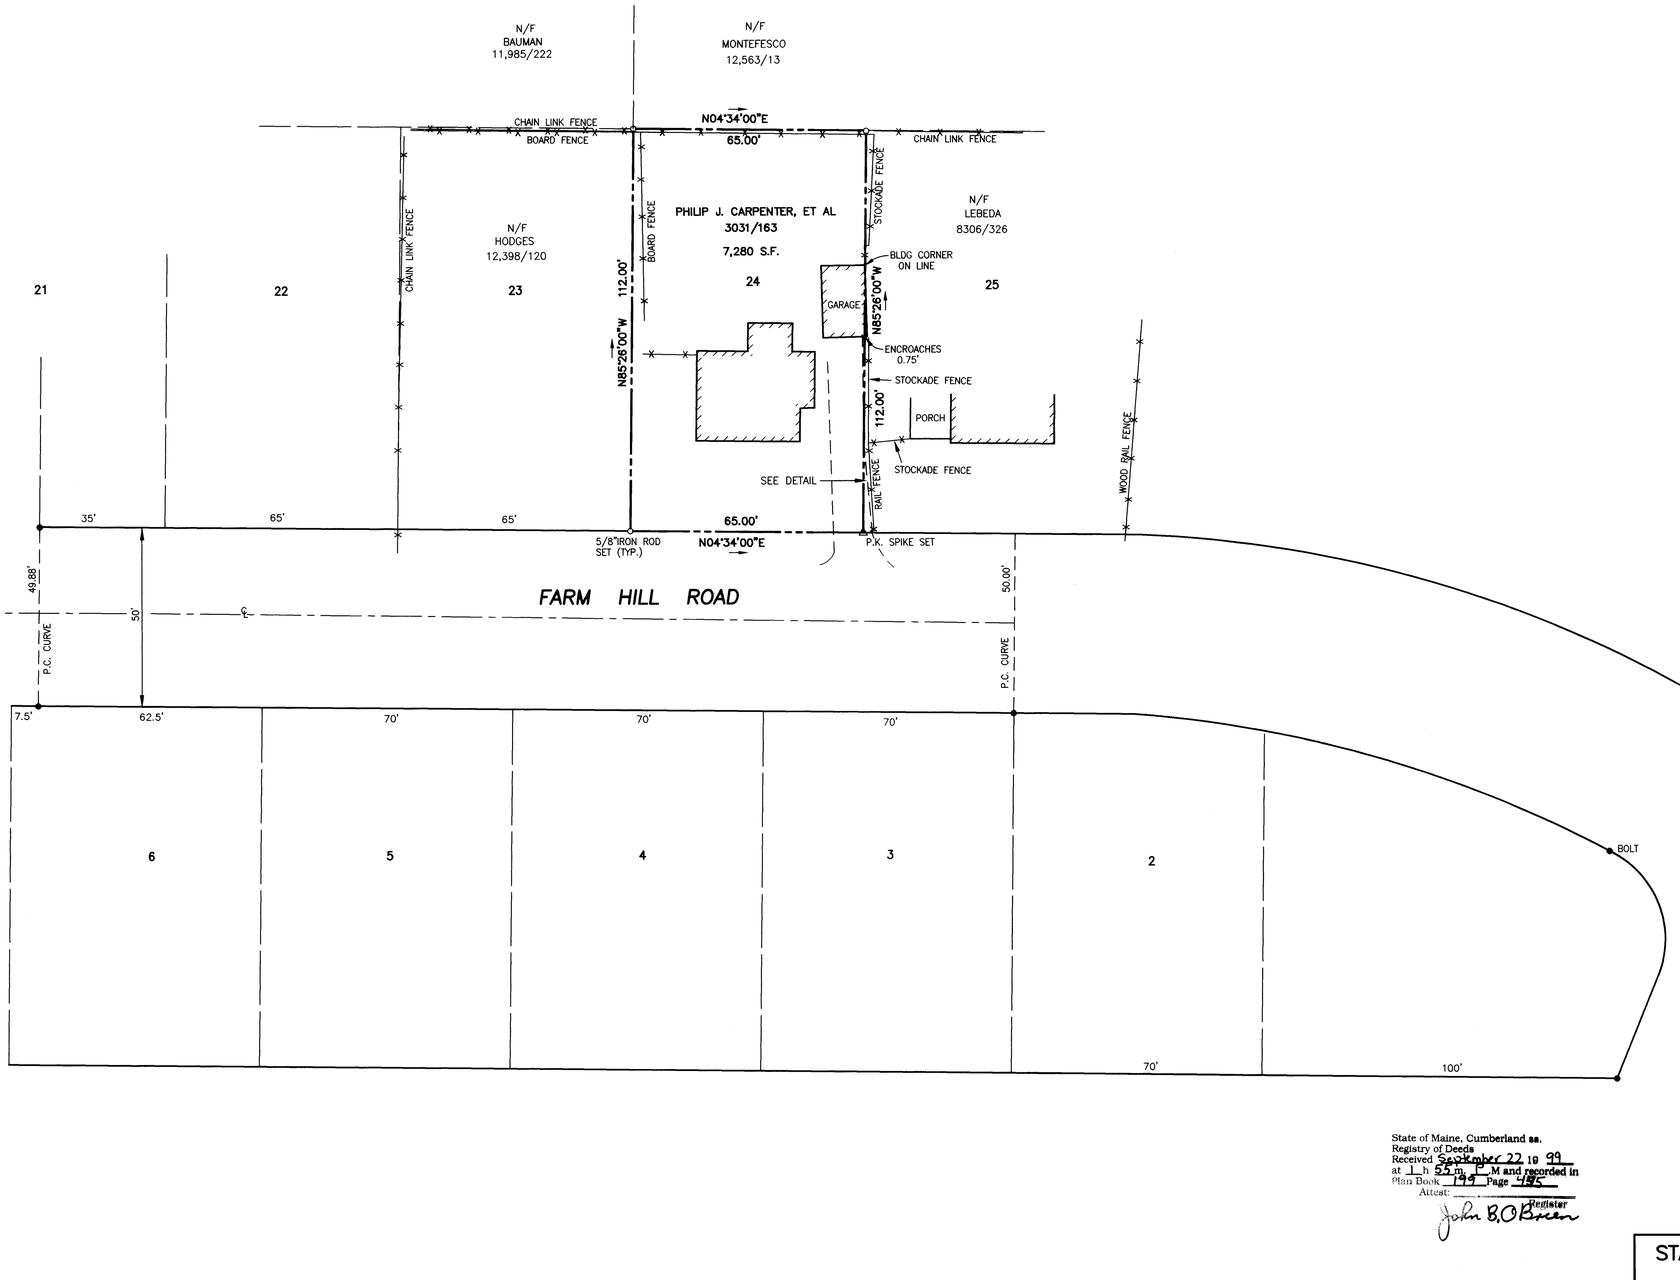

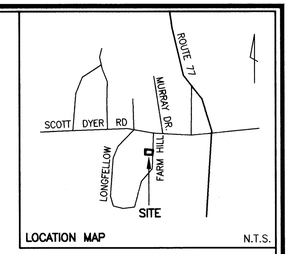

LOCATION MAP N.T.S.

LEGEND:
- ● IRON PIPE FOUND
- ○ 5/8" IRON ROD SET
- FENCE

State of Maine, Cumberland ss.
Registry of Deeds
Received September 22 19 99
at 1 h 55 m P M and recorded in
Plan Book 194 Page 135
Attest: John B. O'Brien Register

PLAN REFERENCES:

1. PLAN OF ELIZABETH PARK, CAPE ELIZABETH, MAINE DATED JUNE 1942 BY GEORGE H. BARRON RECORDED IN PLAN BOOK 28, PAGE 23.
2. TOWN OF CAPE ELIZABETH TAX MAP U-21 LOT 91.

CERTIFICATION:

OWEN HASKELL, INC. HEREBY CERTIFIES THAT THIS PLAN IS BASED ON, AND THE RESULT OF, AN ON THE GROUND FIELD SURVEY AND THAT TO THE BEST OF OUR KNOWLEDGE, INFORMATION AND BELIEF, IT CONFORMS TO THE BOARD OF LICENSURE FOR PROFESSIONAL LAND SURVEYORS STANDARDS FOR A CATEGORY 1, CONDITION II, SURVEY WITH THE FOLLOWING EXCEPTIONS:

1) NO DEED DESCRIPTION PREPARED; 2) NO REPORT

NOV-12-1998
DATE

JOHN P.R. CYR, PLS NO. 509

STATE OF MAINE SEAL JOHN P.R. CYR No. 509 PROFESSIONAL LAND SURVEYOR

STANDARD BOUNDARY SURVEY

ON

FARM HILL ROAD, CAPE ELIZABETH, MAINE

MADE FOR

PHILIP CARPENTER

7 FARM HILL ROAD, CAPE ELIZABETH, MAINE

OWEN HASKELL, INC.
16 CASCO ST., PORTLAND, ME 04101 (207)774-0424
PROFESSIONAL LAND SURVEYORS

Drwn By	FJS	Date	Job No.
Trace By	JLW	NOV. 12, 1998	98217CE
Check By	JPRC	Scale	Drwg. No.
Book No.	856	1" = 20'	1