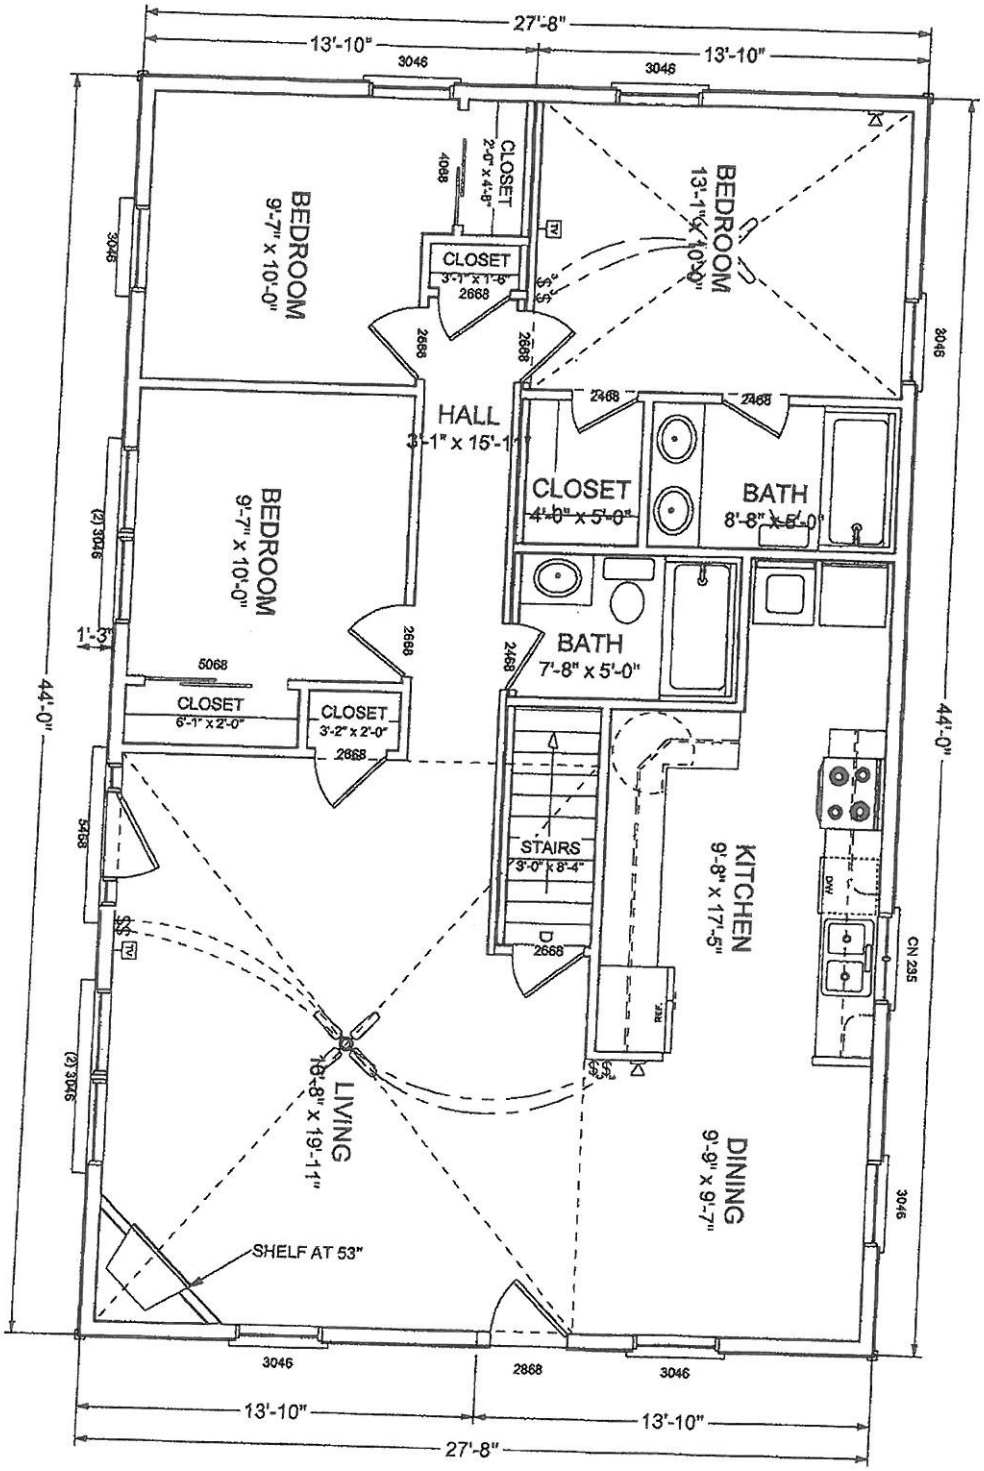

DRAWN BY A. J. FEITH REGIONAL SALES CONSULTANT WESTCHESTER MODULAR HOMES, INC.	BUILDER: ALL OSGOOD	USE GROUP R4	*CUSTOM RANCH* FAN AND JACK LOCATIONS	PAGE: 2E
DATE: 07/10/06 8/10/06 REV 1 8/30/06 REV 2 9/14/06 REV 3	HOMEOWNER:	CONST. TYPE. WOOD FRAME		