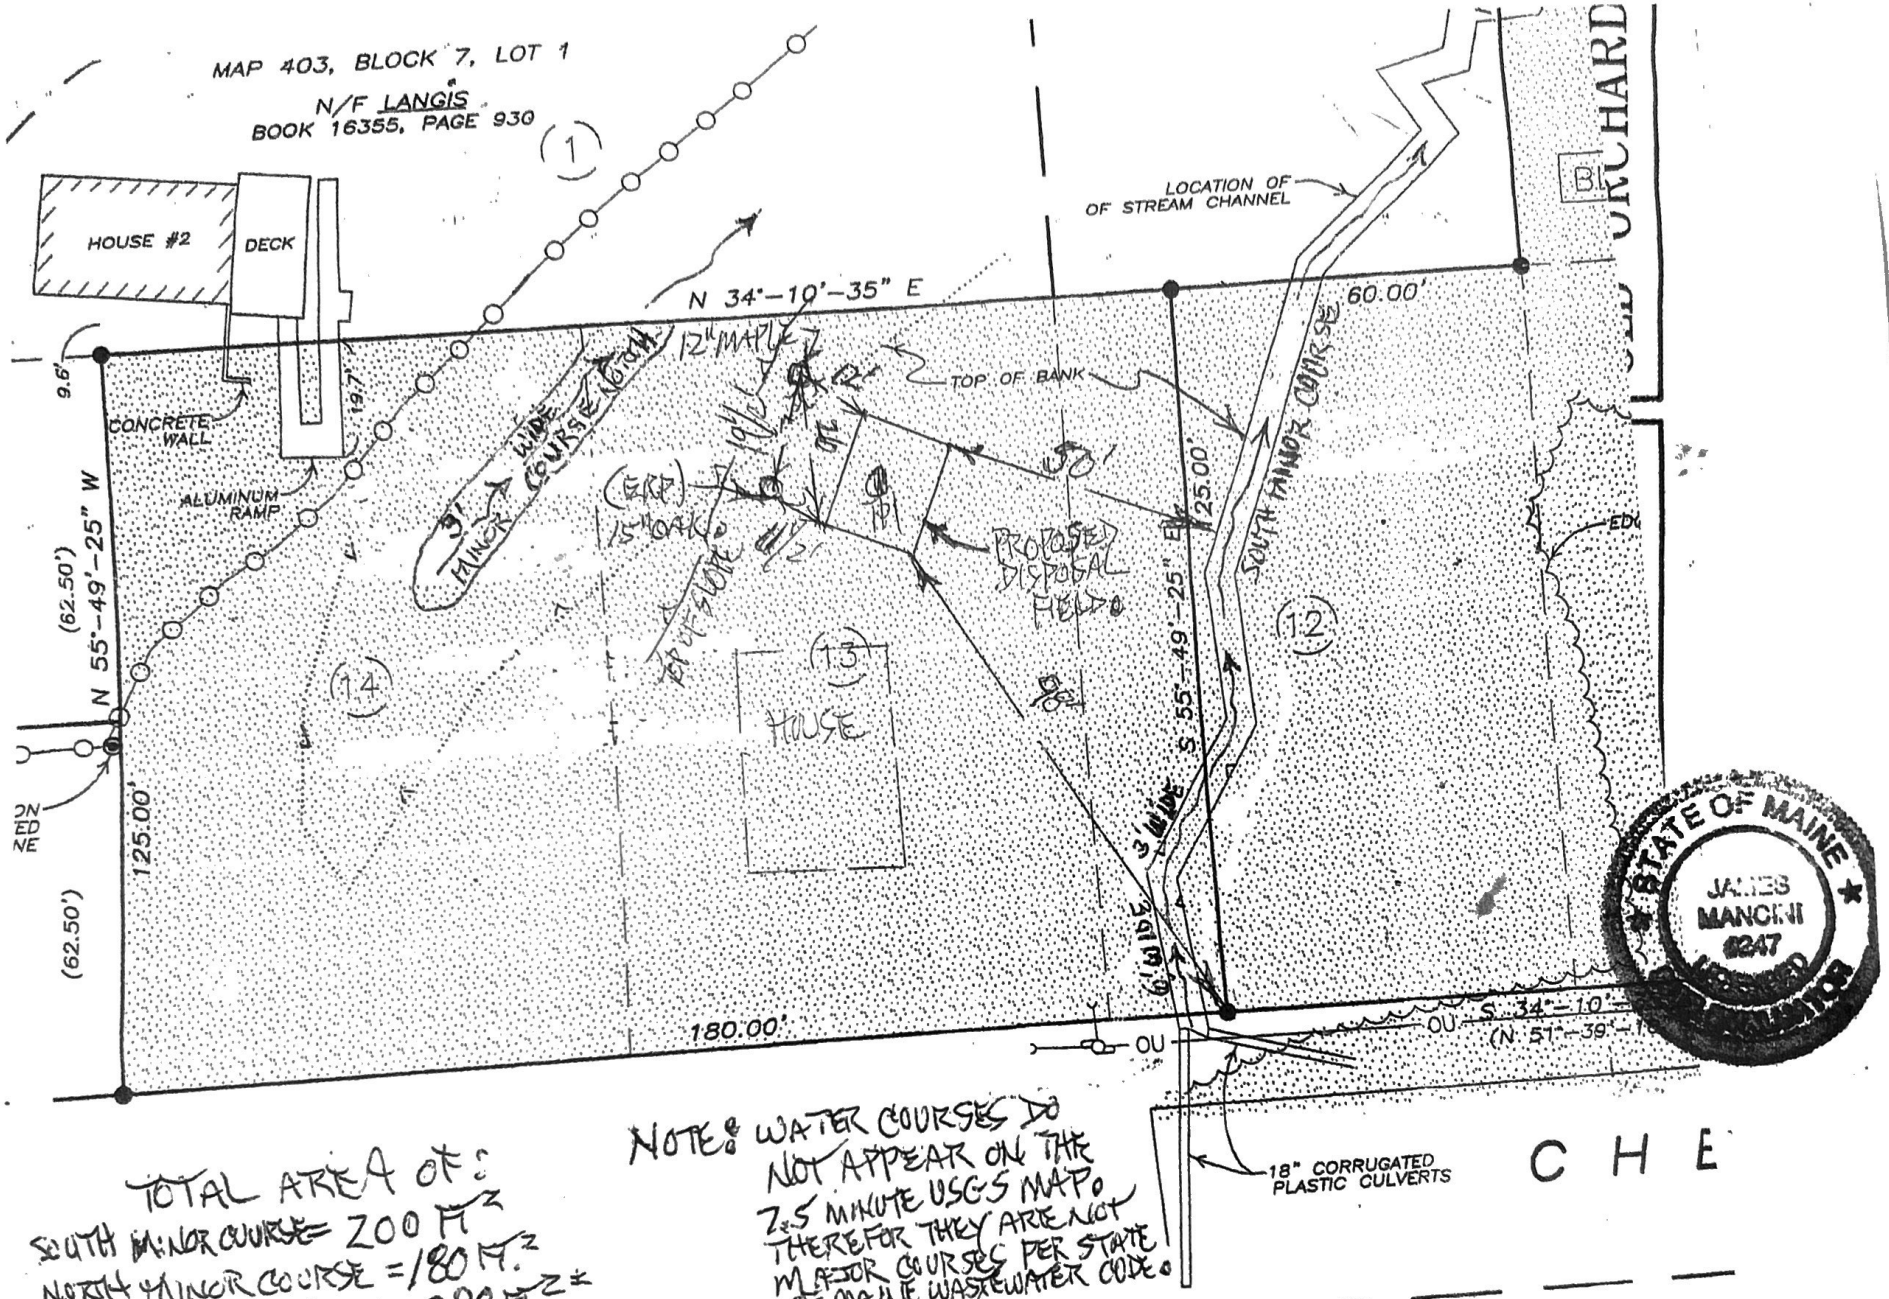


TOTAL AREA OF:
SOUTH MINOR COURSE = 200 FT.²
NORTH MINOR COURSE = 180 FT.²
TOTAL WET AREA = 380 FT.² ±

NOTE: WATER COURSES DO NOT APPEAR ON THE 7.5 MINUTE USGS MAP. THEREFOR THEY ARE NOT MAJOR COURSES PER STATE OF MAINE WASTEWATER CODE.

May 1, 2025

James M. Mancini
S.E. # 247